



1 Front - Proposed
1 : 100

2 Left Side - Proposed
1 : 100



6 3D View 2




3 Rear - Proposed
1 : 100

4 Right Side - Proposed
1 : 100



5 Level 2 - Proposed
1 : 50

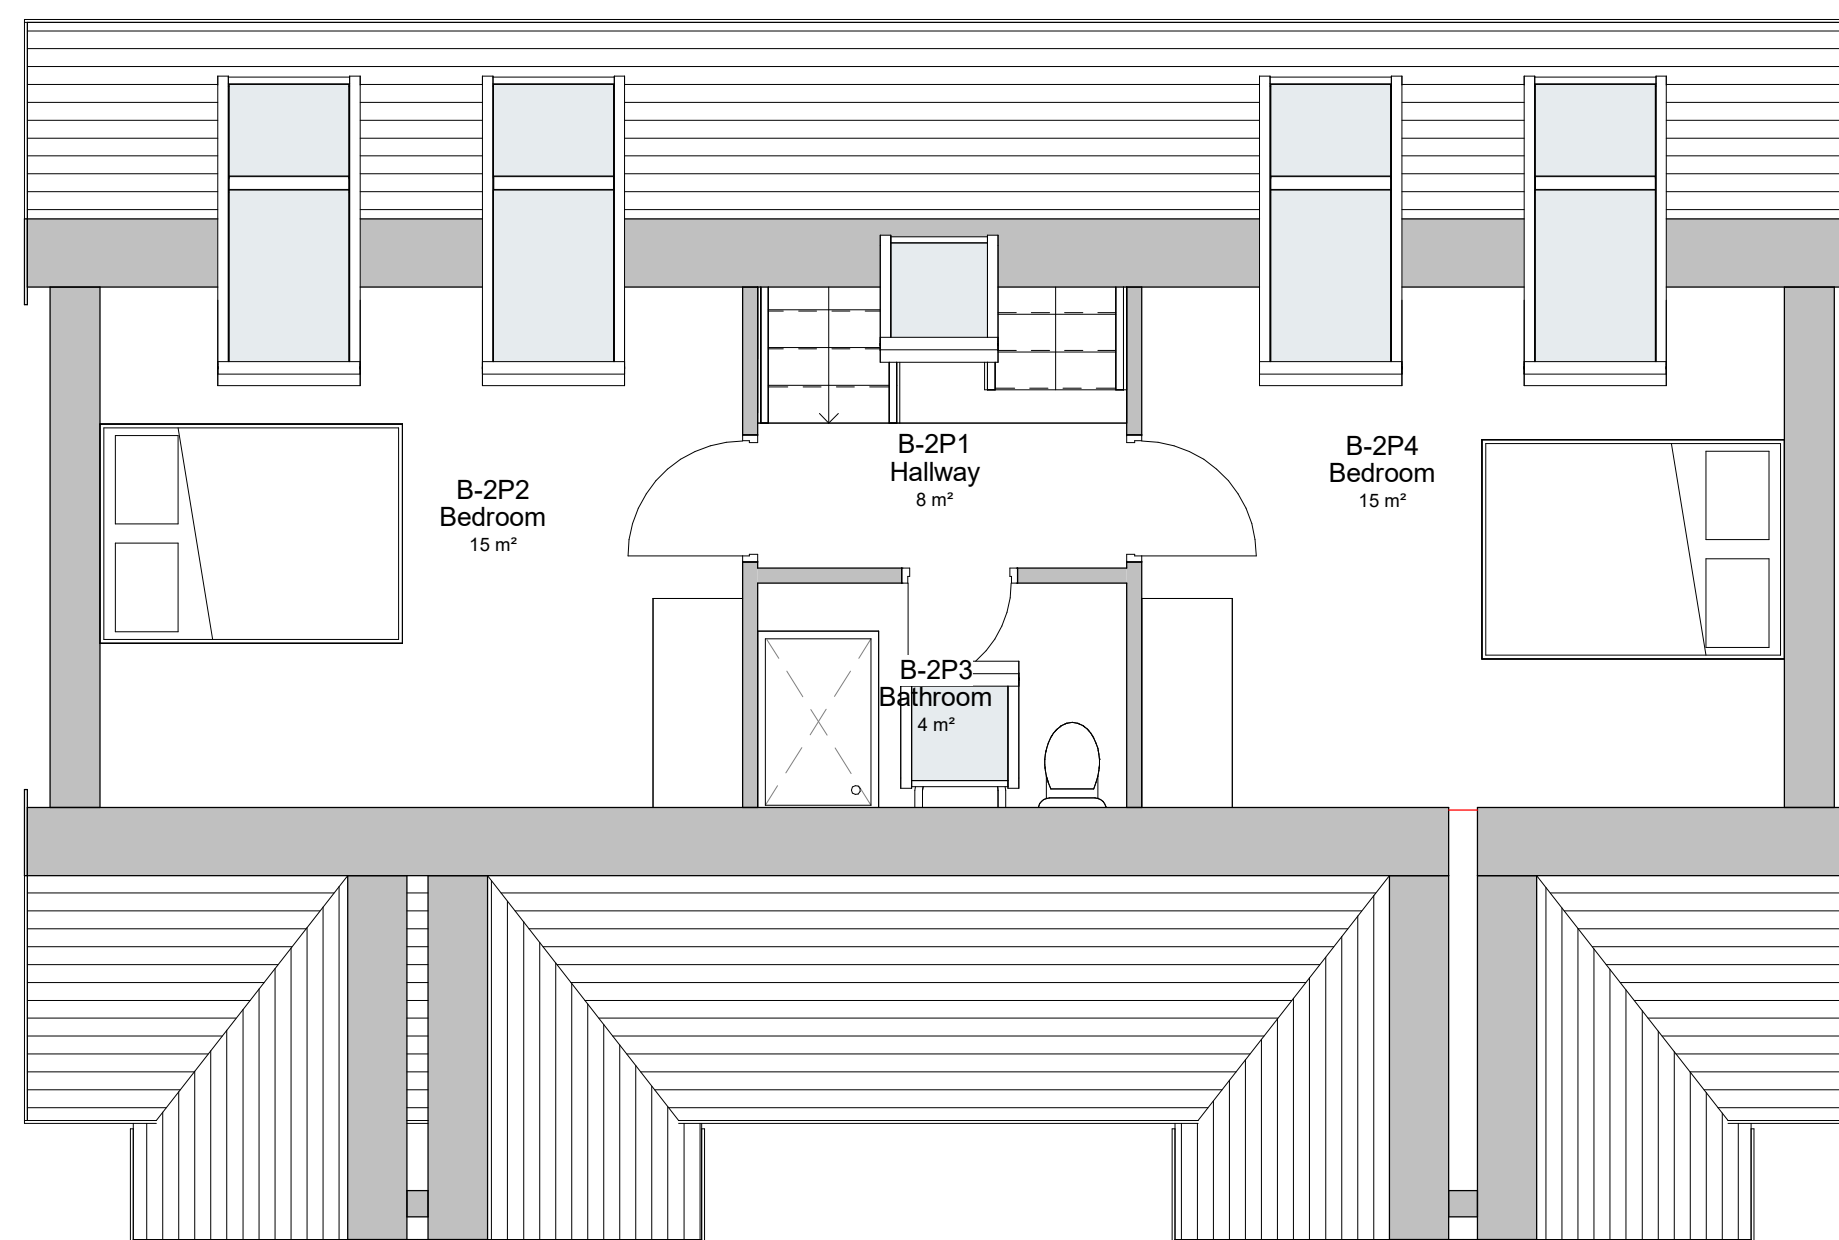

4	PLANNING	14/08/2023
3	Revised Plans	25/07/2023
2	Bird/bat boxes	25/05/2023
1	Revised Design	14/02/2023
No.	Description	Date

PROJECT		Meadway, Bury	
TITLE			
Proposed Plans and Elevations			
CLIENT			
SAC Property Developments Ltd			
STATUS			
DESIGN			
DRAWN BY	DATE	SCALE (@ A1)	
SG	12/07/2022	As indicated	
PROJECT NUMBER		DRAWING NUMBER	REV
GSS22015.3		003	4
GOLD SKETCH S T U D I O S www.goldsketch.co.ukinfo@goldsketch.co.uk0161 792 9595			
NOTES © COPYRIGHT. ALL RIGHTS RESERVED. THIS DRAWING MUST NOT BE REPRODUCED WITHOUT PRIOR WRITTEN CONSENT. DRAWING TO BE USED FOR THE EXACT PURPOSE ONLY. ALL DIMENSIONS ARE TO THE EXTERNAL FACE OF THE WORK. ALL WORK AND MATERIALS TO BE IN ACCORDANCE WITH CURRENT BUILDING REGULATIONS, RELEVANT CODES OF PRACTICE AND BRITISH STANDARDS. ALL DIMENSIONS ON THIS DRAWING ARE IN MILLIMETERS UNLESS OTHERWISE STATED.			

