


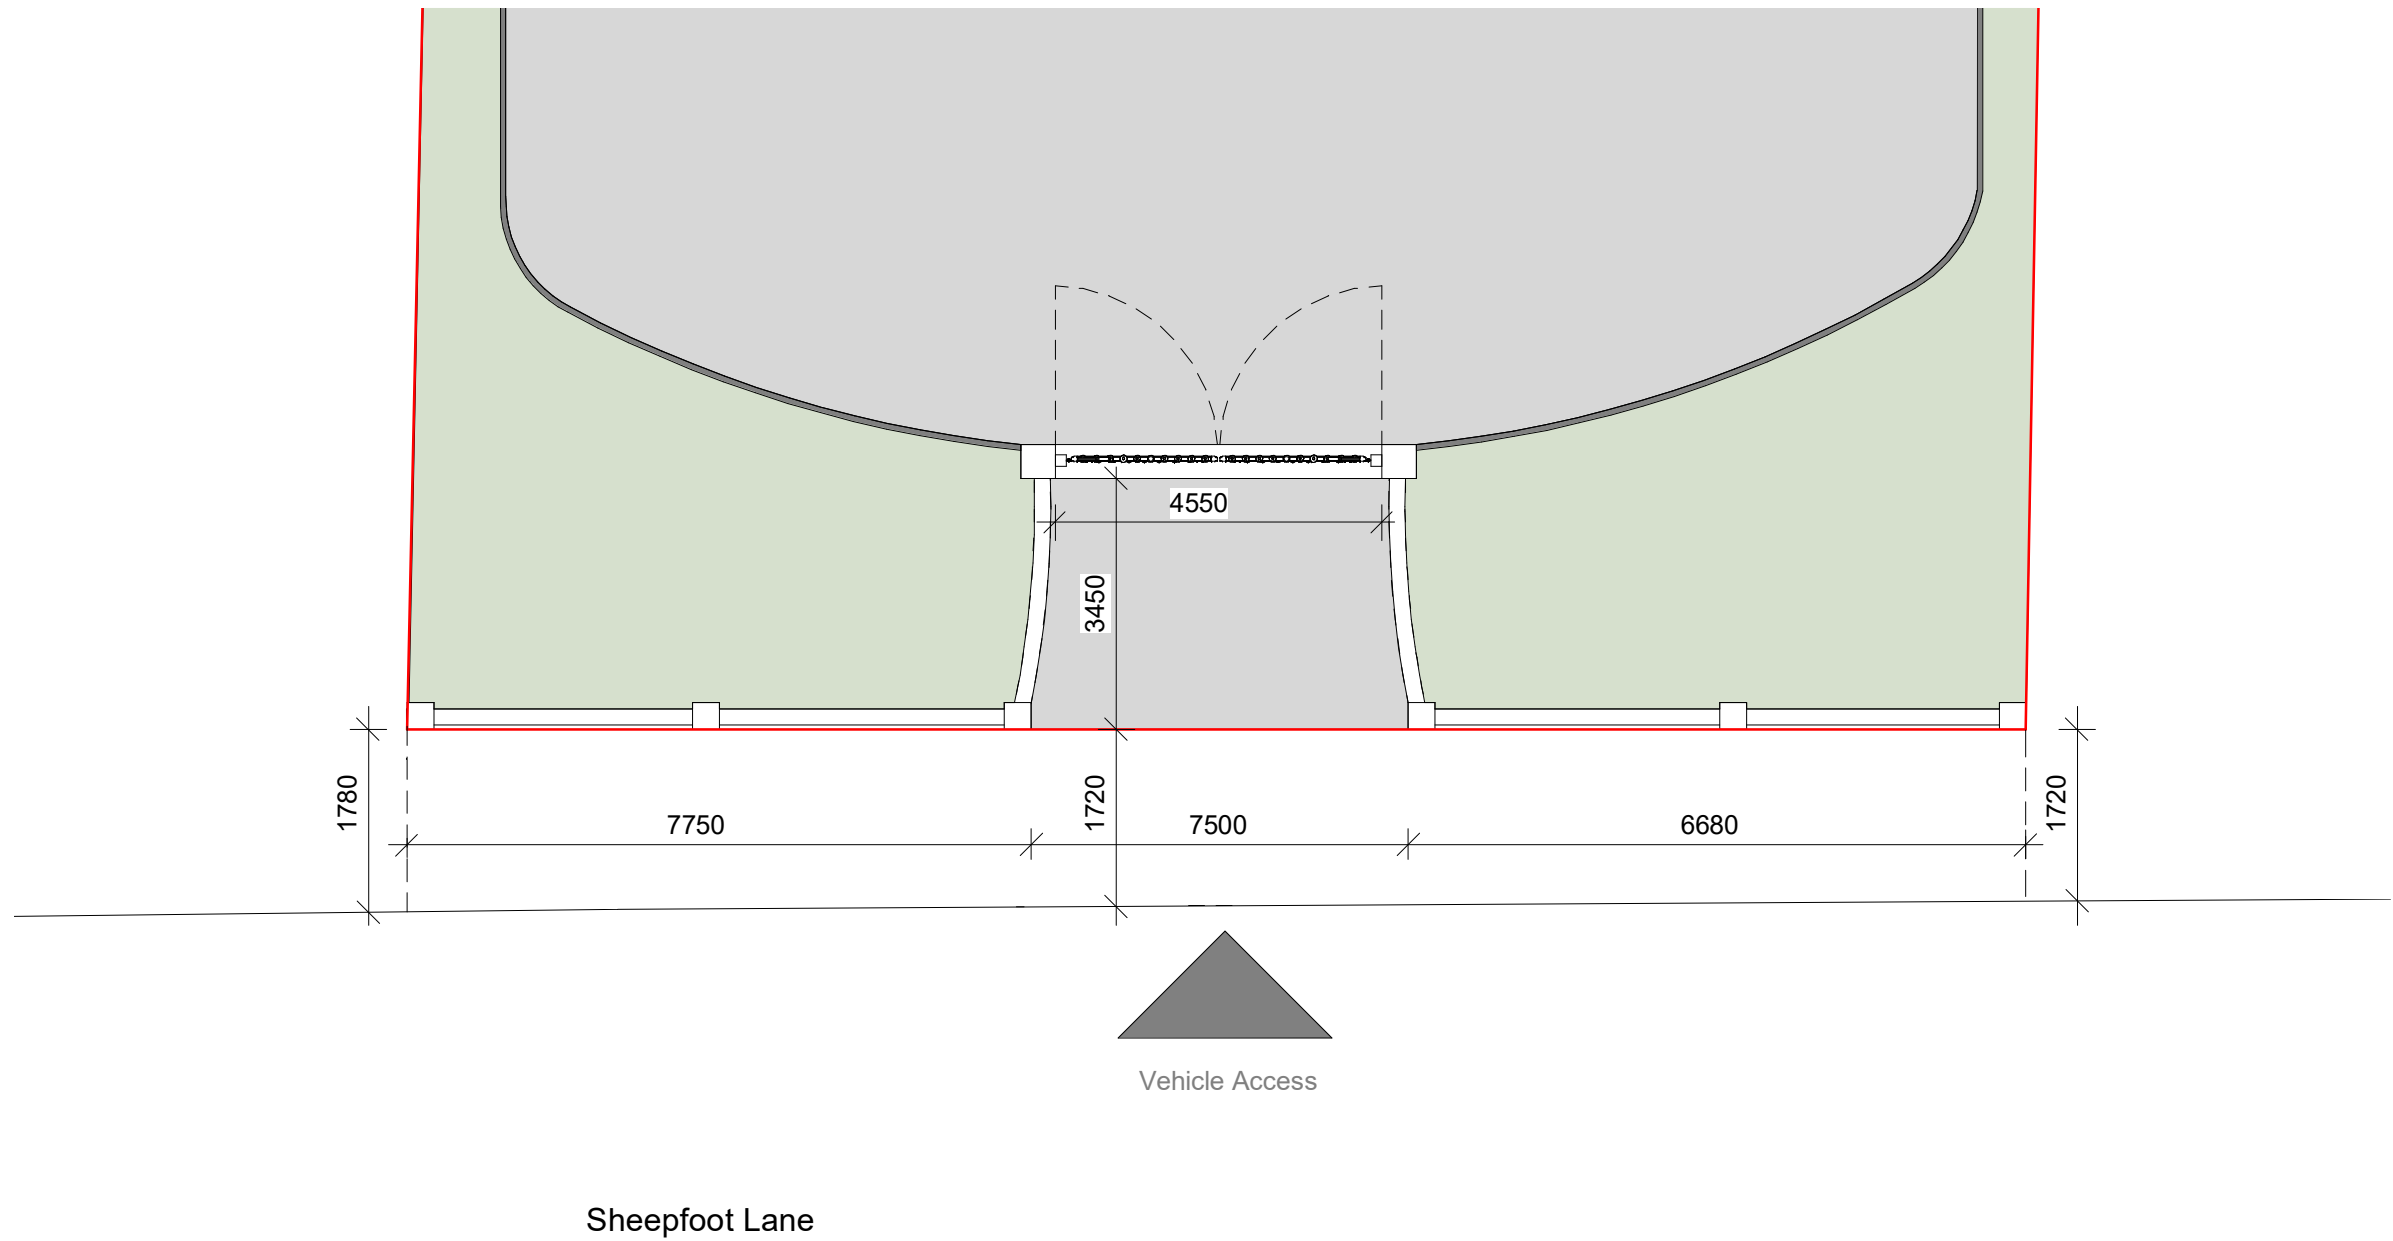

1. Level 0 - Proposed Front Boundary Plan with Dimensions

1 : 100

REV		DESCRIPTION	BY	DATE
PROJECT		SCALE @ A3	DATE	DRAWN BY
20 Sheepfoot Lane		1 : 100	03/07/24	CW
CLIENT		STATUS		
Marco Cabrelli		PLANNING		
TITLE		PROJECT NO.	DRAWING NO.	REV.
Proposed Boundary Plan		DA22072.	006.	
DA DEBTAL ARCHITECTURE www.debtal.co.uk		NOTES		
		THIS DRAWING MUST NOT BE REPRODUCED WITHOUT PRIOR WRITTEN CONSENT. DRAWING TO BE USED FOR THE STATUS INDICATED ONLY. ANY DISCREPANCIES TO BE REPORTED TO THE DESIGNER PRIOR TO THE COMMENCEMENT OF ANY WORK. ALL WORK AND MATERIALS TO BE IN ACCORDANCE WITH CURRENT STATUTORY LEGISLATION, RELEVANT CODES OF PRACTICE AND BRITISH STANDARDS. ALL DIMENSIONS ON THIS DRAWING ARE IN MILLIMETRES (UNLESS OTHERWISE STATED).		