



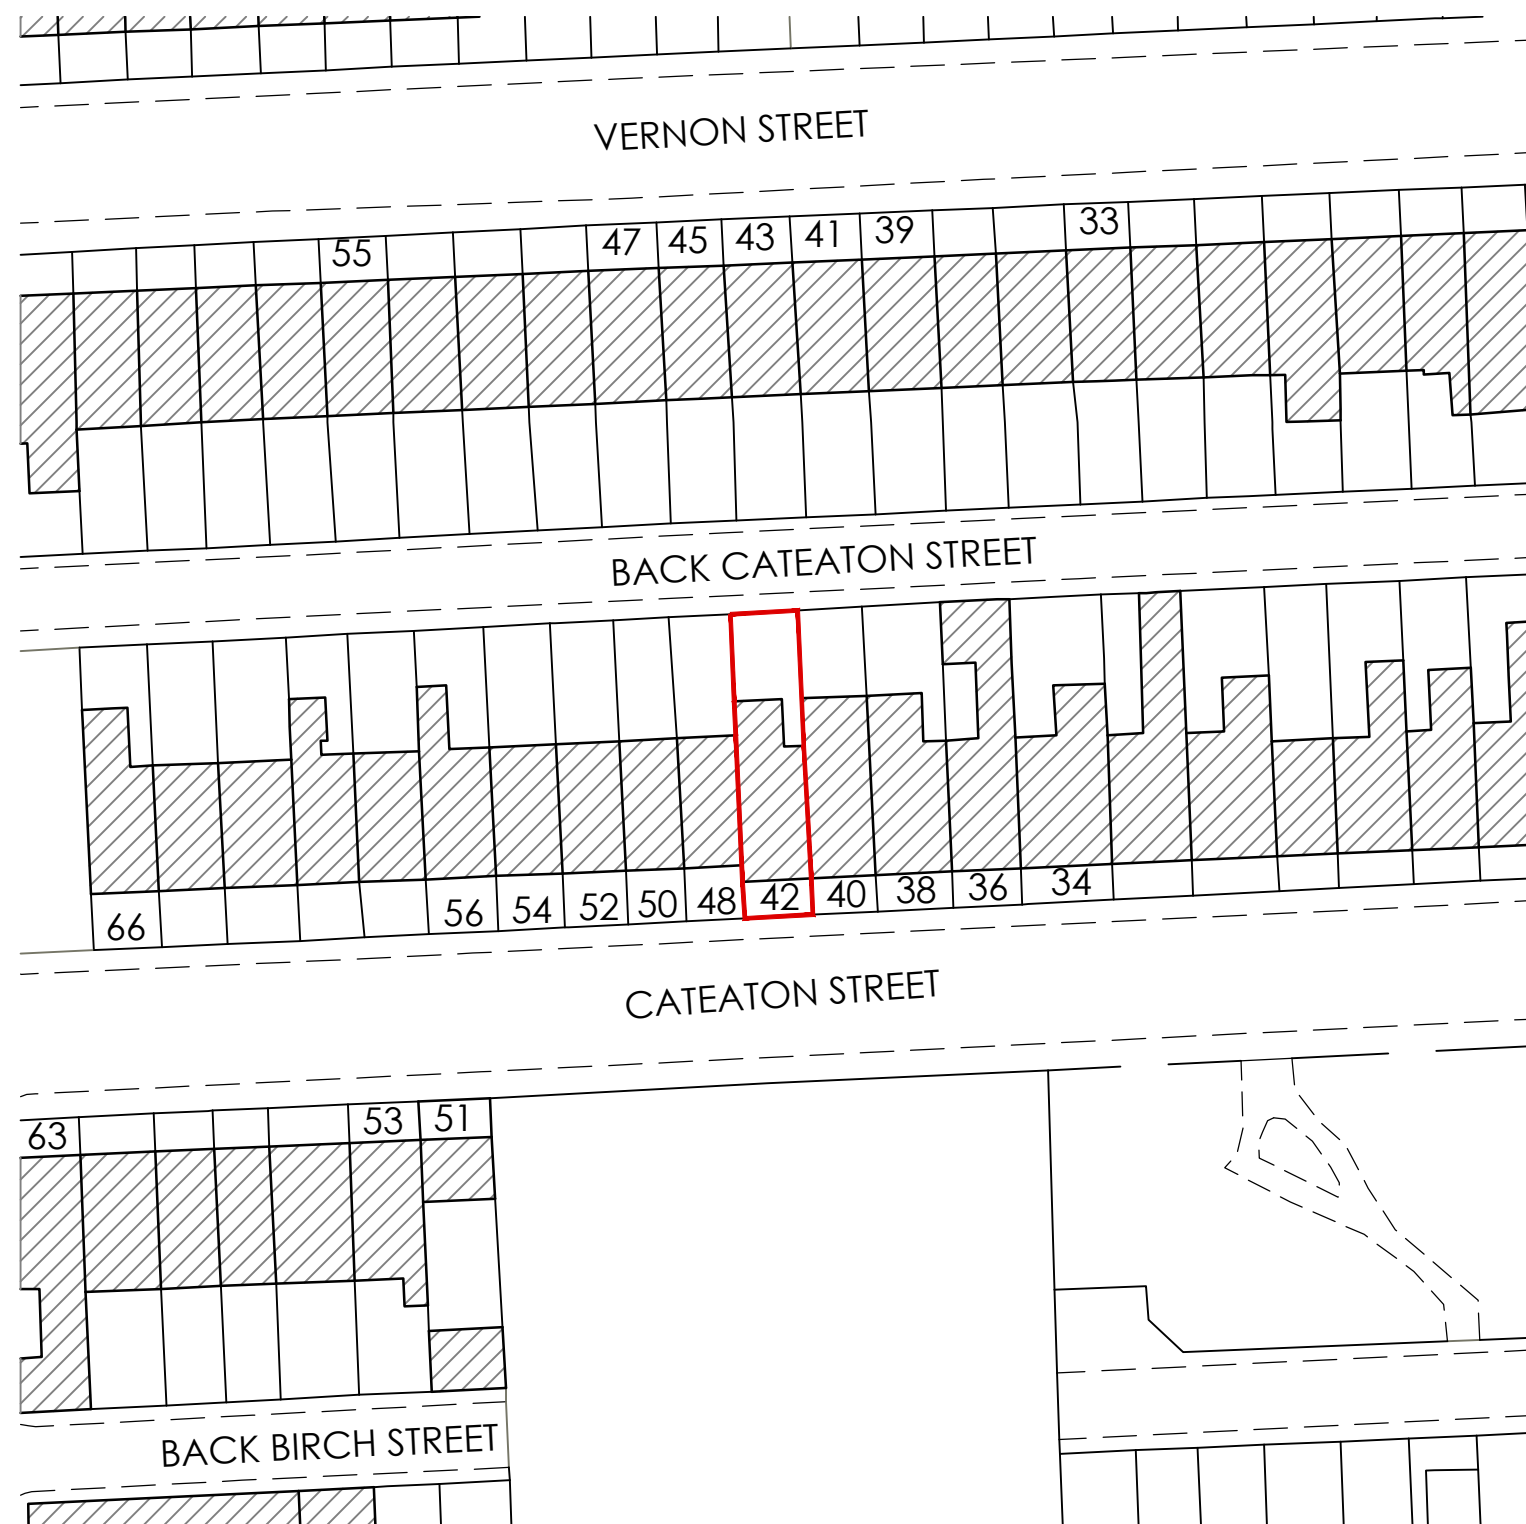

Site Location Plan  
Scale: 1:500

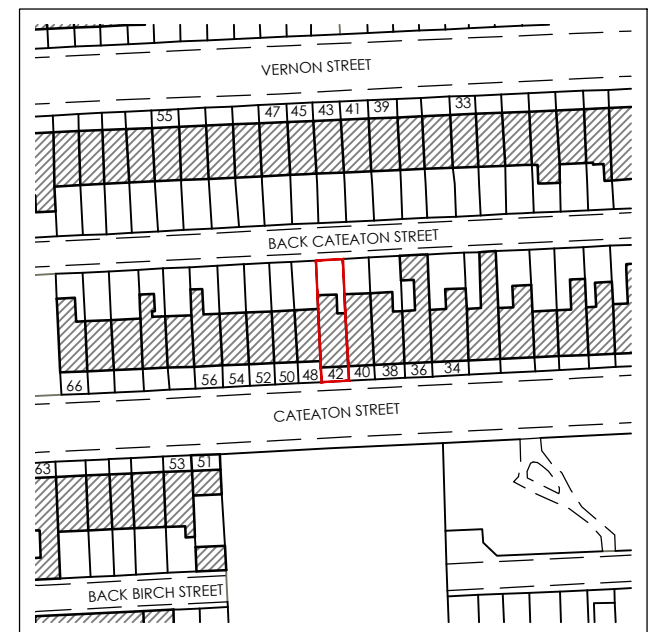

Site Location Plan  
Scale: 1:1250



#### Key

Site Boundary

| REV | Notes | Date | By |
|-----|-------|------|----|
|     |       |      |    |

# CRISP

## architecture

Email: [studio@crisparchitecture.co.uk](mailto:studio@crisparchitecture.co.uk)

Chartered Institute of  
Architectural Technologists  
Chartered Practice

Project:

42 Cateaton Street, Bury  
Greater Manchester, BL9 5AW

Drawing Title:

Site Location Plan

|                               |                            |
|-------------------------------|----------------------------|
| Project No: 2237              | File Identifier:2237_72_01 |
| Drawing No: 72_01             | Revision: .....            |
| Drawn By: SMH                 | Checked By:SMH             |
| Scale: 1:500 / 1:1250 @ A3    | Date: 30/09/2022           |
| Purpose of Issue: FEASIBILITY |                            |
| Drawing Status: PLANNING      |                            |