
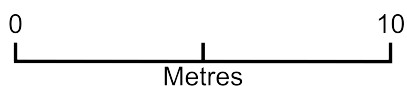


Proposed conservatory / Orangery

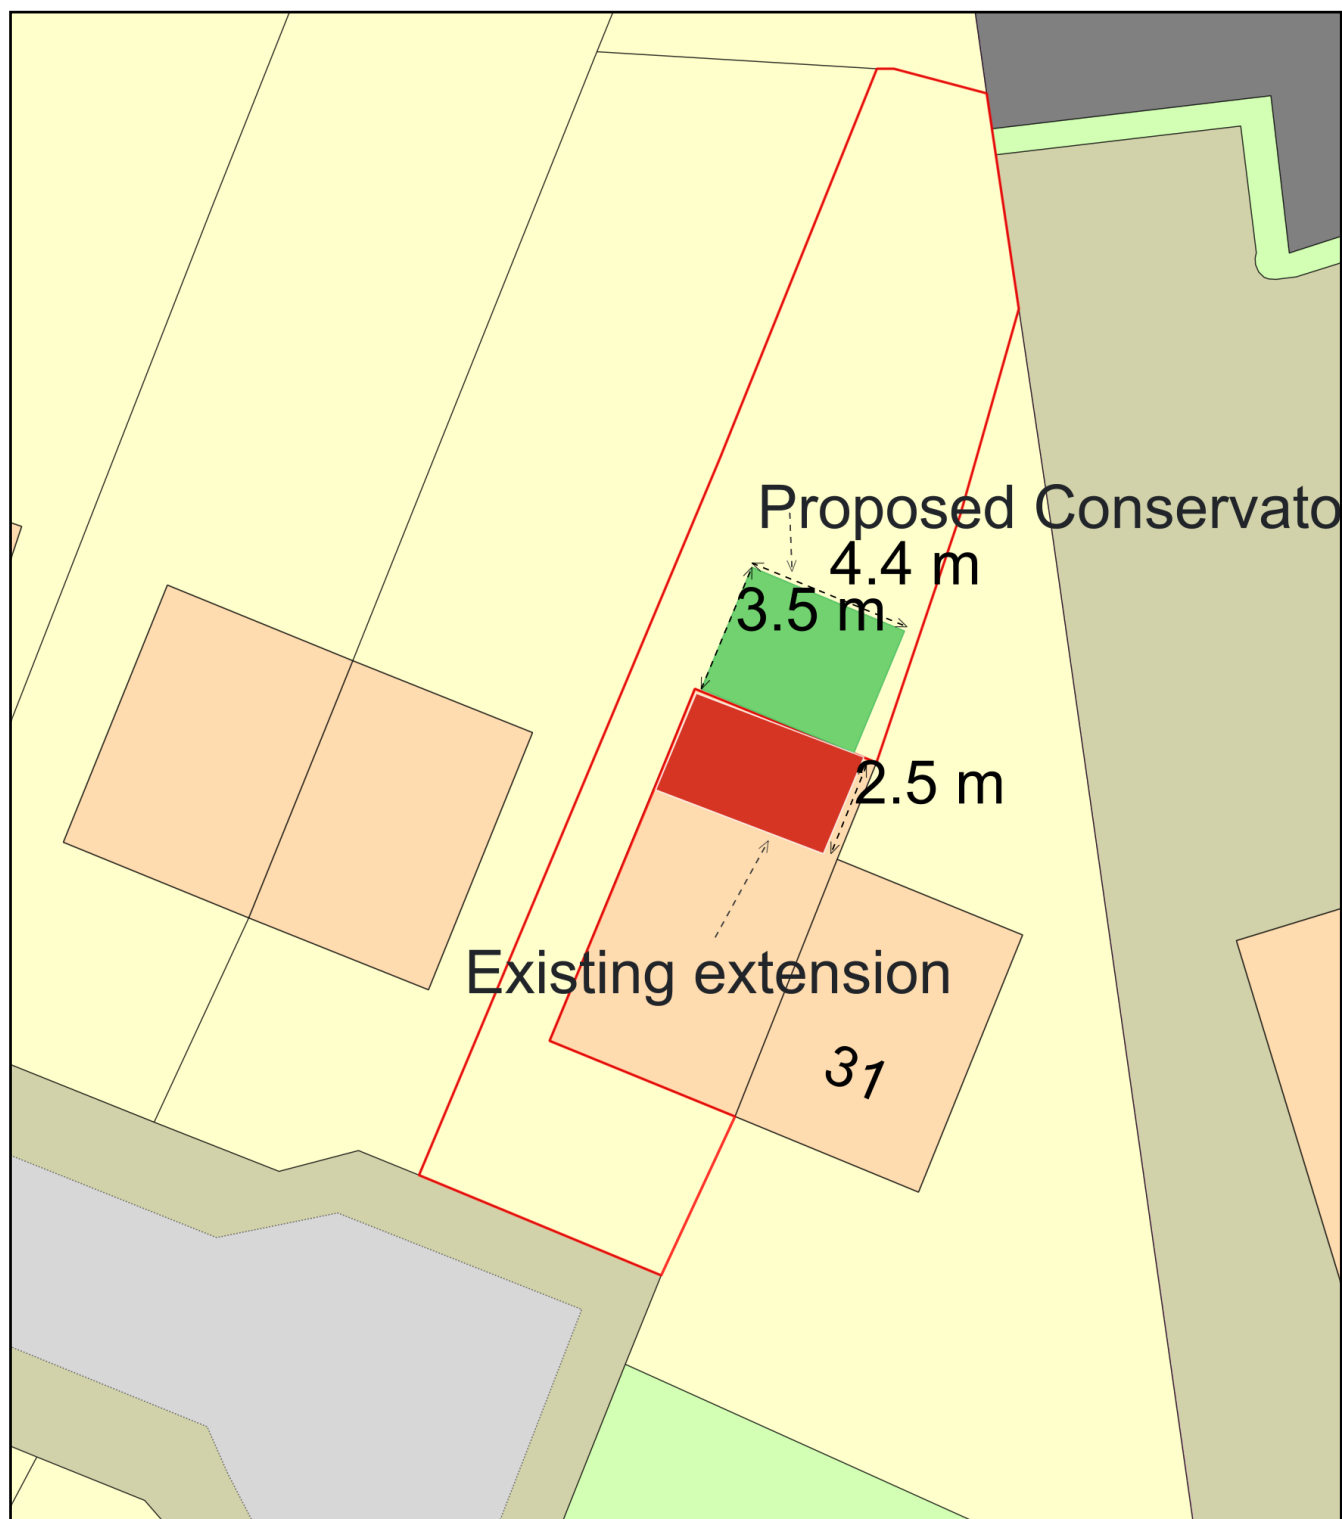

Plan Produced for: Mrs Emma Sidebottom

Date Produced: 21 Feb 2022

Plan Reference Number: TQRQM22052093200063

Scale: 1:200 @ A4