



Key:  Site Boundary


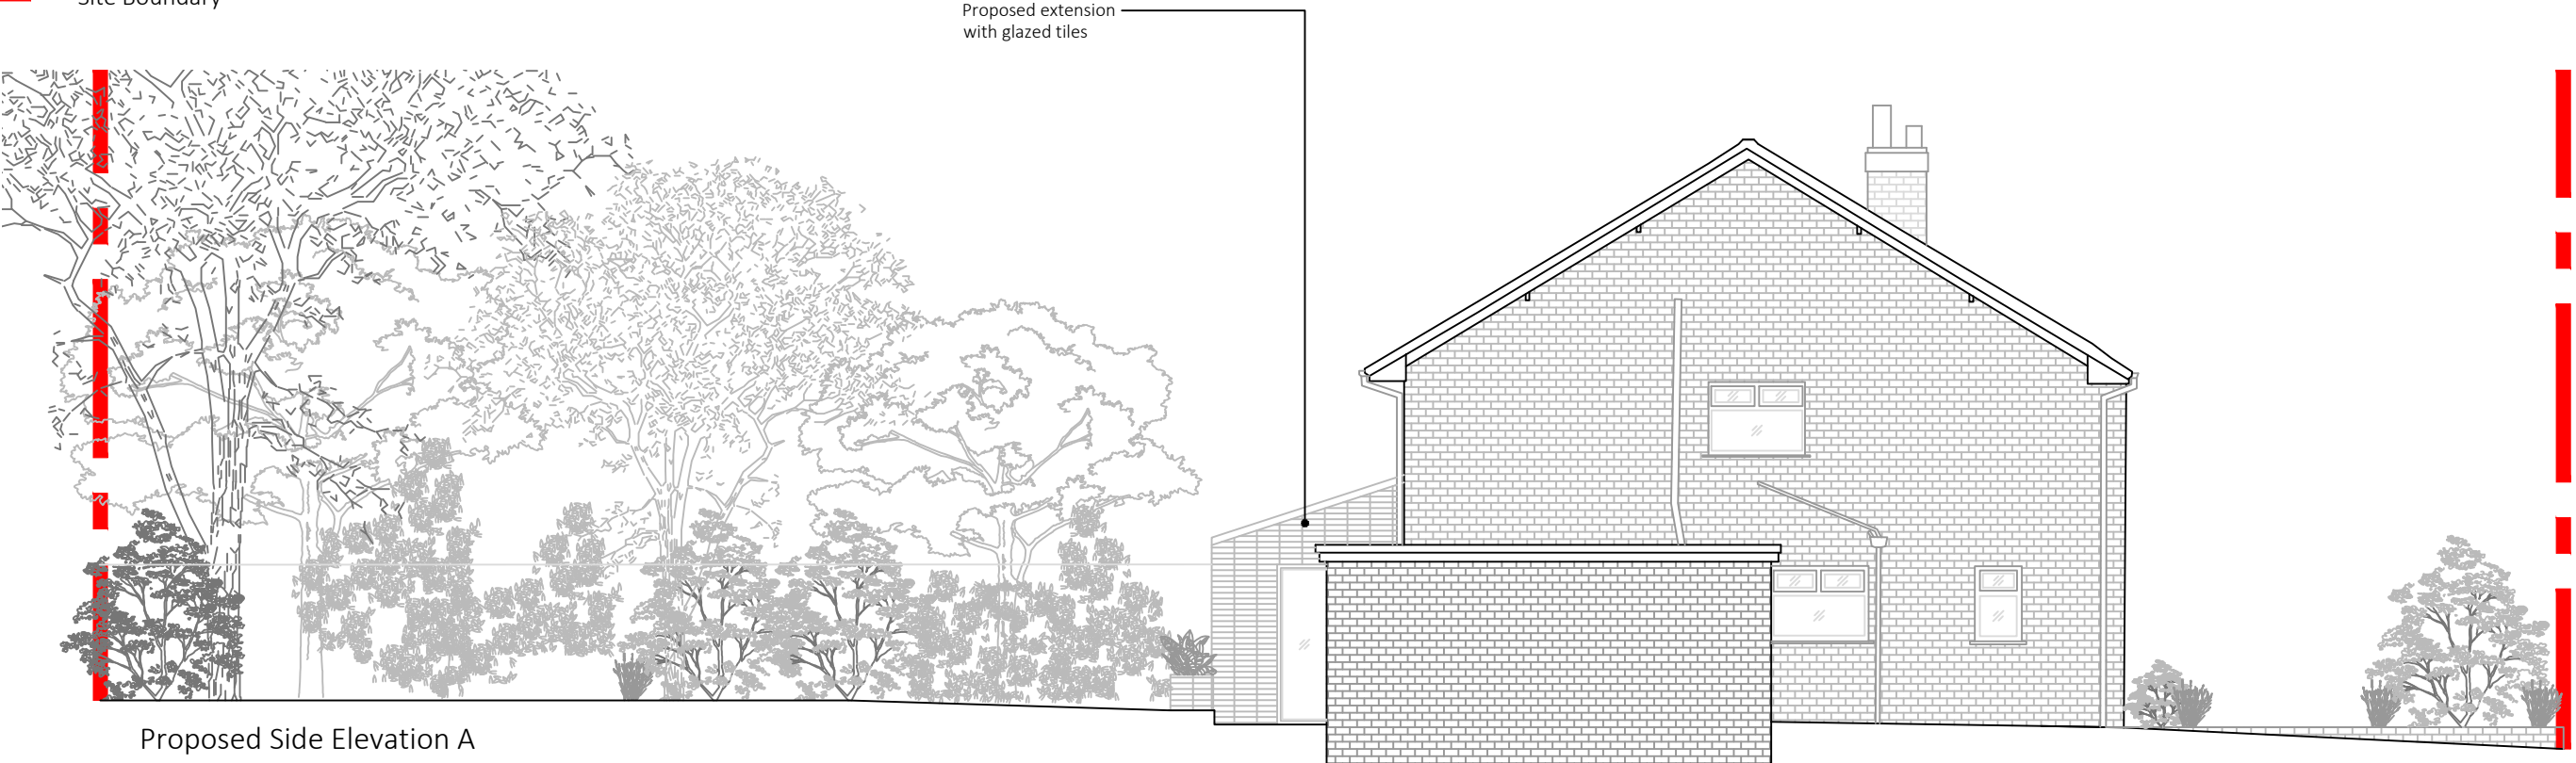


Proposed Side Elevation A  
Scale 1:100

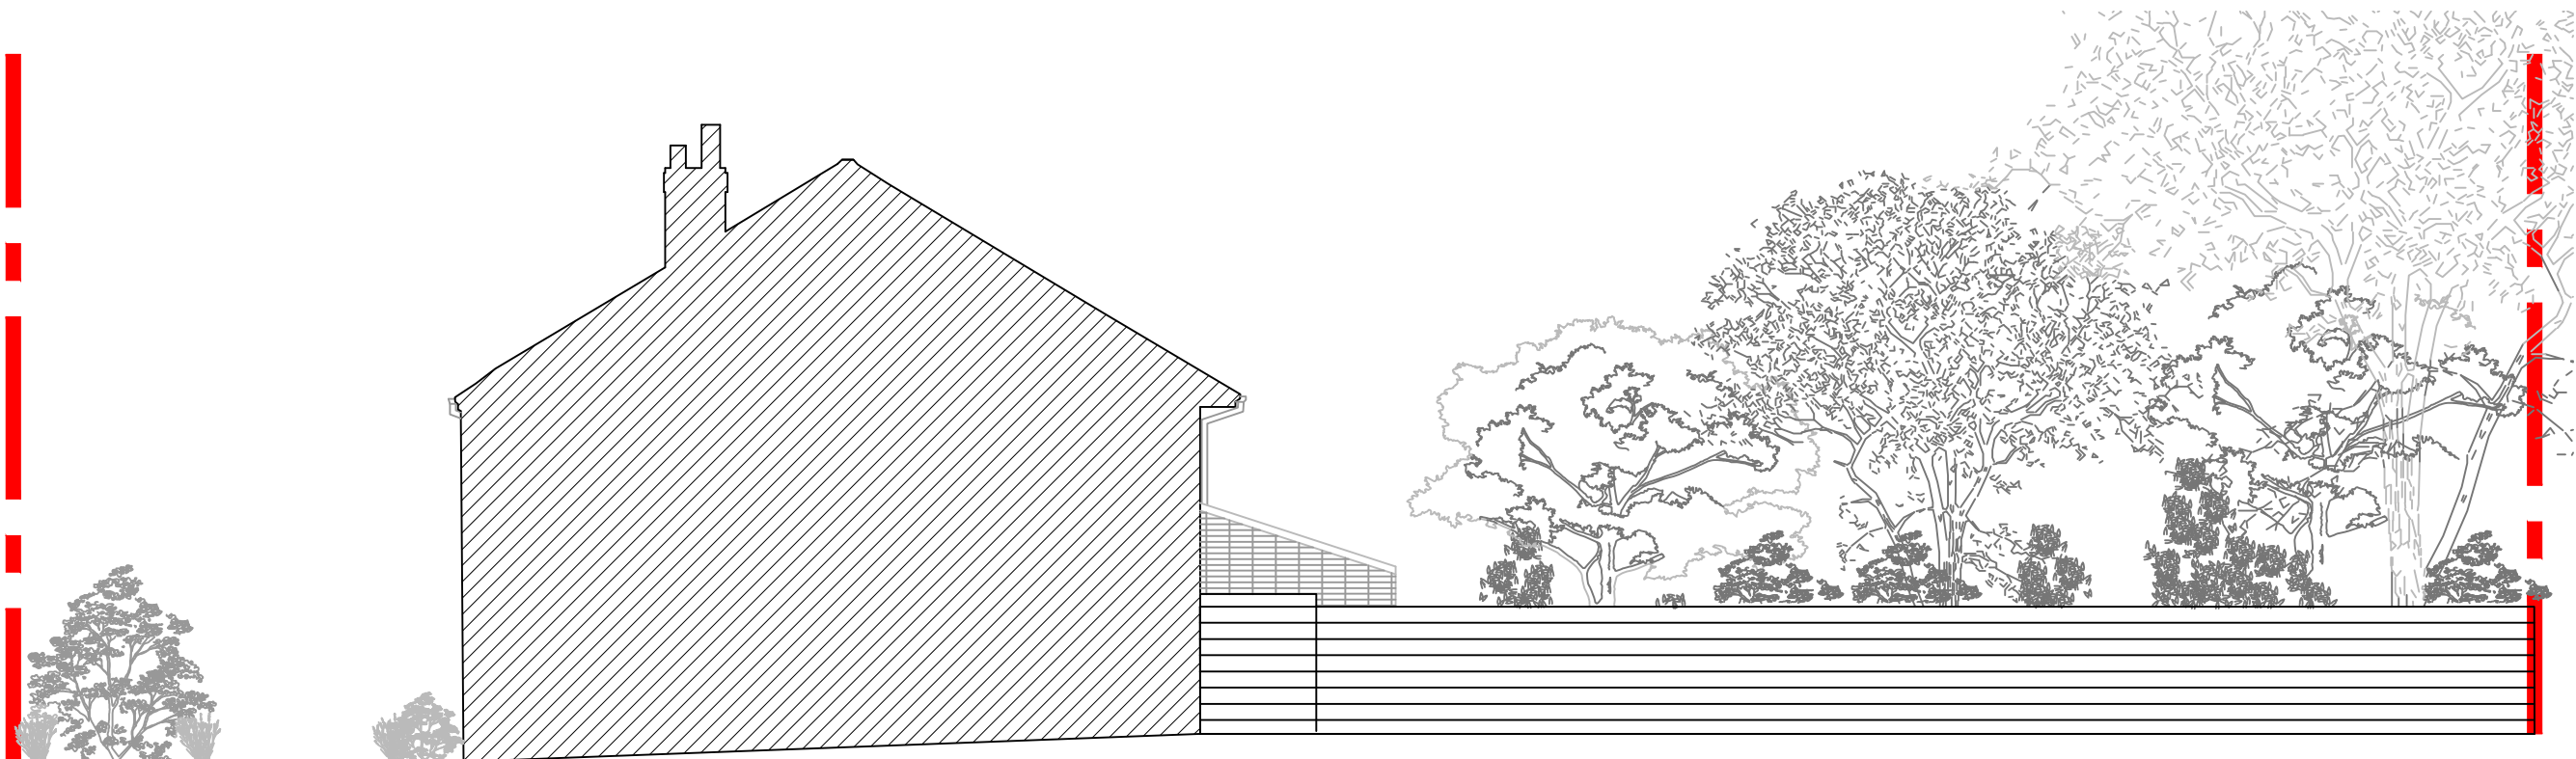

Proposed Side Elevation B  
Scale 1:100

- 1. Do not scale this drawing
- 2. Drawing to be used for the status indicated only
- 3. All dimensions and setting out shall be checked and confirmed and any discrepancies to be reported to the Architect prior to commencement of any work
- 4. All work and materials to be in accordance with current statutory legislation, relevant codes of practice and British Standards
- 5. Drawing to be read in accordance with relevant consultants and sub-contractors drawings and specifications
- 6. This drawing is the property of Joe&Co. Architects Ltd and is not to be used in whole or in part without written consent

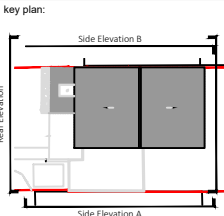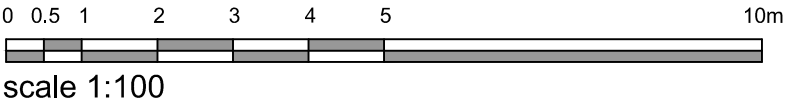

project:  
12 Rochford Avenue

client:  
Private Client

scale: 1:100    sheet: A3    date: September 2026

title:  
Proposed Elevations  
(Sides A & B)

drawing status: Planning    drawn by: RC    checked by: JD

drawing no.: 2610-GA-200    rev: -

Joe&Co. Architects