
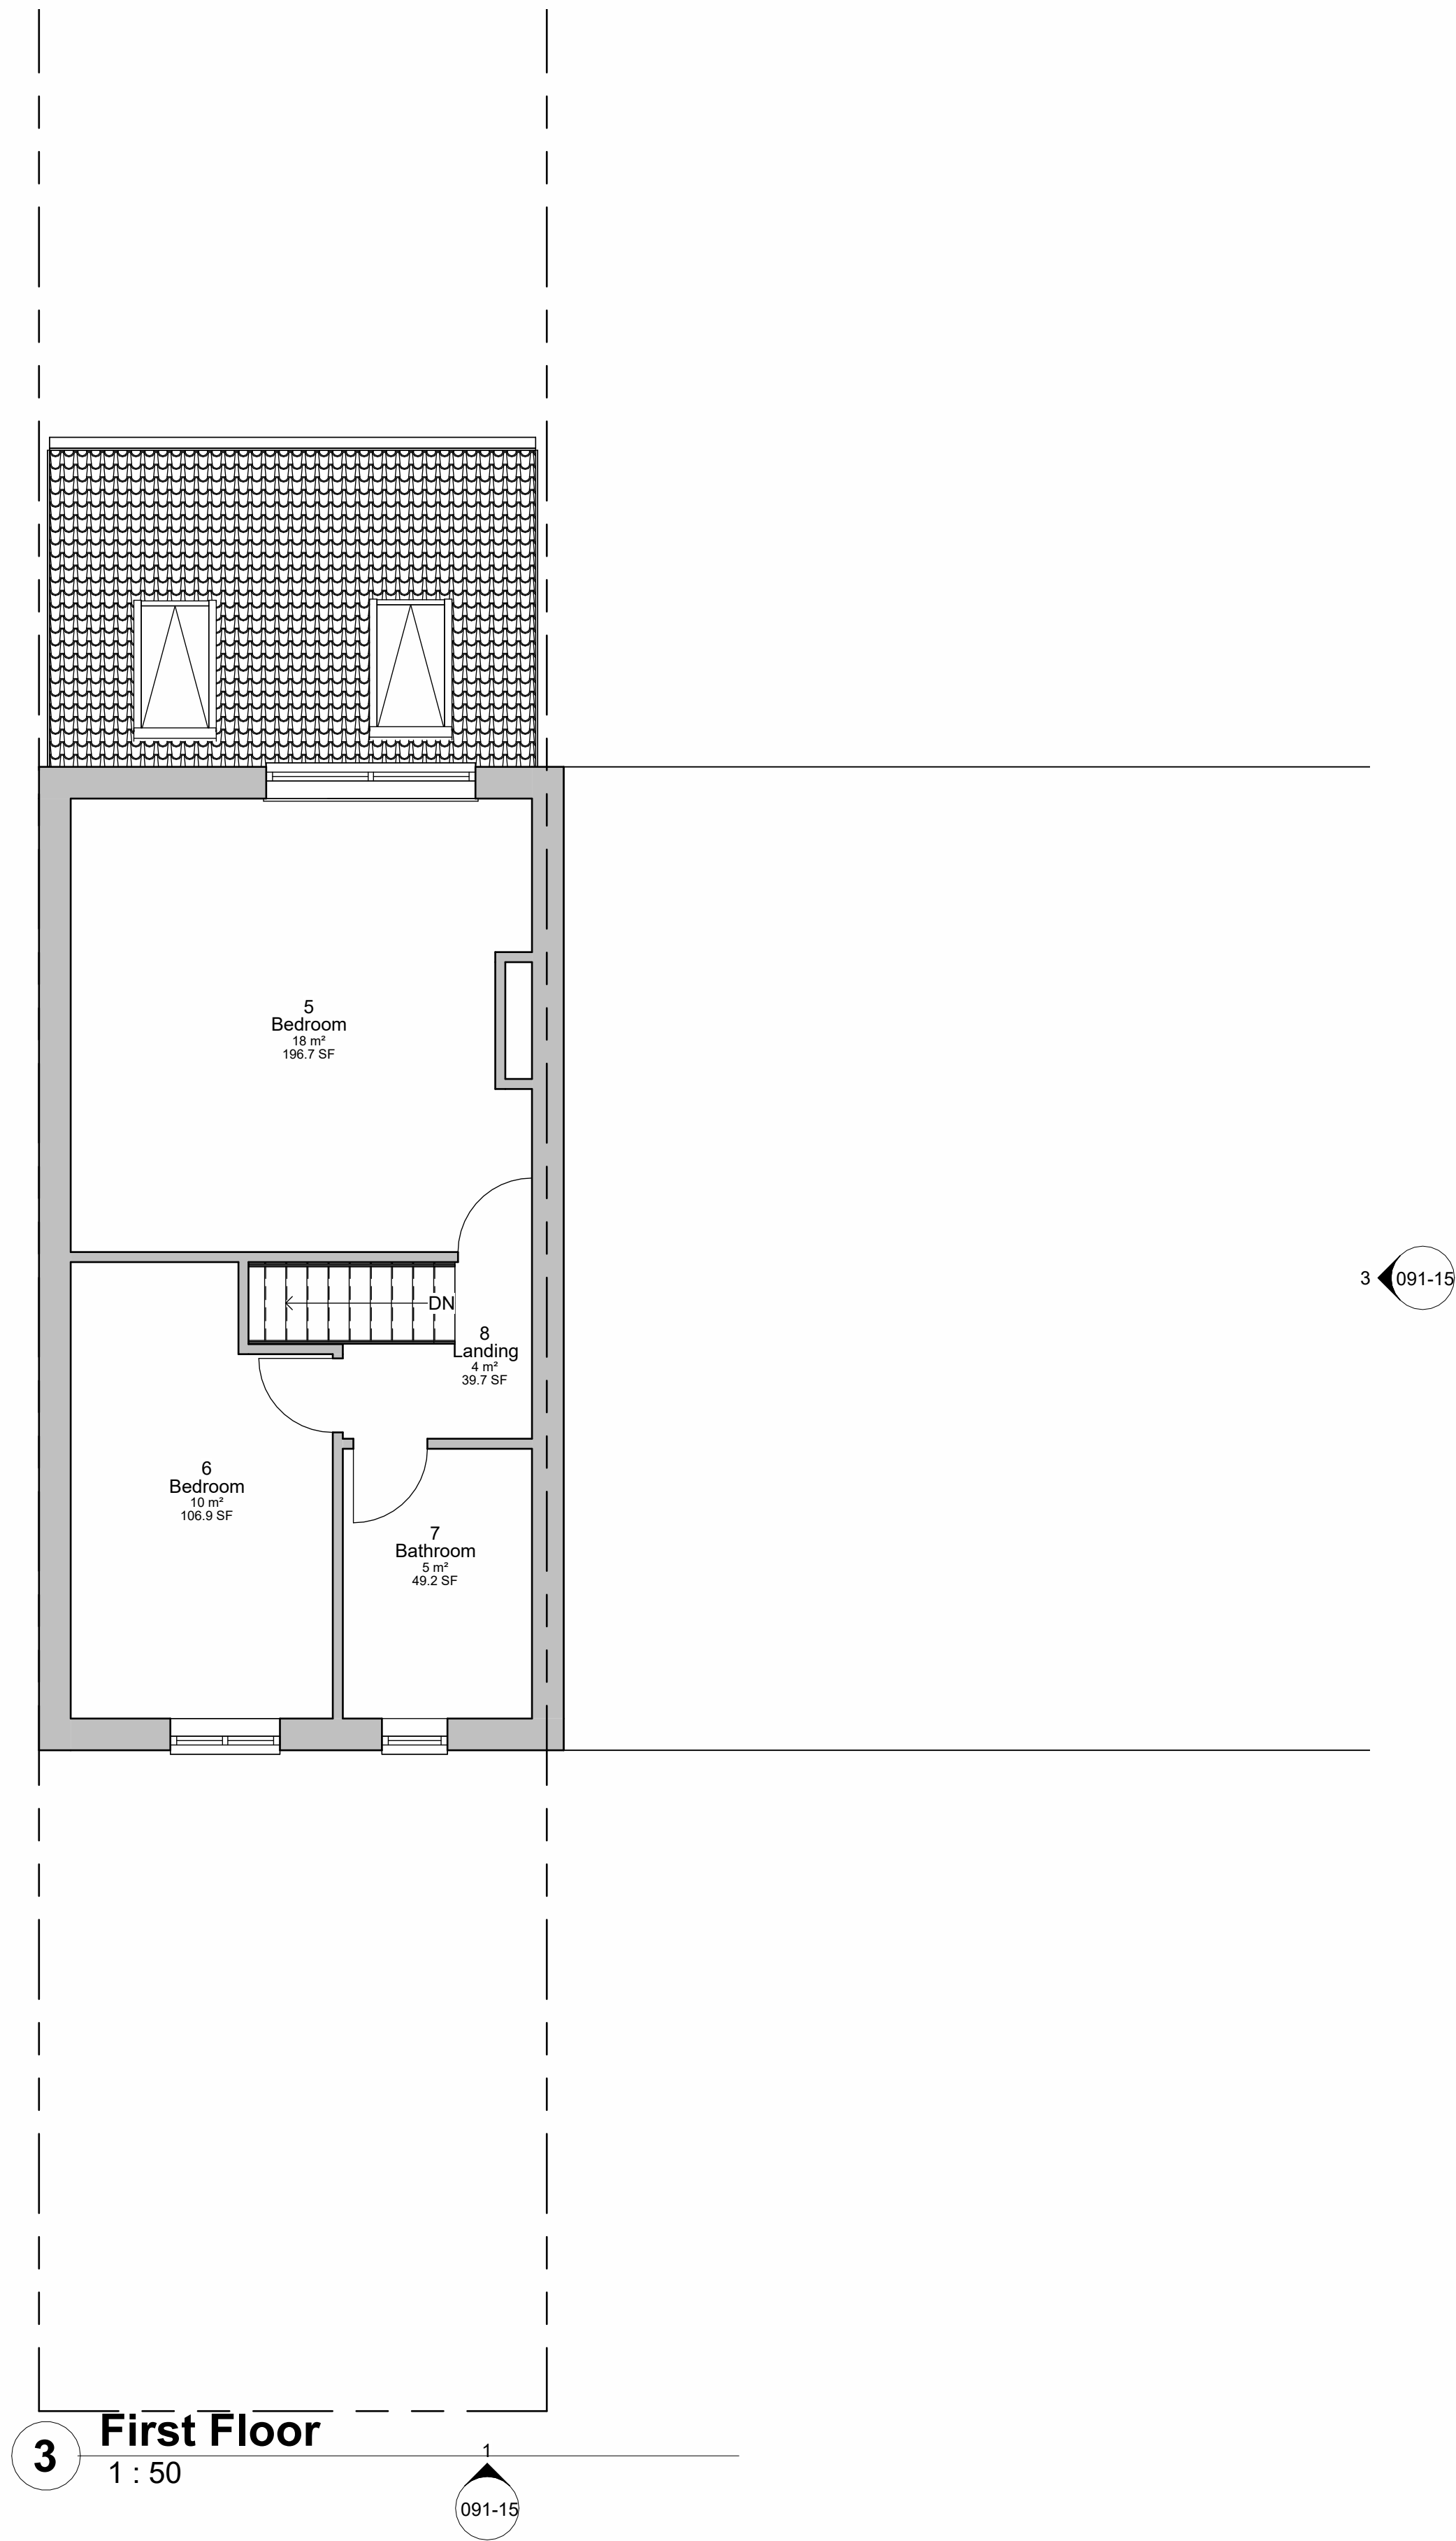


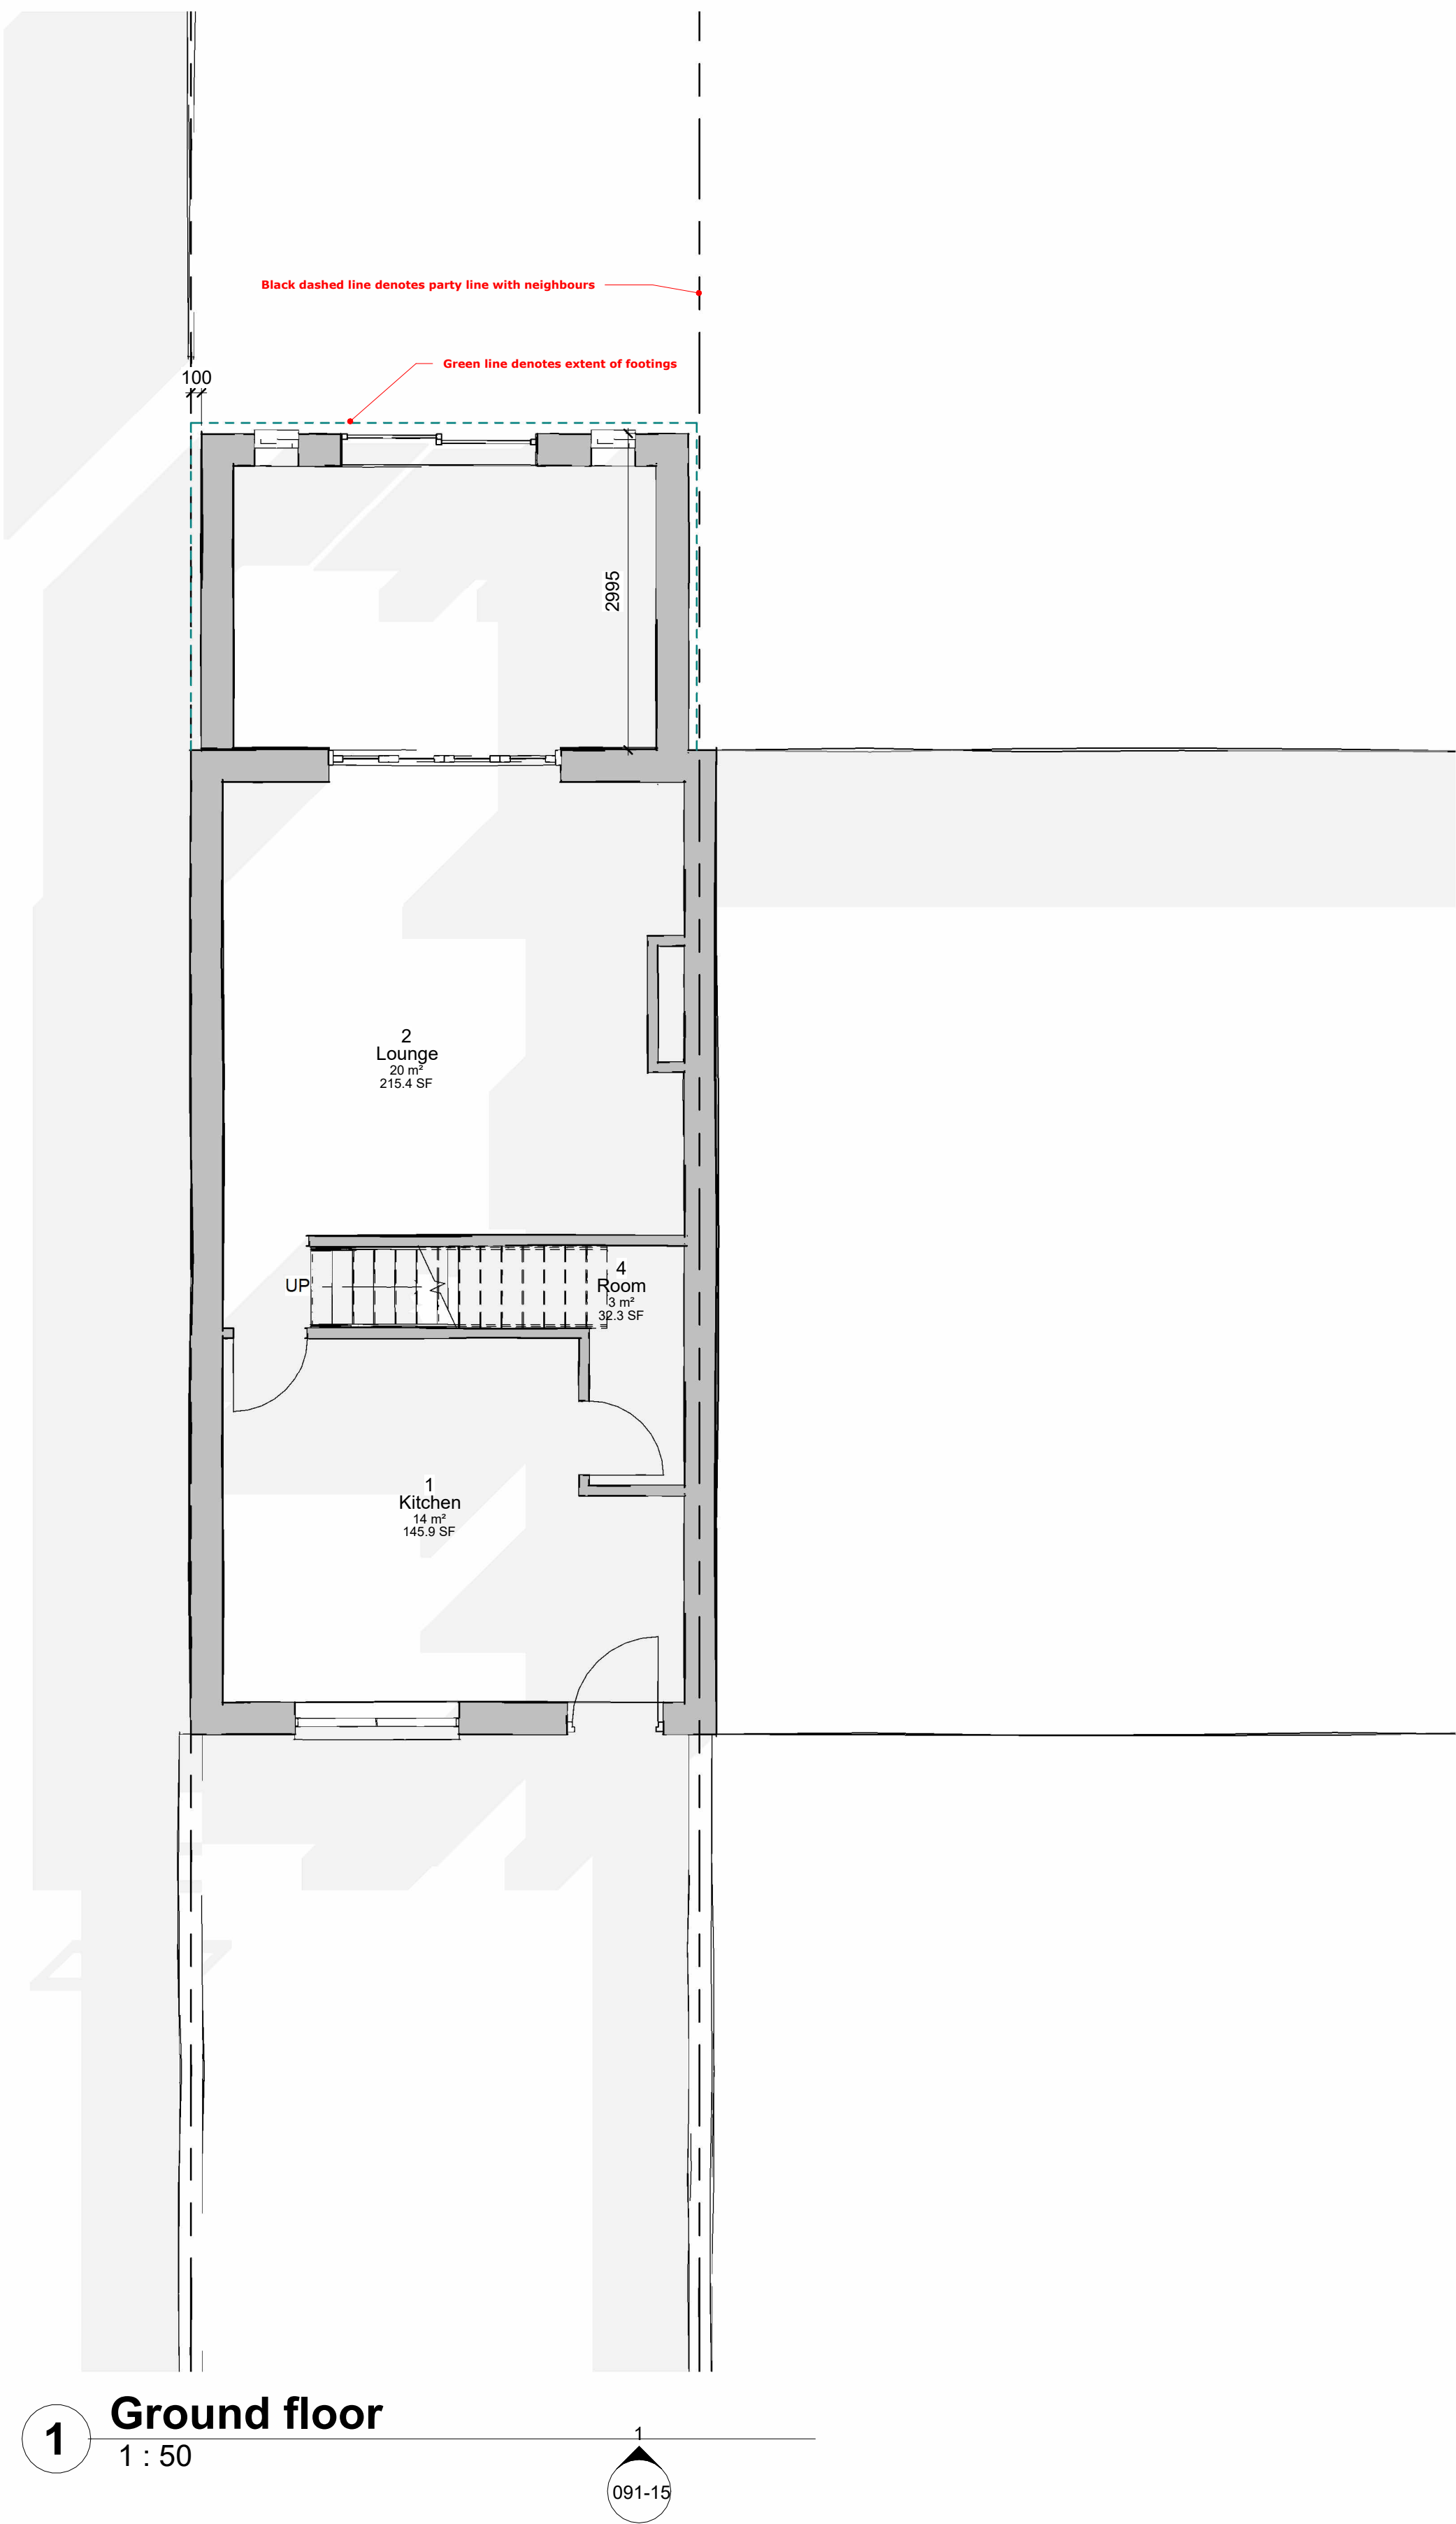

NOTES:

Author Designer


Grace Architecture take no responsibility for any dimensions obtained by scaling from this drawing. If no dimension is shown the recipient must ascertain the dimension specifically from the Contract Administrator or by site measurement. Supplying this drawing in digital form is solely for convenience and no reliance may be placed on digital data. All data must be checked against hard copy. Dimensions must be checked on site. Any discrepancies must be reported to the Contract Administrator immediately. This drawing is copyright of Grace Architecture


Client			
Katya			
Pr	Preliminary	C	Contract
F	Feasibility	Cn	Construction
P	Planning	As	As Built
T	Tender	Other	

Project	
44 Daleswood	
Proposed Floorplans	


Dwg. Scale	
091-14	

Revision	
A1	Shadyoak Offerton Stockport SK2 5HF
A3	www.gracearchitecture.co.uk gracearchitecture@gmail.com
b	

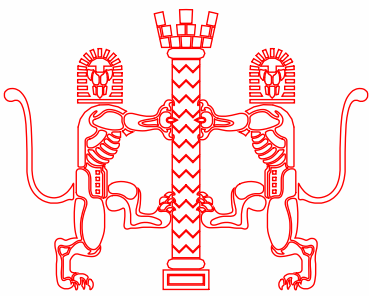

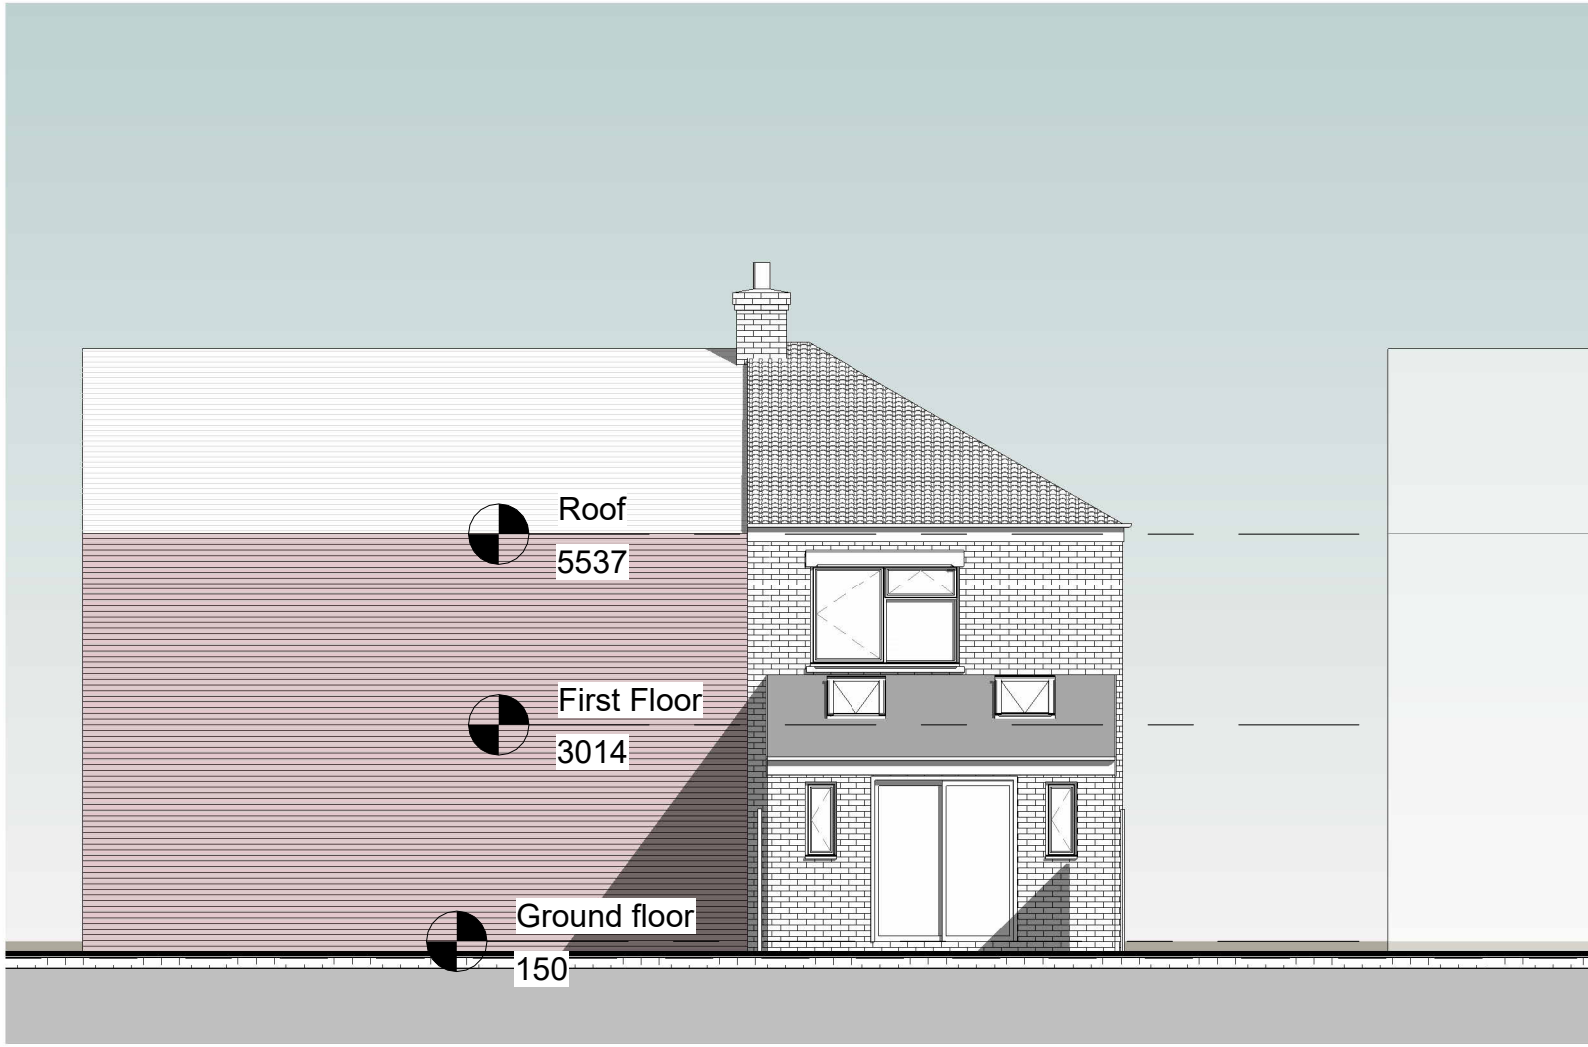


2 Rear
1 : 100

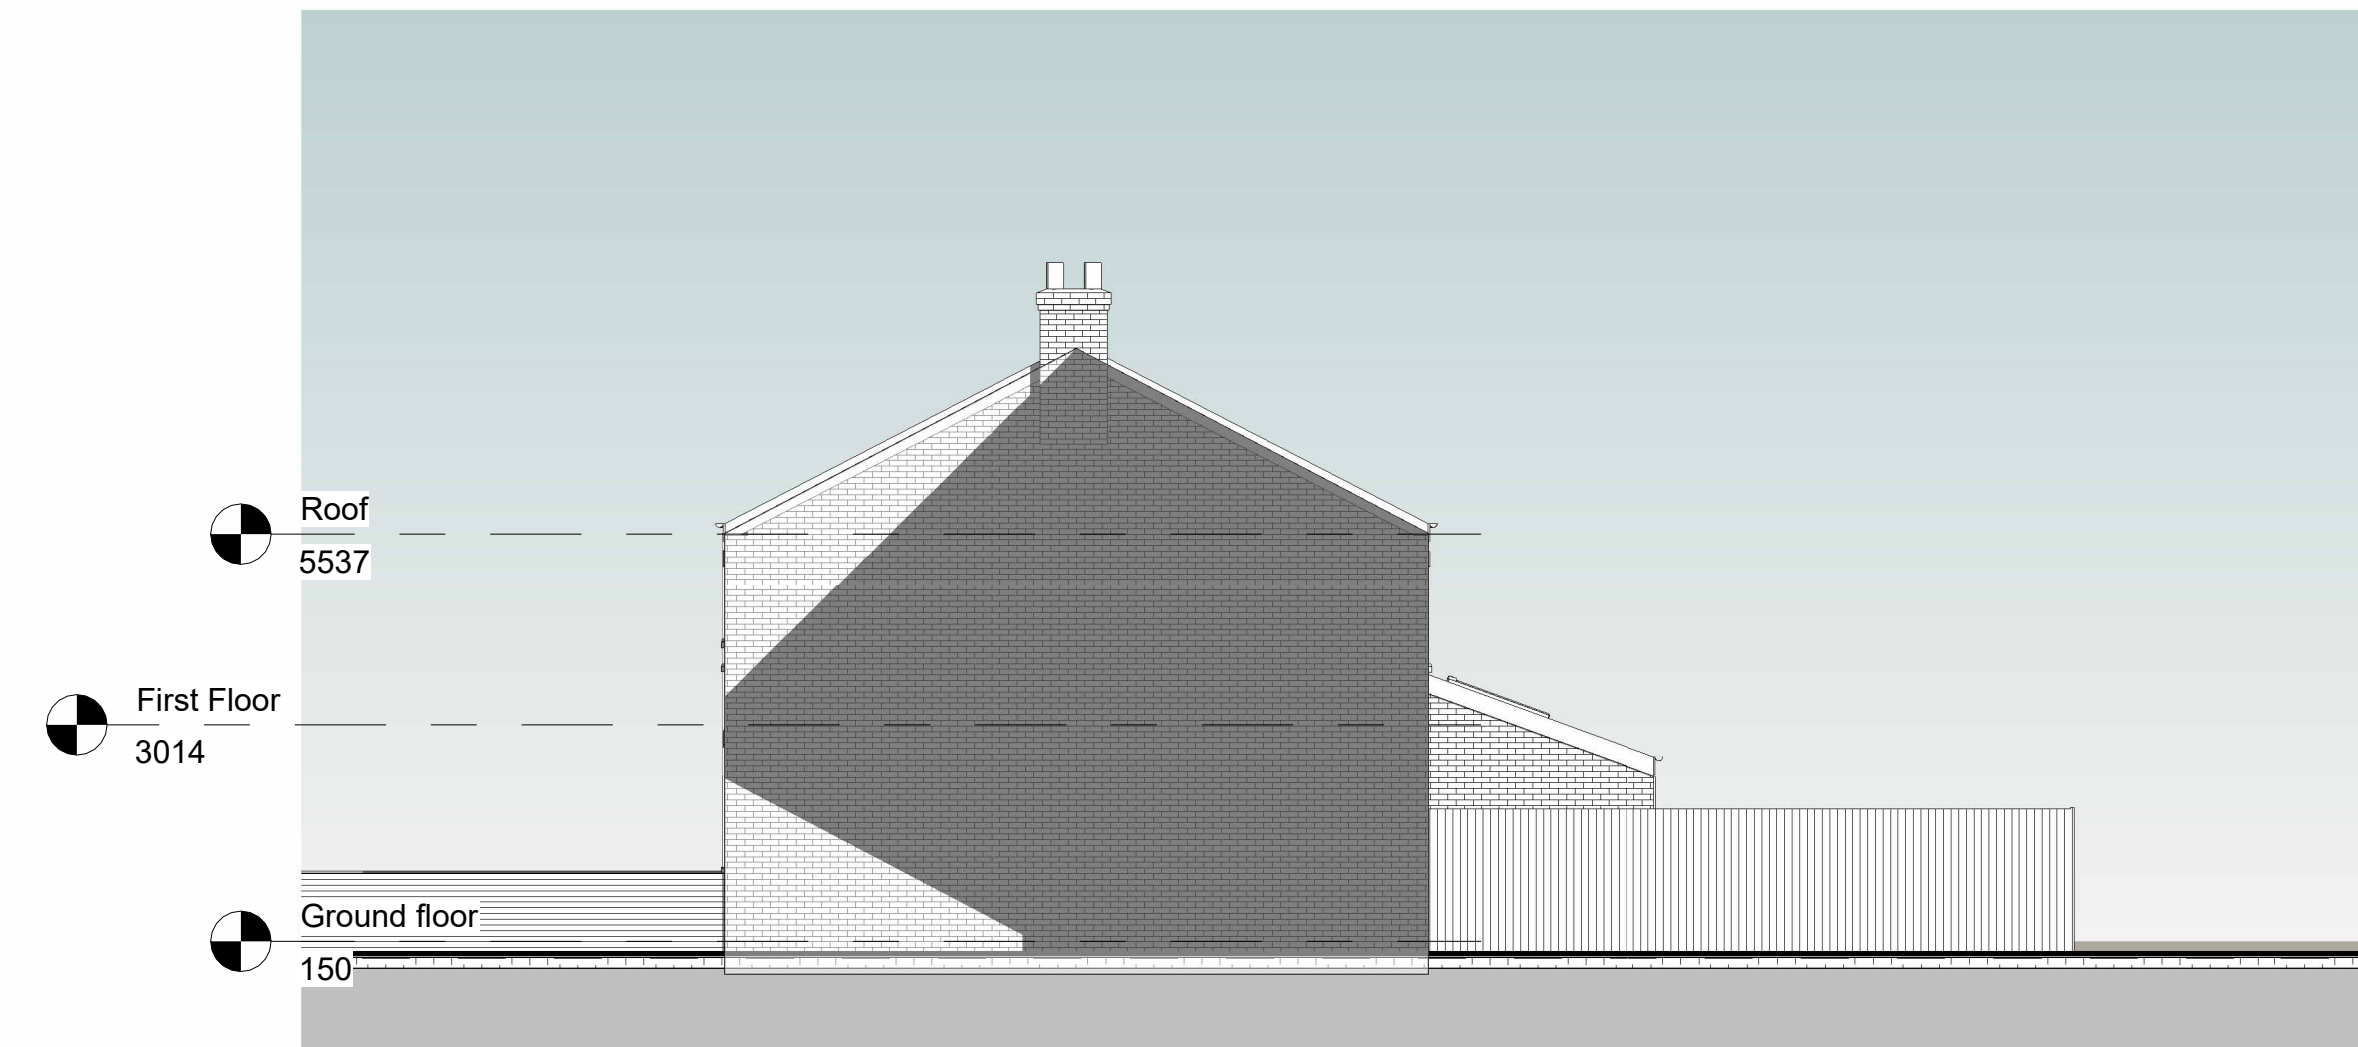


3 Side 1
1 : 100



1 Front
1 : 100

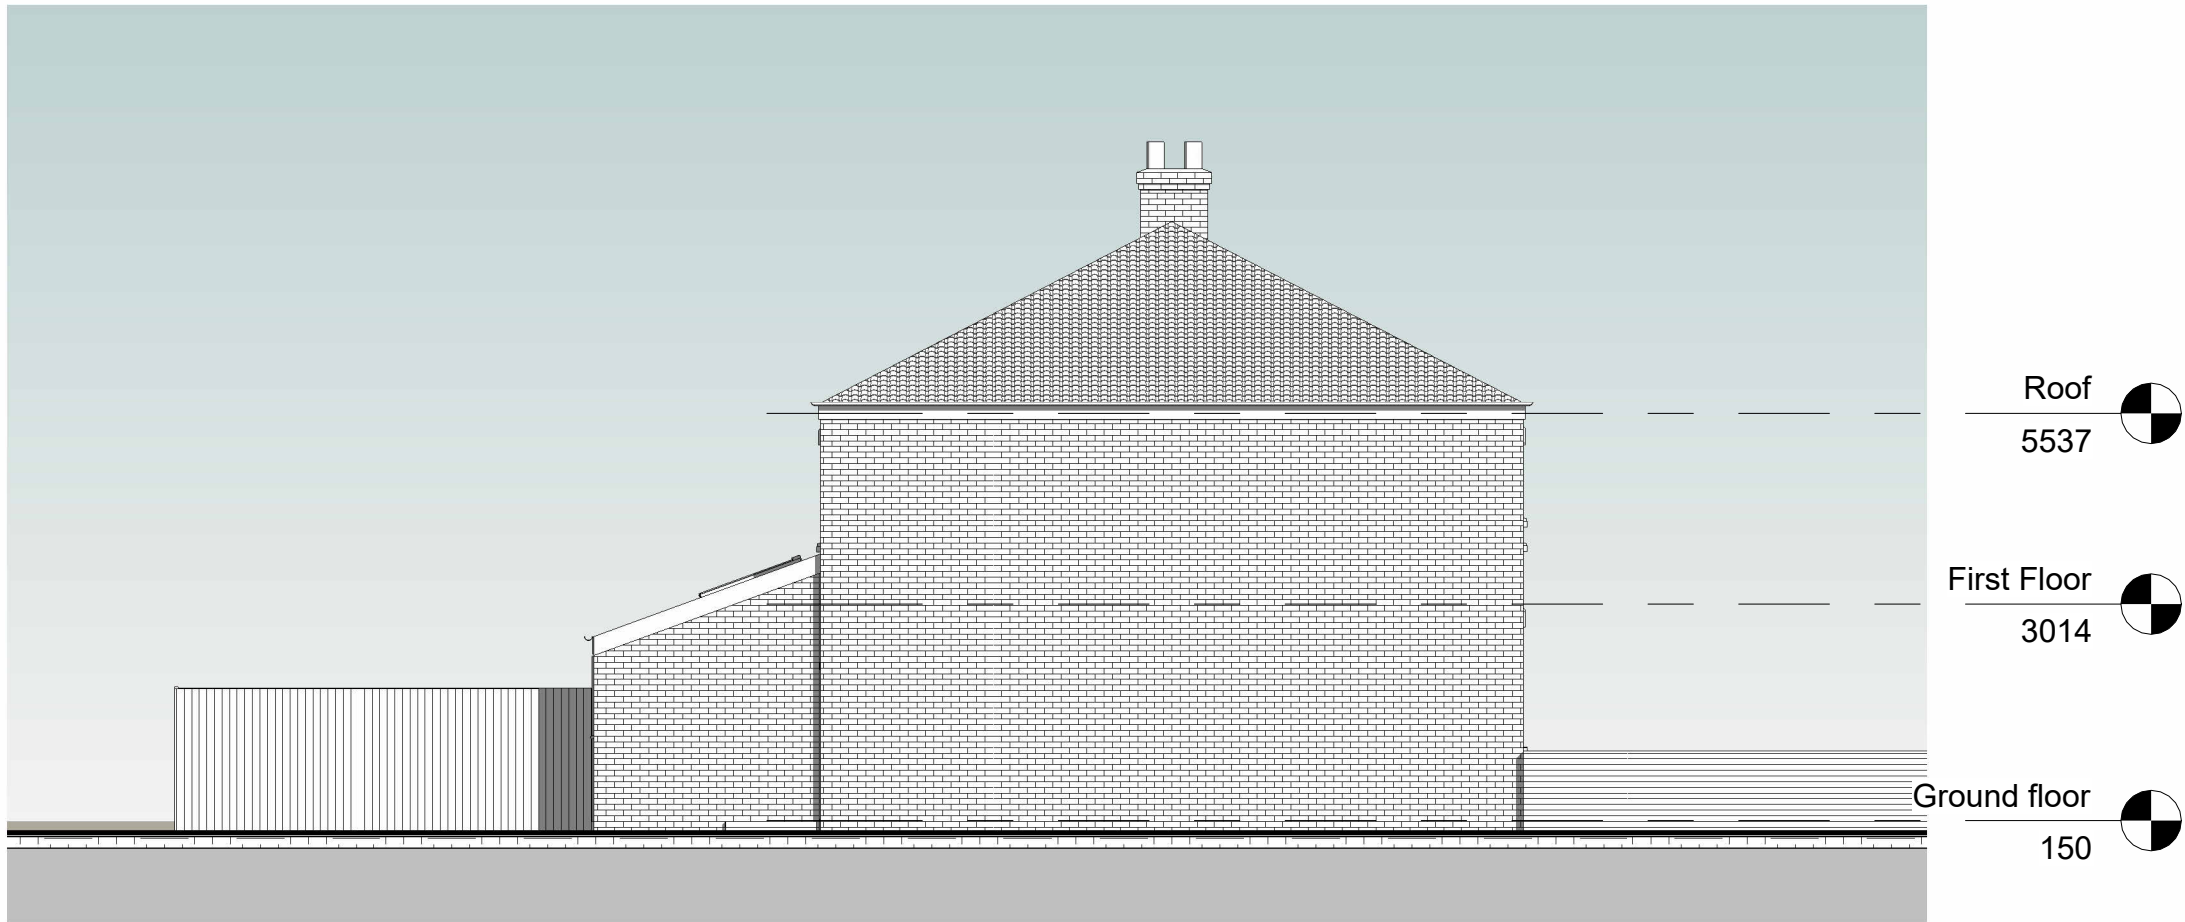

4 Side 2
1 : 100

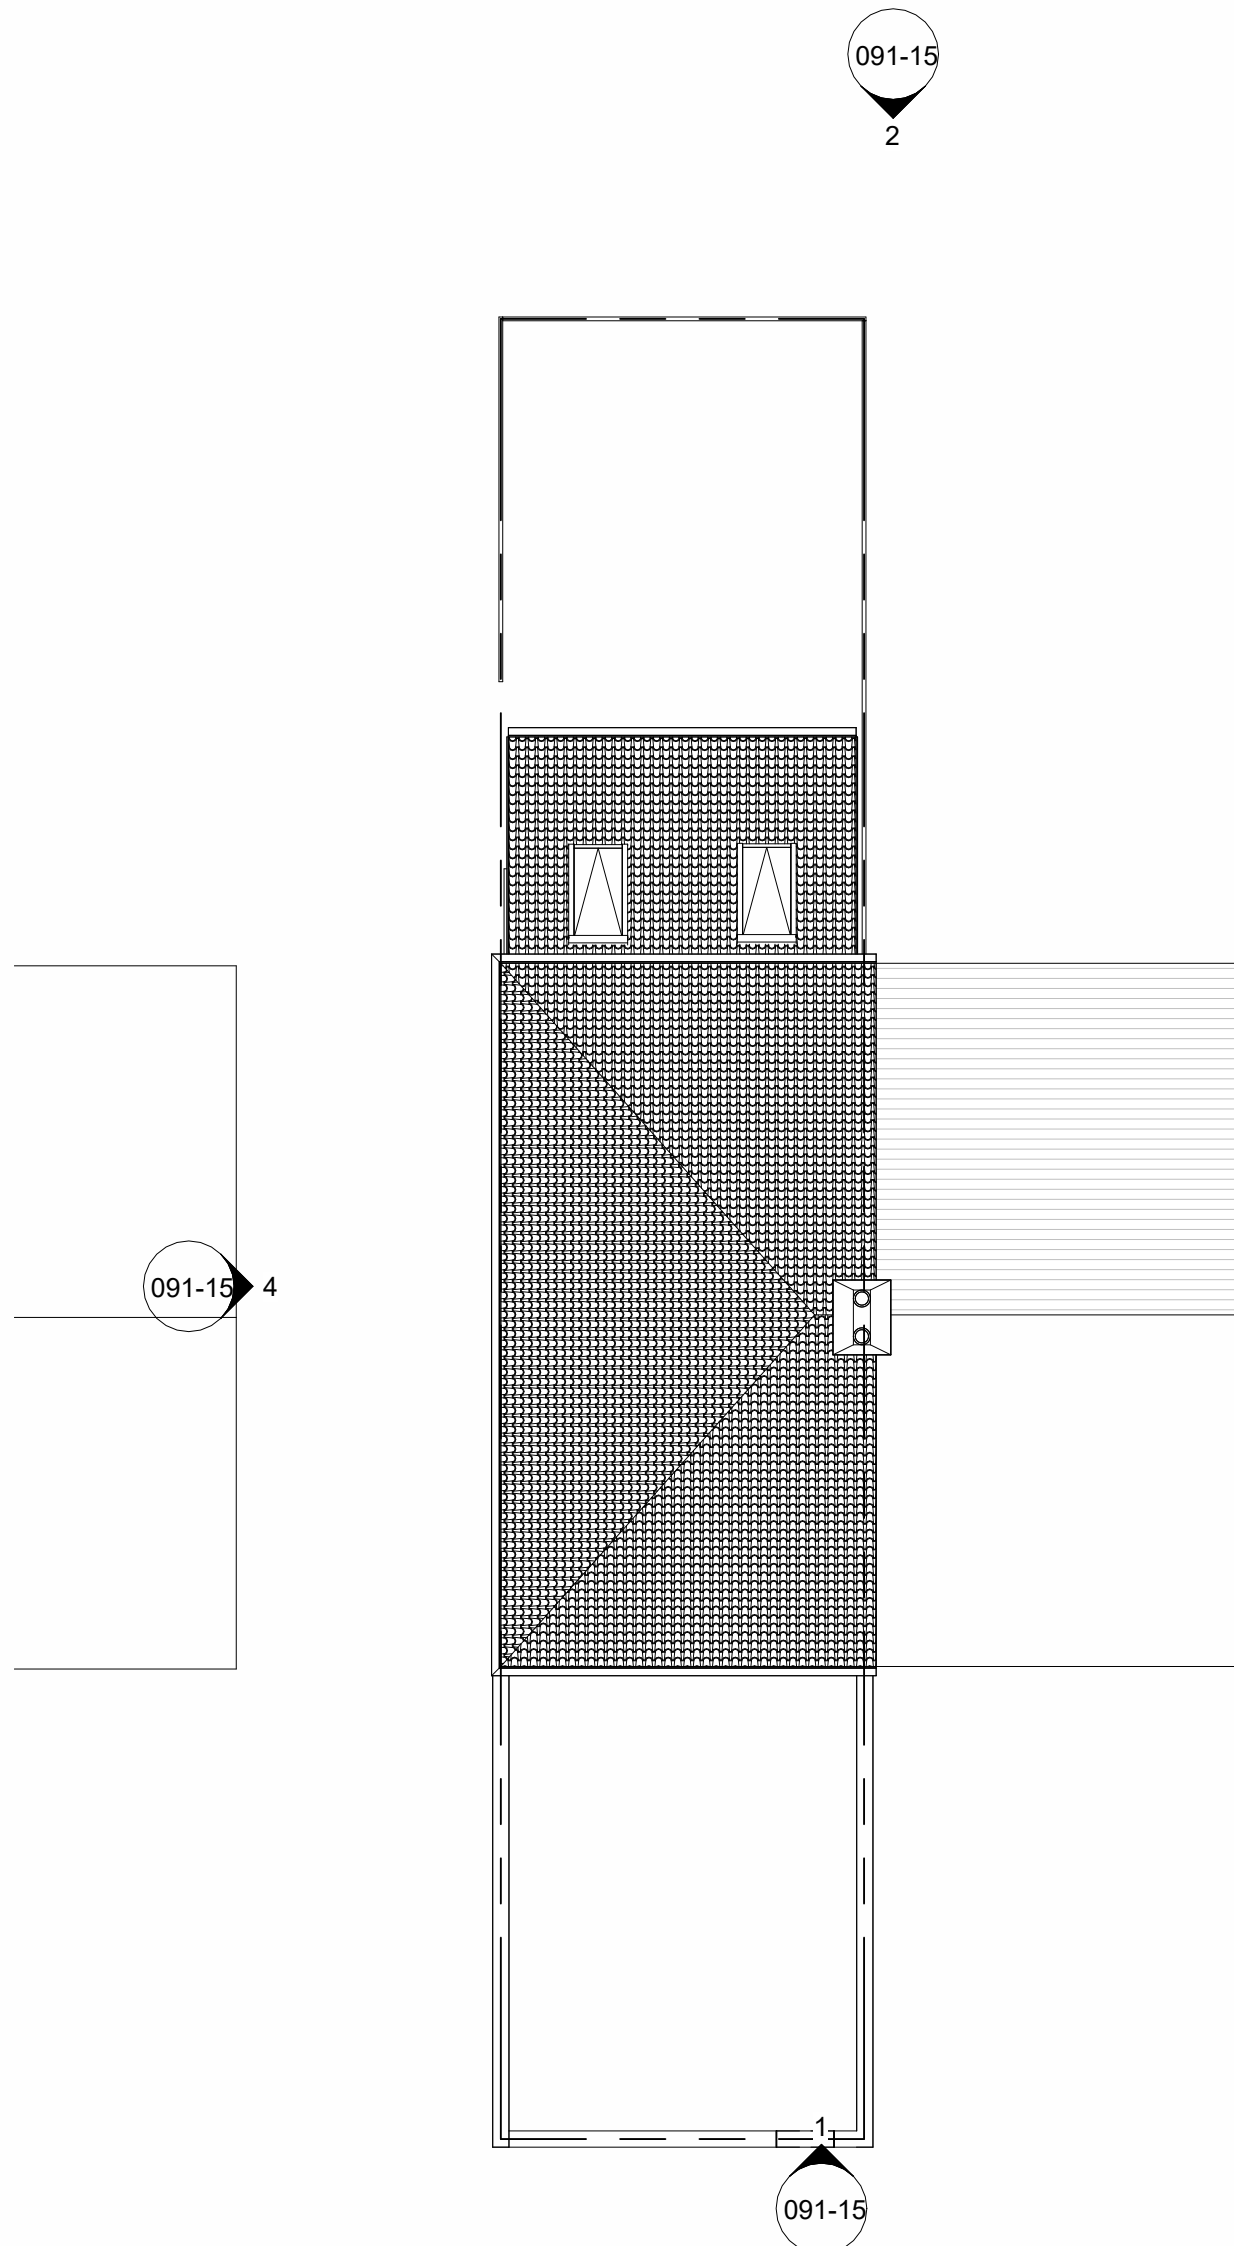

5 Site
1 : 100

NOTES:

Author Designer


Grace Architecture take no responsibility for any dimensions obtained by scaling from this drawing. If no dimension is shown the recipient must ascertain the dimension specifically from the Contract Administrator or by site measurement. Supplying this drawing in digital form is solely for convenience and no reliance may be placed on digital data. All data must be checked against hard copy. Dimensions must be checked on site. Any discrepancies must be reported to the Contract Administrator immediately. This drawing is copyright of Grace Architecture


ClientKatya			
Pr	Preliminary	C	Contract
F	Feasibility	Cn	Construction
P	Planning	As	As Built
T	Tender	Other	

Project44 Daleswood	
TitleProposed Elevations	

Dwg. Scale091-15	
Revisionb	

A1
A3
Shadyoak
Offerton
Stockport
SK2 5HF
www.gracearchitecture.co.uk
gracearchitecture@gmail.com

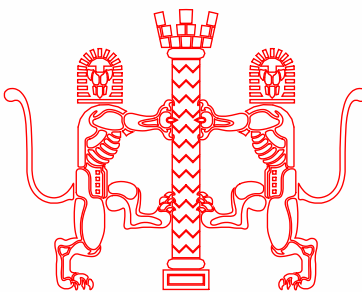

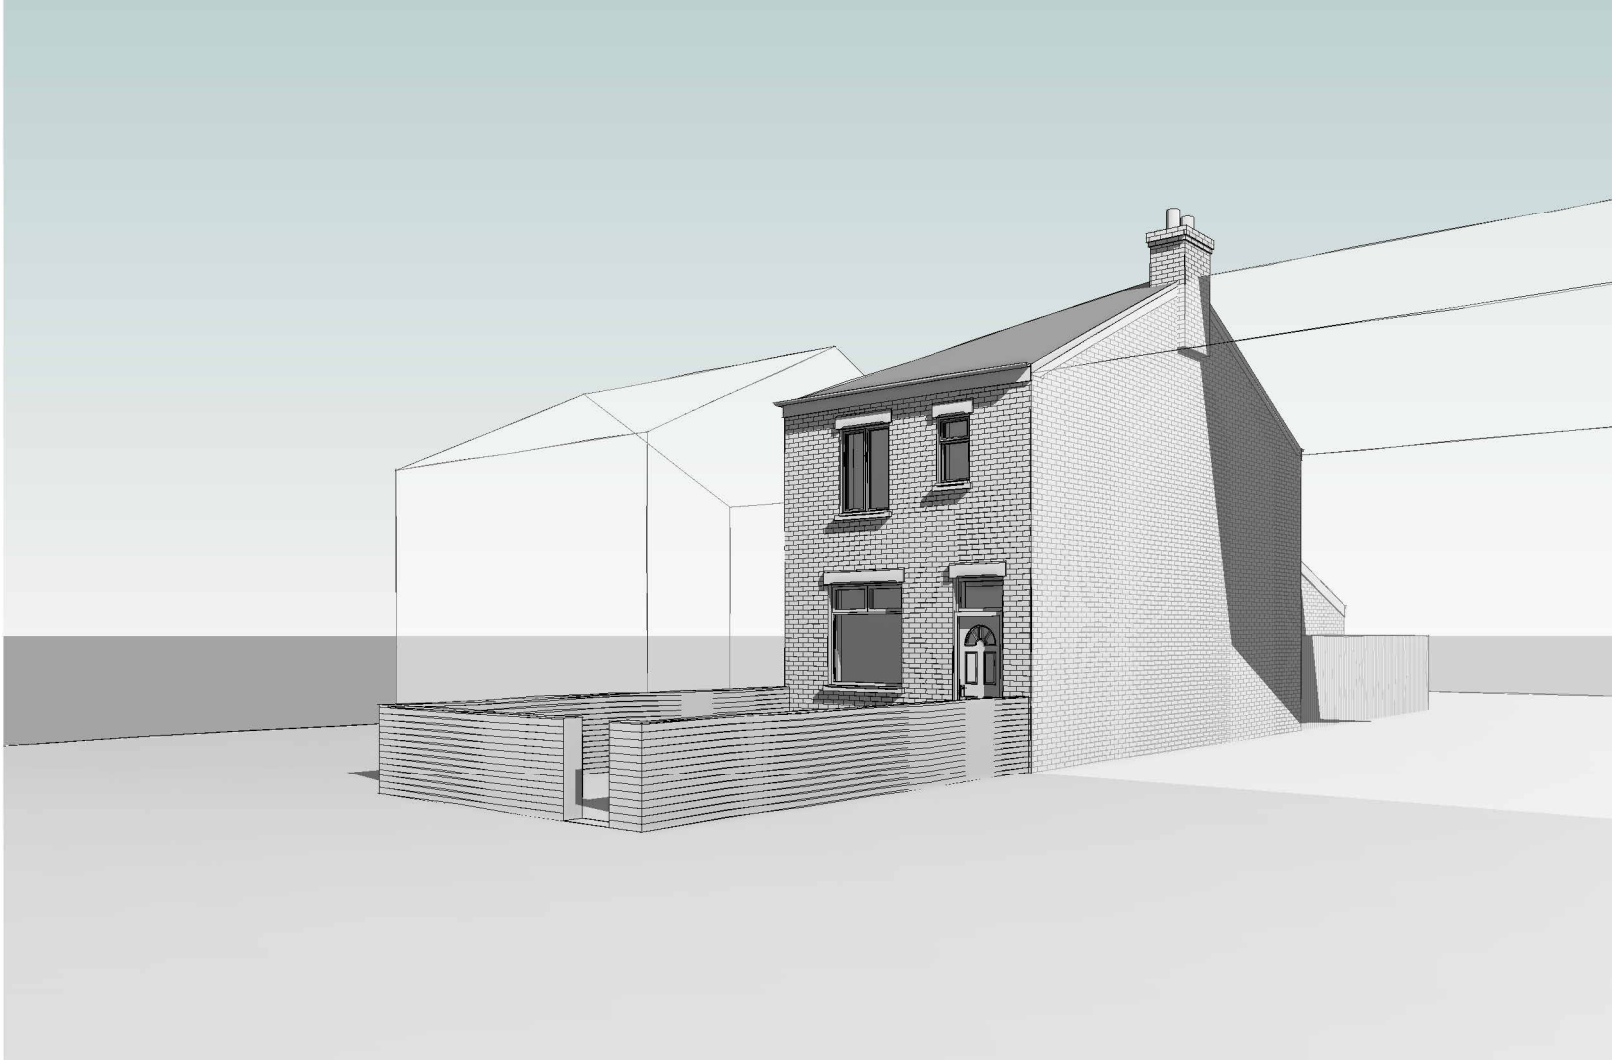


4 3D View 3



5 3D View 4



3 3D View 1

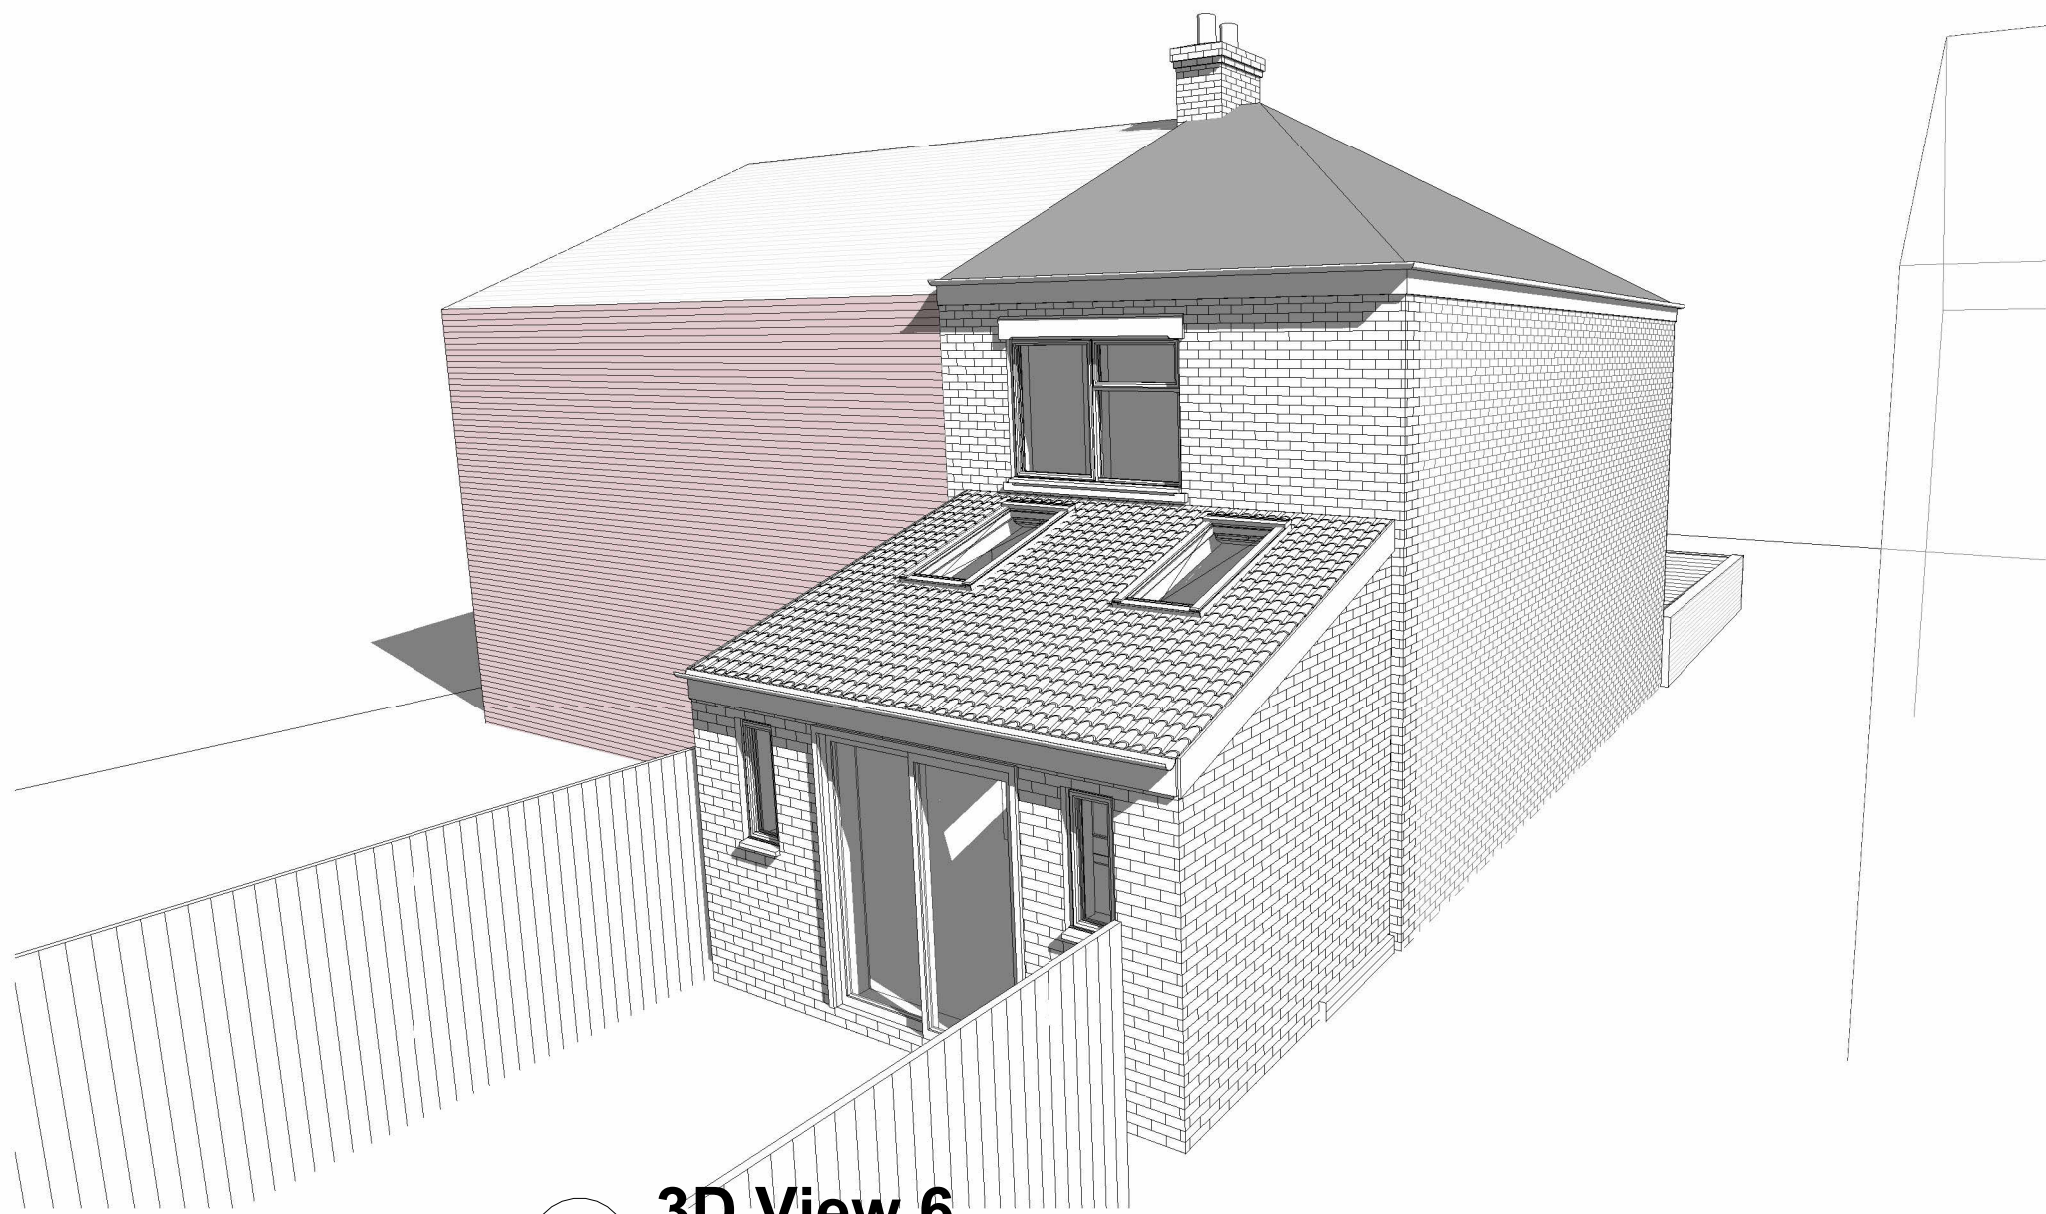

1 3D View 6

NOTES:

Author Designer

Grace Architecture take no responsibility for any dimensions obtained by scaling from this drawing. If no dimension is shown the recipient must ascertain the dimension specifically from the Contract Administrator or by site measurement. Supplying this drawing in digital form is solely for convenience and no reliance may be placed on digital data. All data must be checked against hard copy. Dimensions must be checked on site. Any discrepancies must be reported to the Contract Administrator immediately. This drawing is copyright of Grace Architecture

Client				
Katya				
Pr	Preliminary	C	Contract	
F	Feasibility	Cn	Construction	
P	Planning	As	As Built	
T	Tender	Other		

Project	
44 Daleswood	
3d as Proposed	
Title	

Dwg Scale	
091-16	
Drawing No	
A1	
A3	
b	
Revision	

Shadyoak
Offerton
Stockport
SK2 5HF

www.gracearchitecture.co.uk
gracearchitecture@gmail.com

