



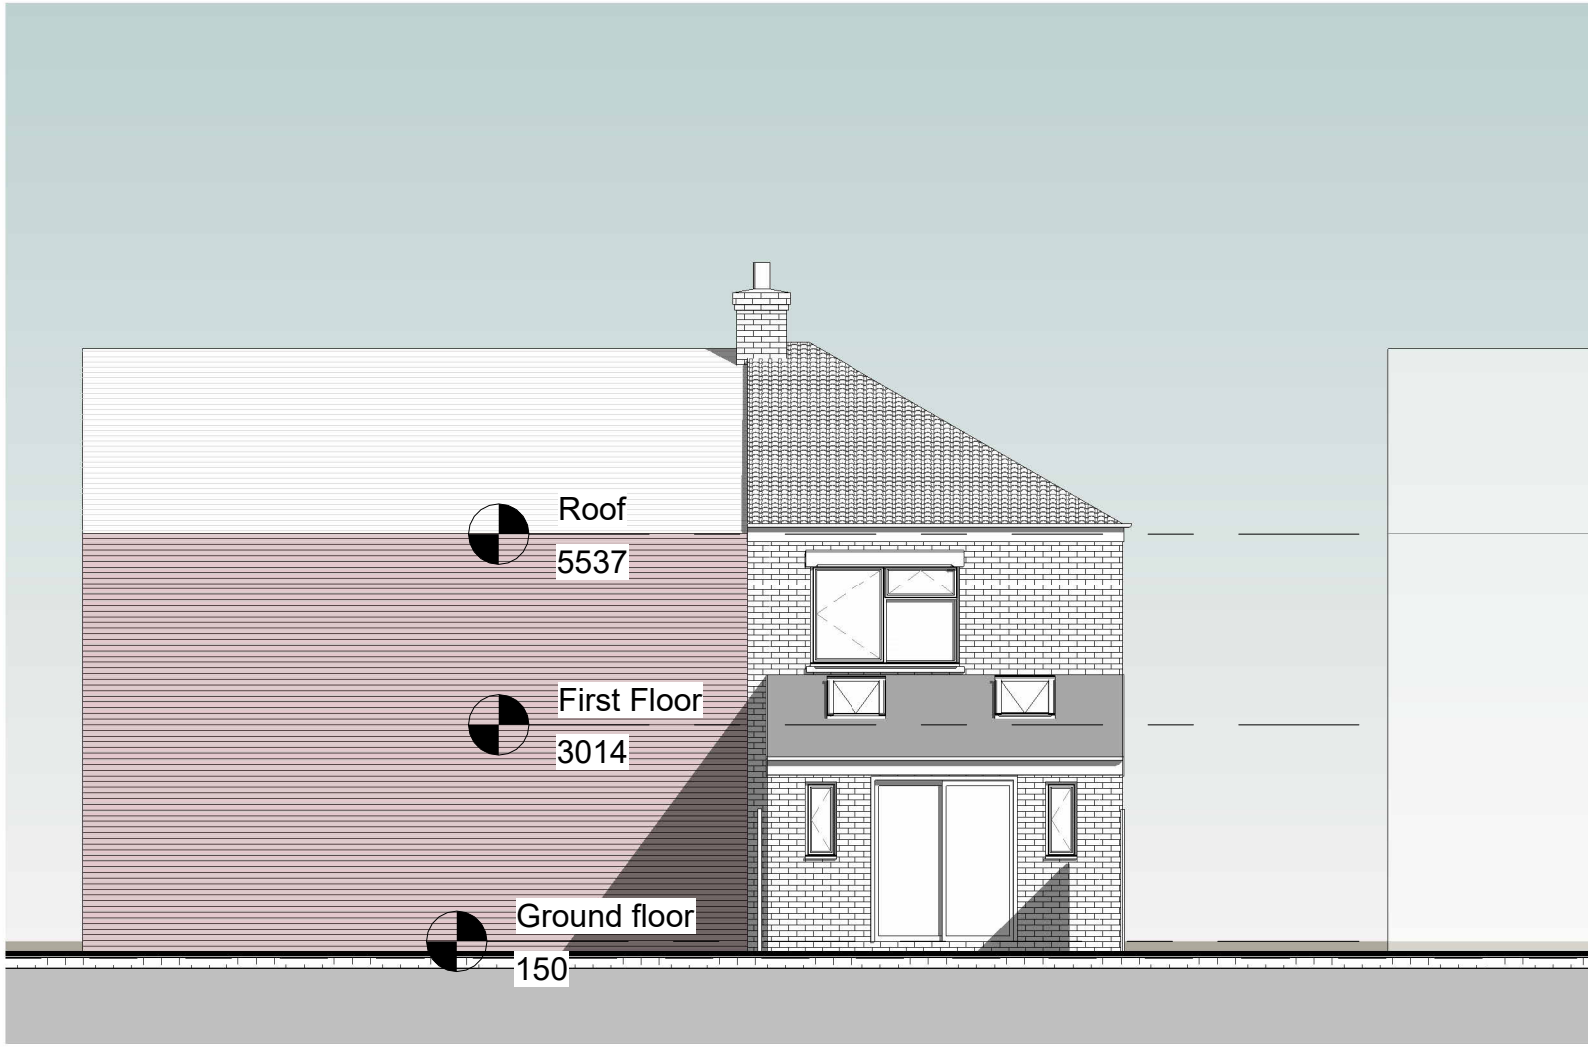


2 Rear
1 : 100

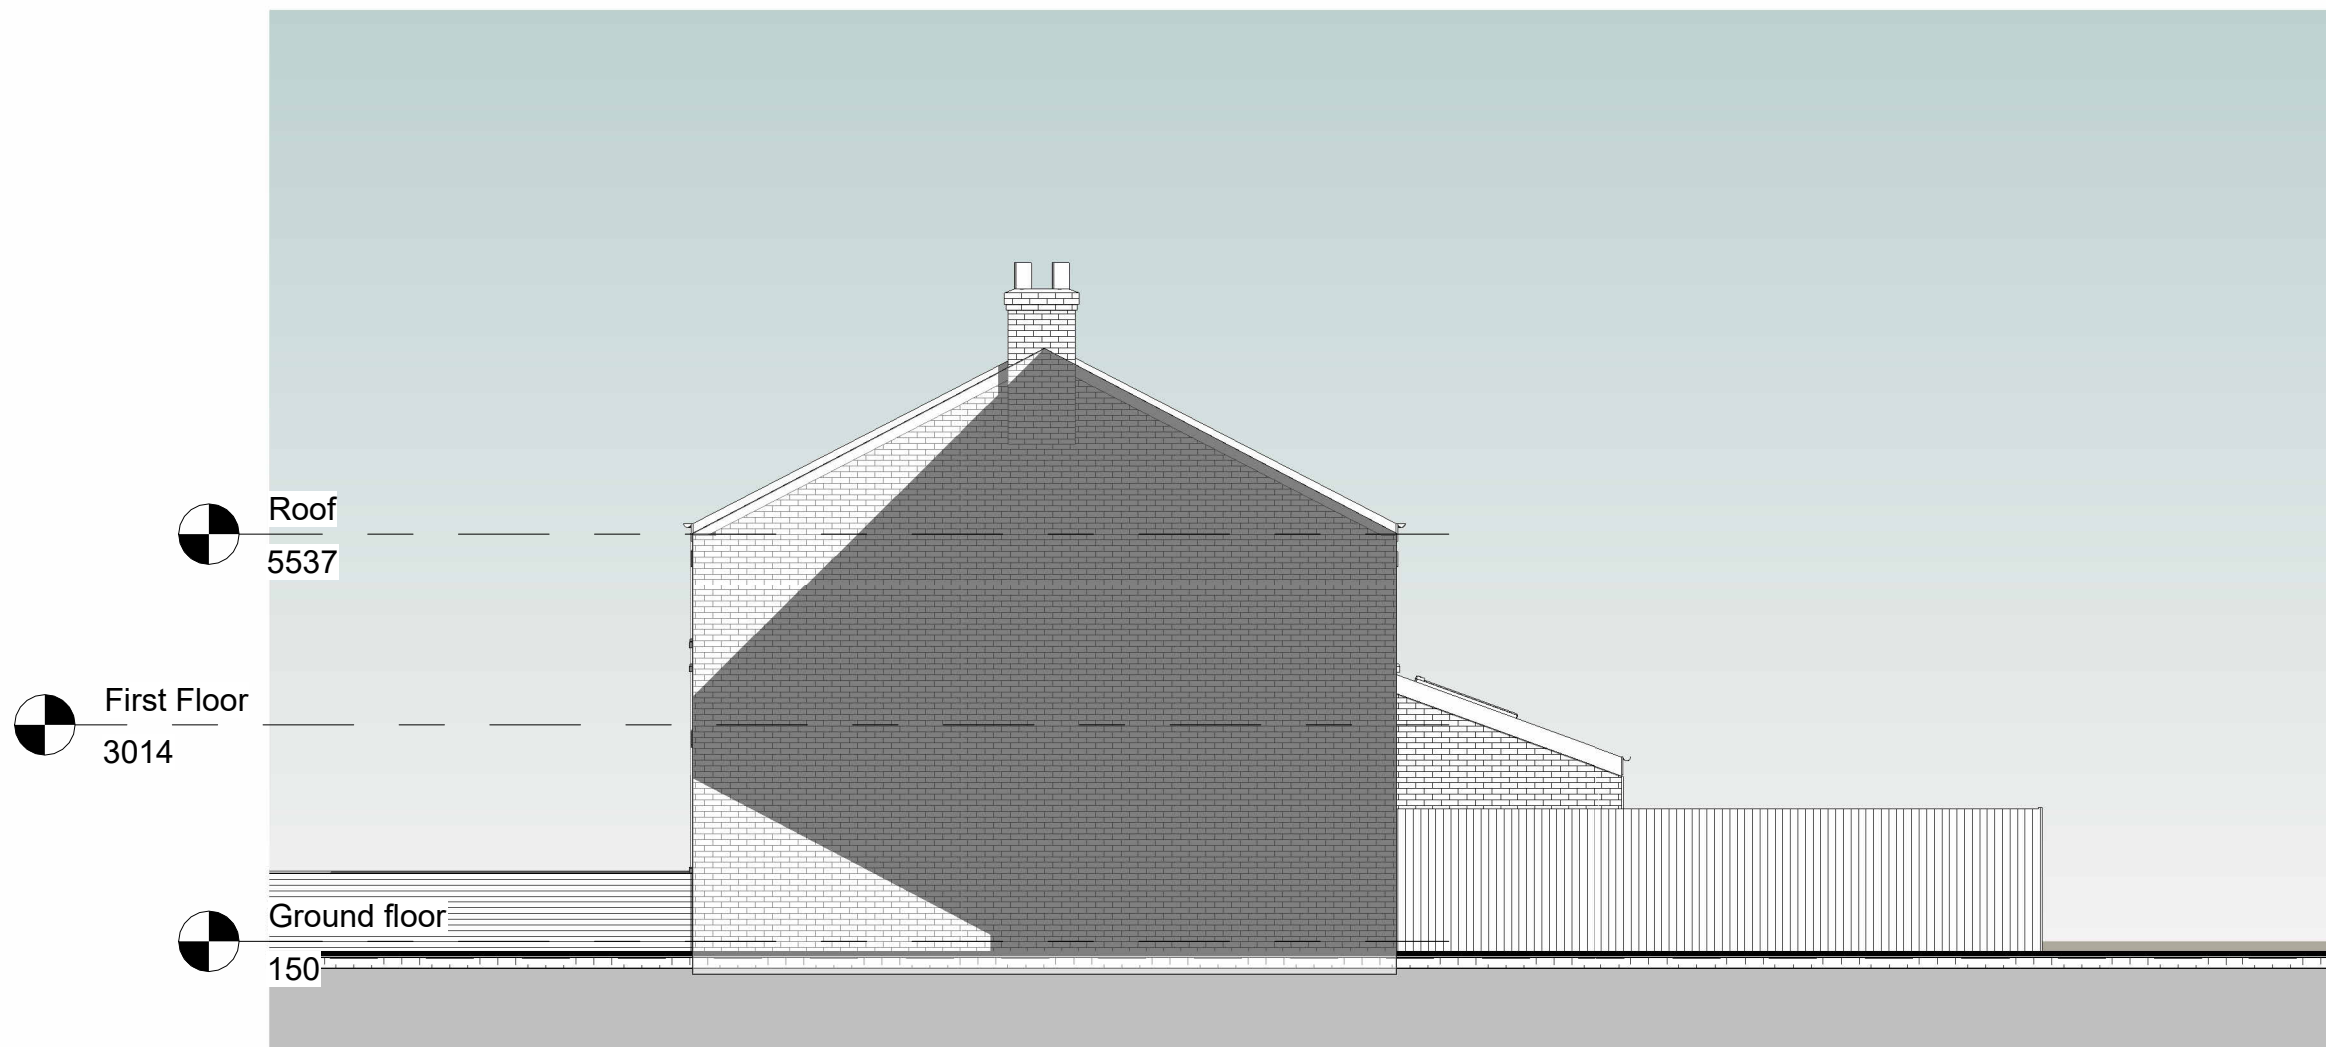


3 Side 1
1 : 100



1 Front
1 : 100

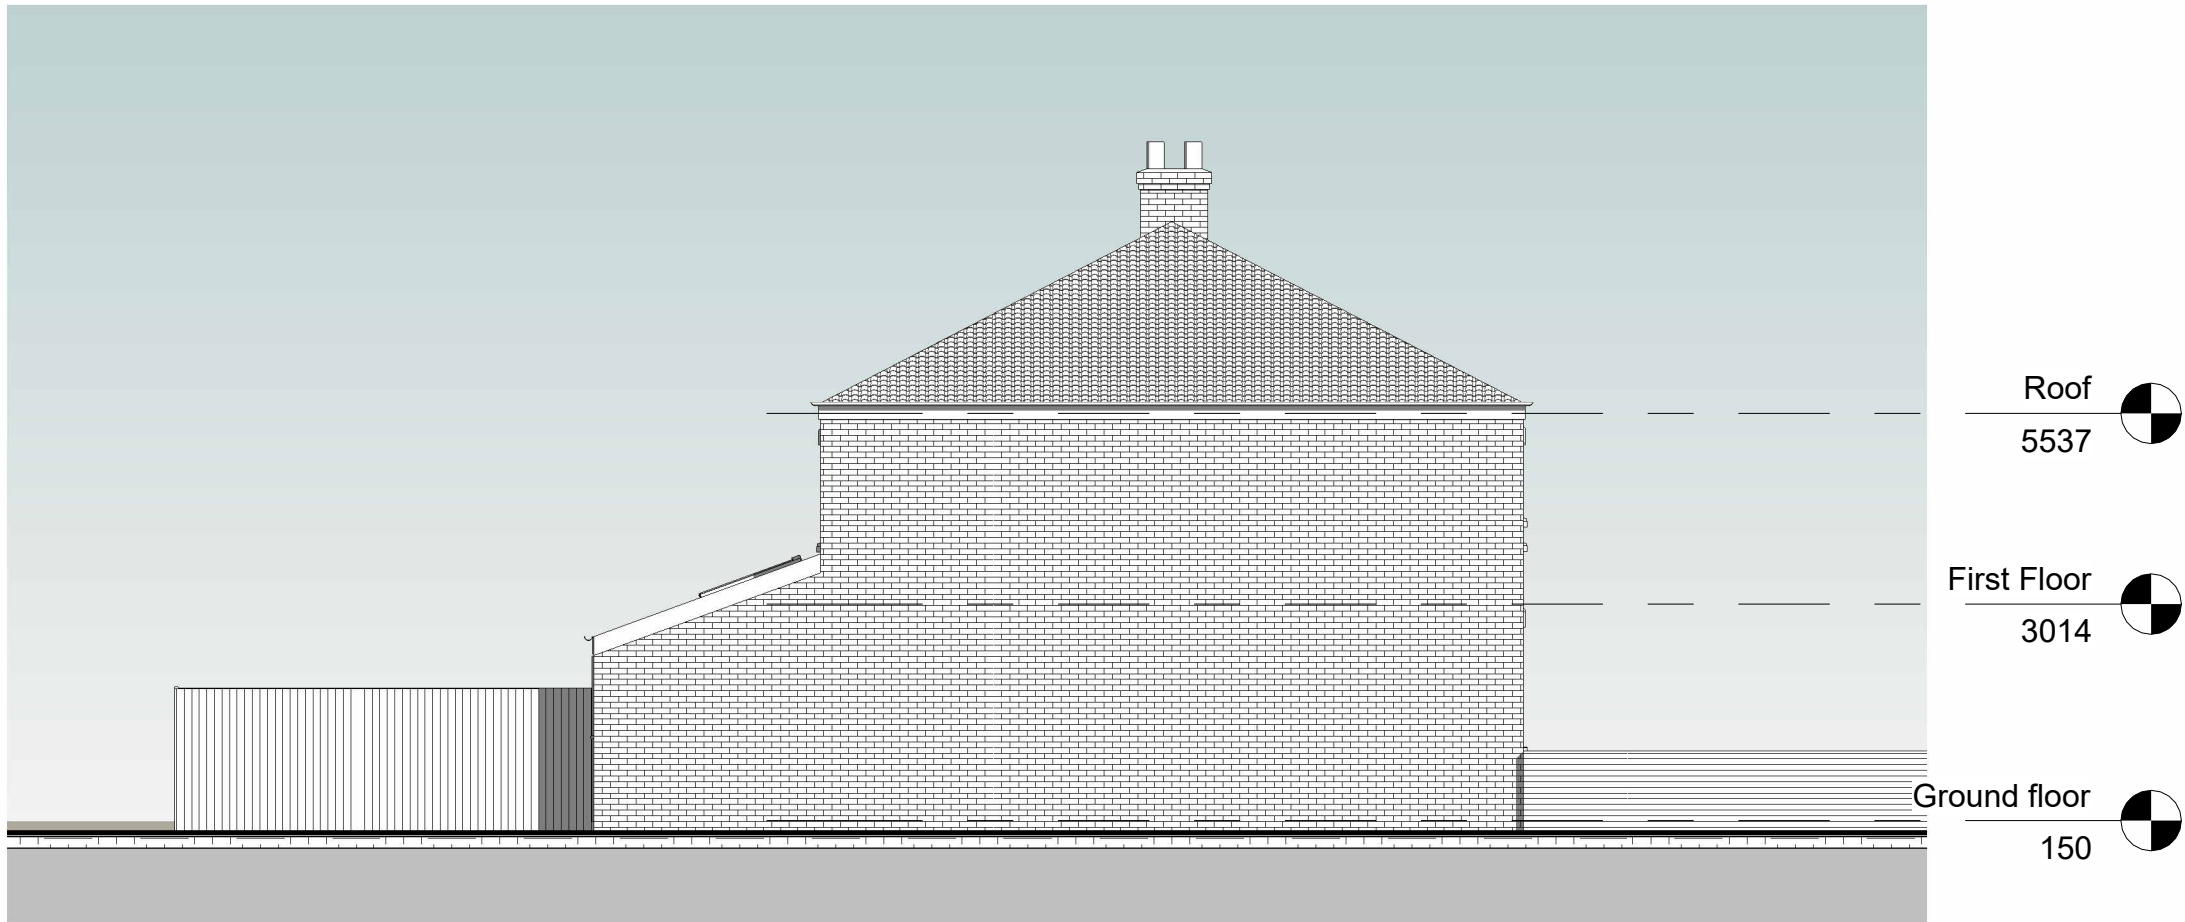

4 Side 2
1 : 100

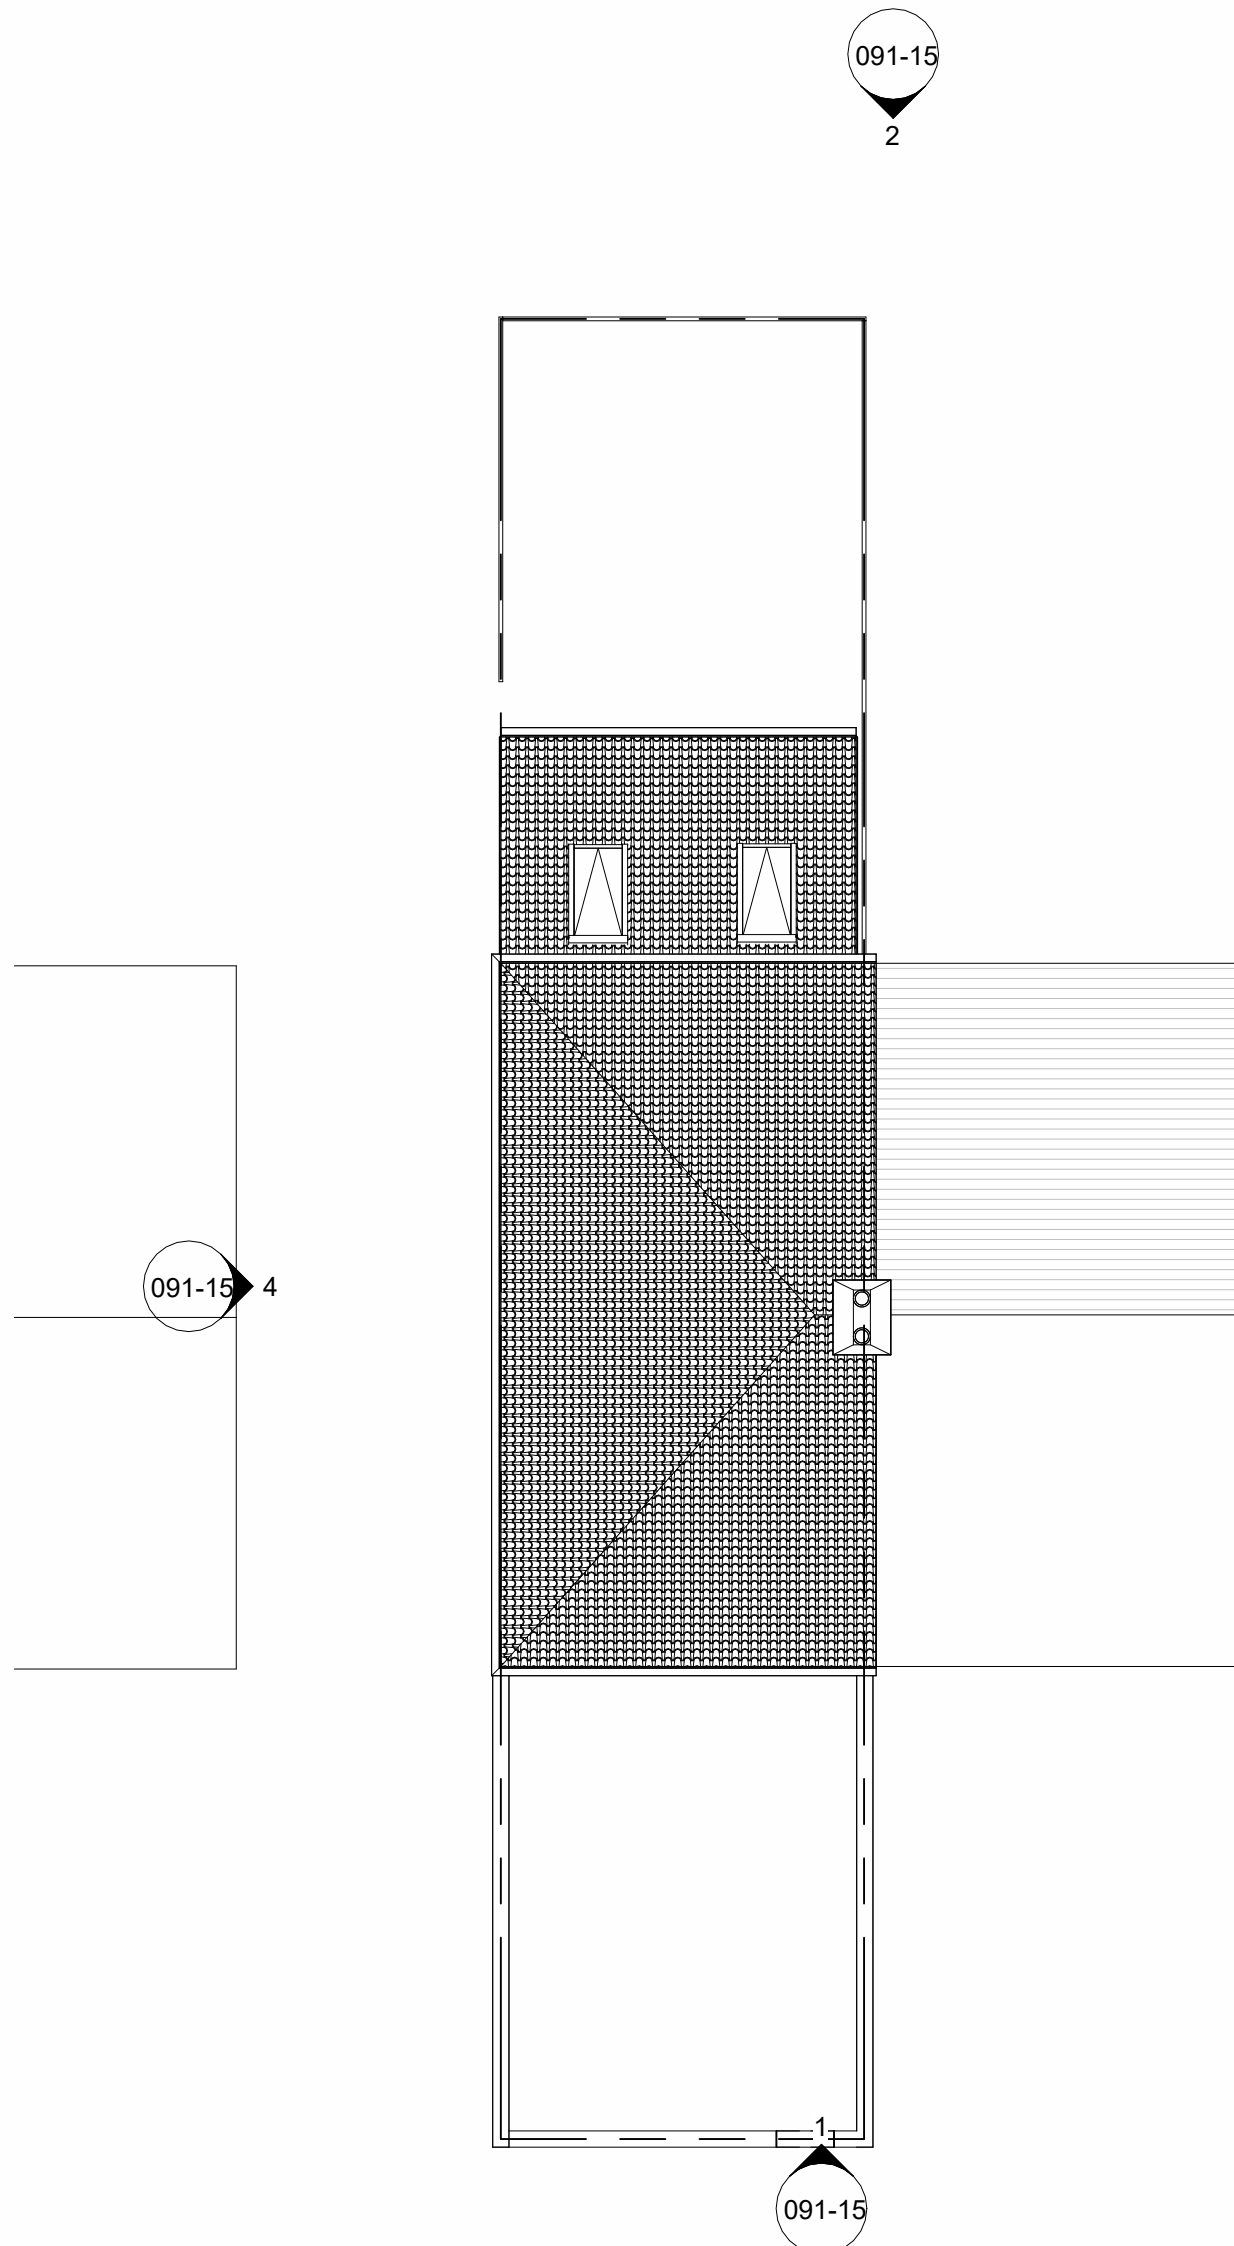

5 Site
1 : 100

NOTES:

Author Designer

Grace Architecture take no responsibility for any dimensions obtained by scaling from this drawing. If no dimension is shown the recipient must ascertain the dimension specifically from the Contract Administrator or by site measurement. Supplying this drawing in digital form is solely for convenience and no reliance may be placed on digital data. All data must be checked against hard copy. Dimensions must be checked on site. Any discrepancies must be reported to the Contract Administrator immediately. This drawing is copyright of Grace Architecture

Client			
Katya			
Pr	Preliminary	C	Contract
F	Feasibility	Cn	Construction
P	Planning	As	As Built
T	Tender	Other	

Project	
44 Daleswood	
Title	
Proposed Elevations	

Drawing No	
091-15	
Revision	
A1	A3
A	

Shadyoak
Offerton
Stockport
SK2 5HF

www.gracearchitecture.co.uk
gracearchitecture@gmail.com

