



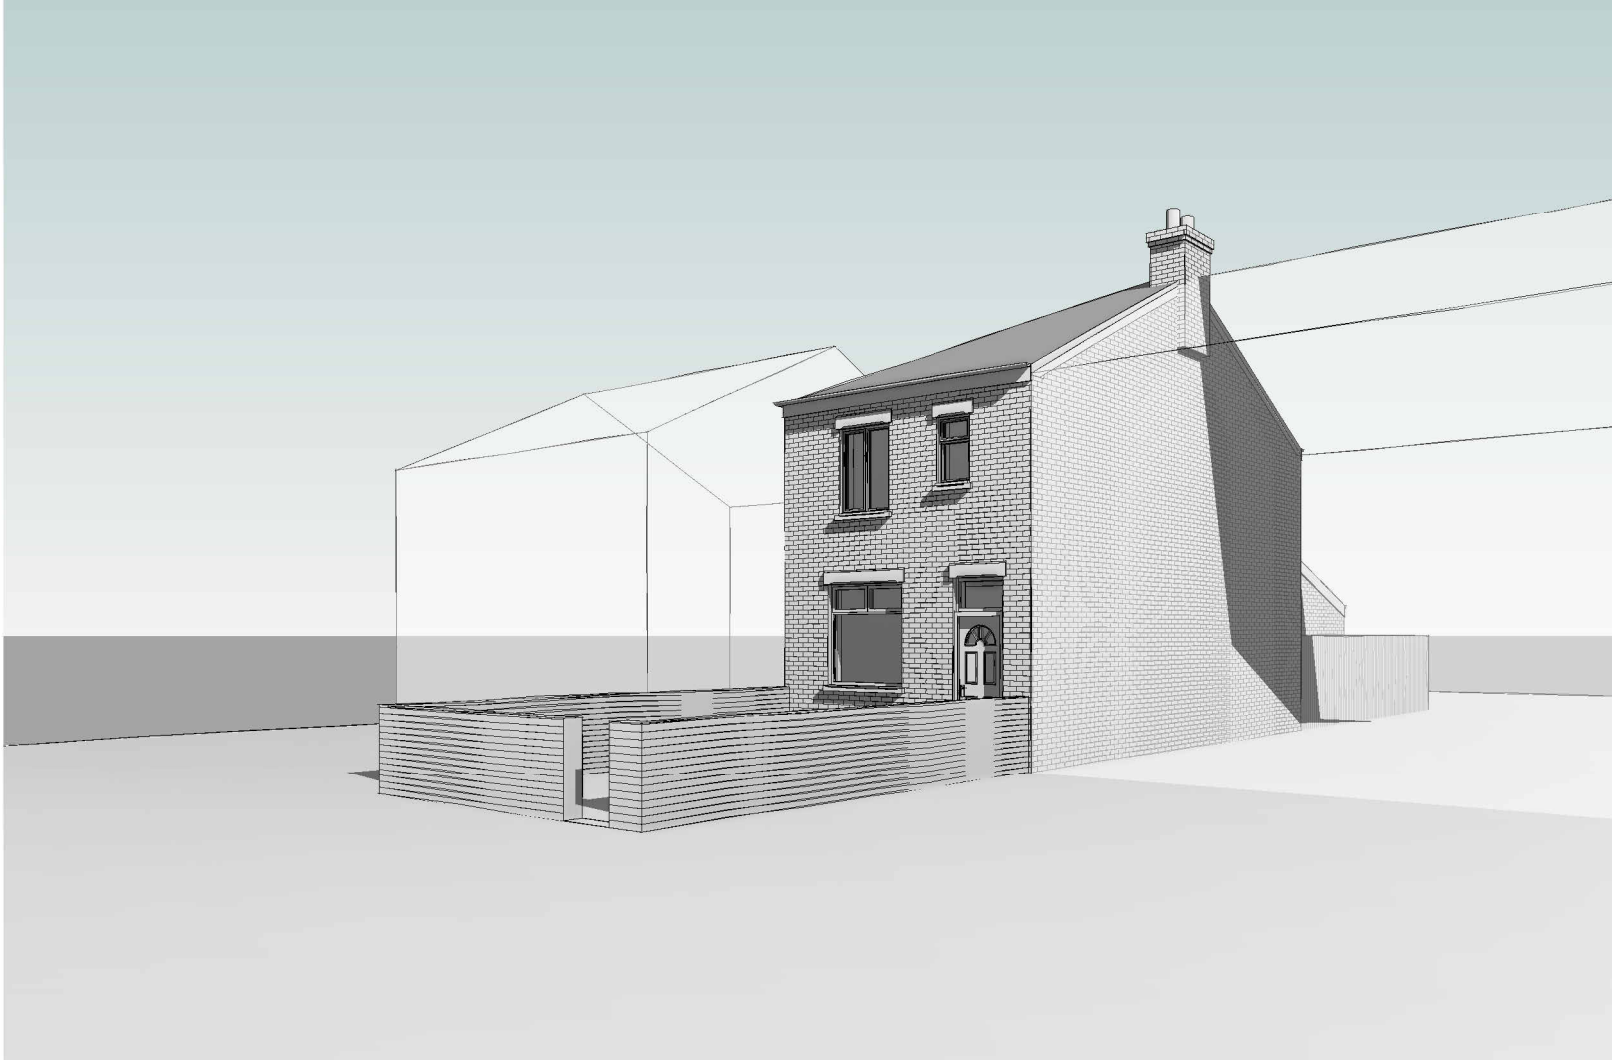


4 3D View 3

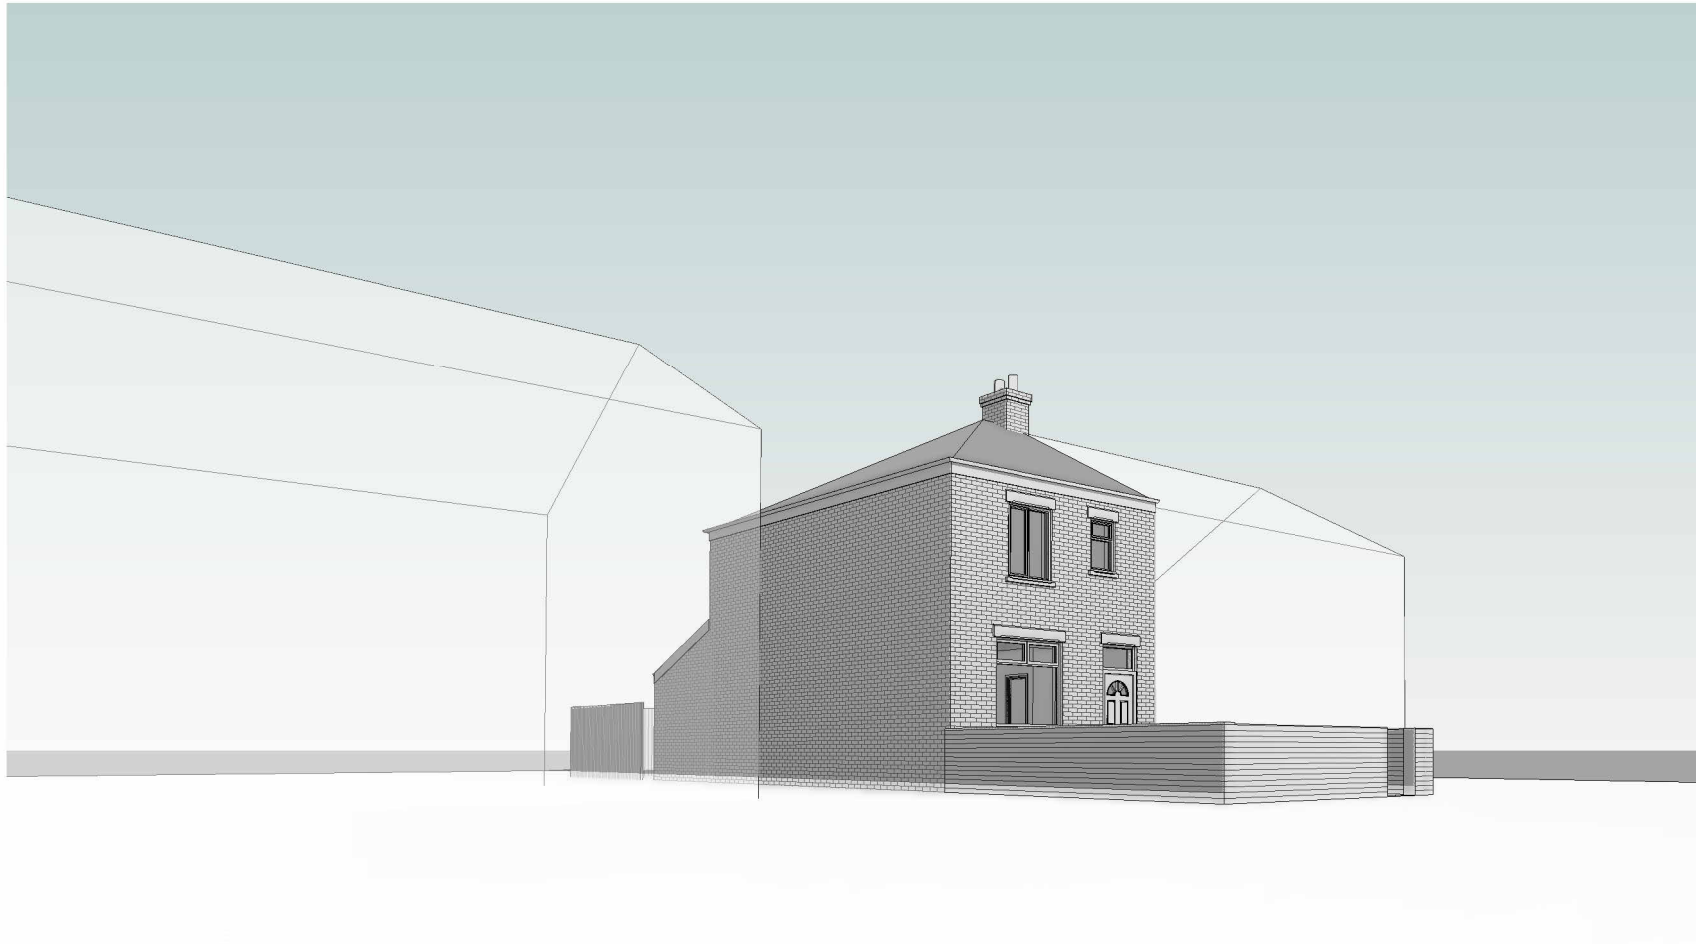

5 3D View 4



3 3D View 1

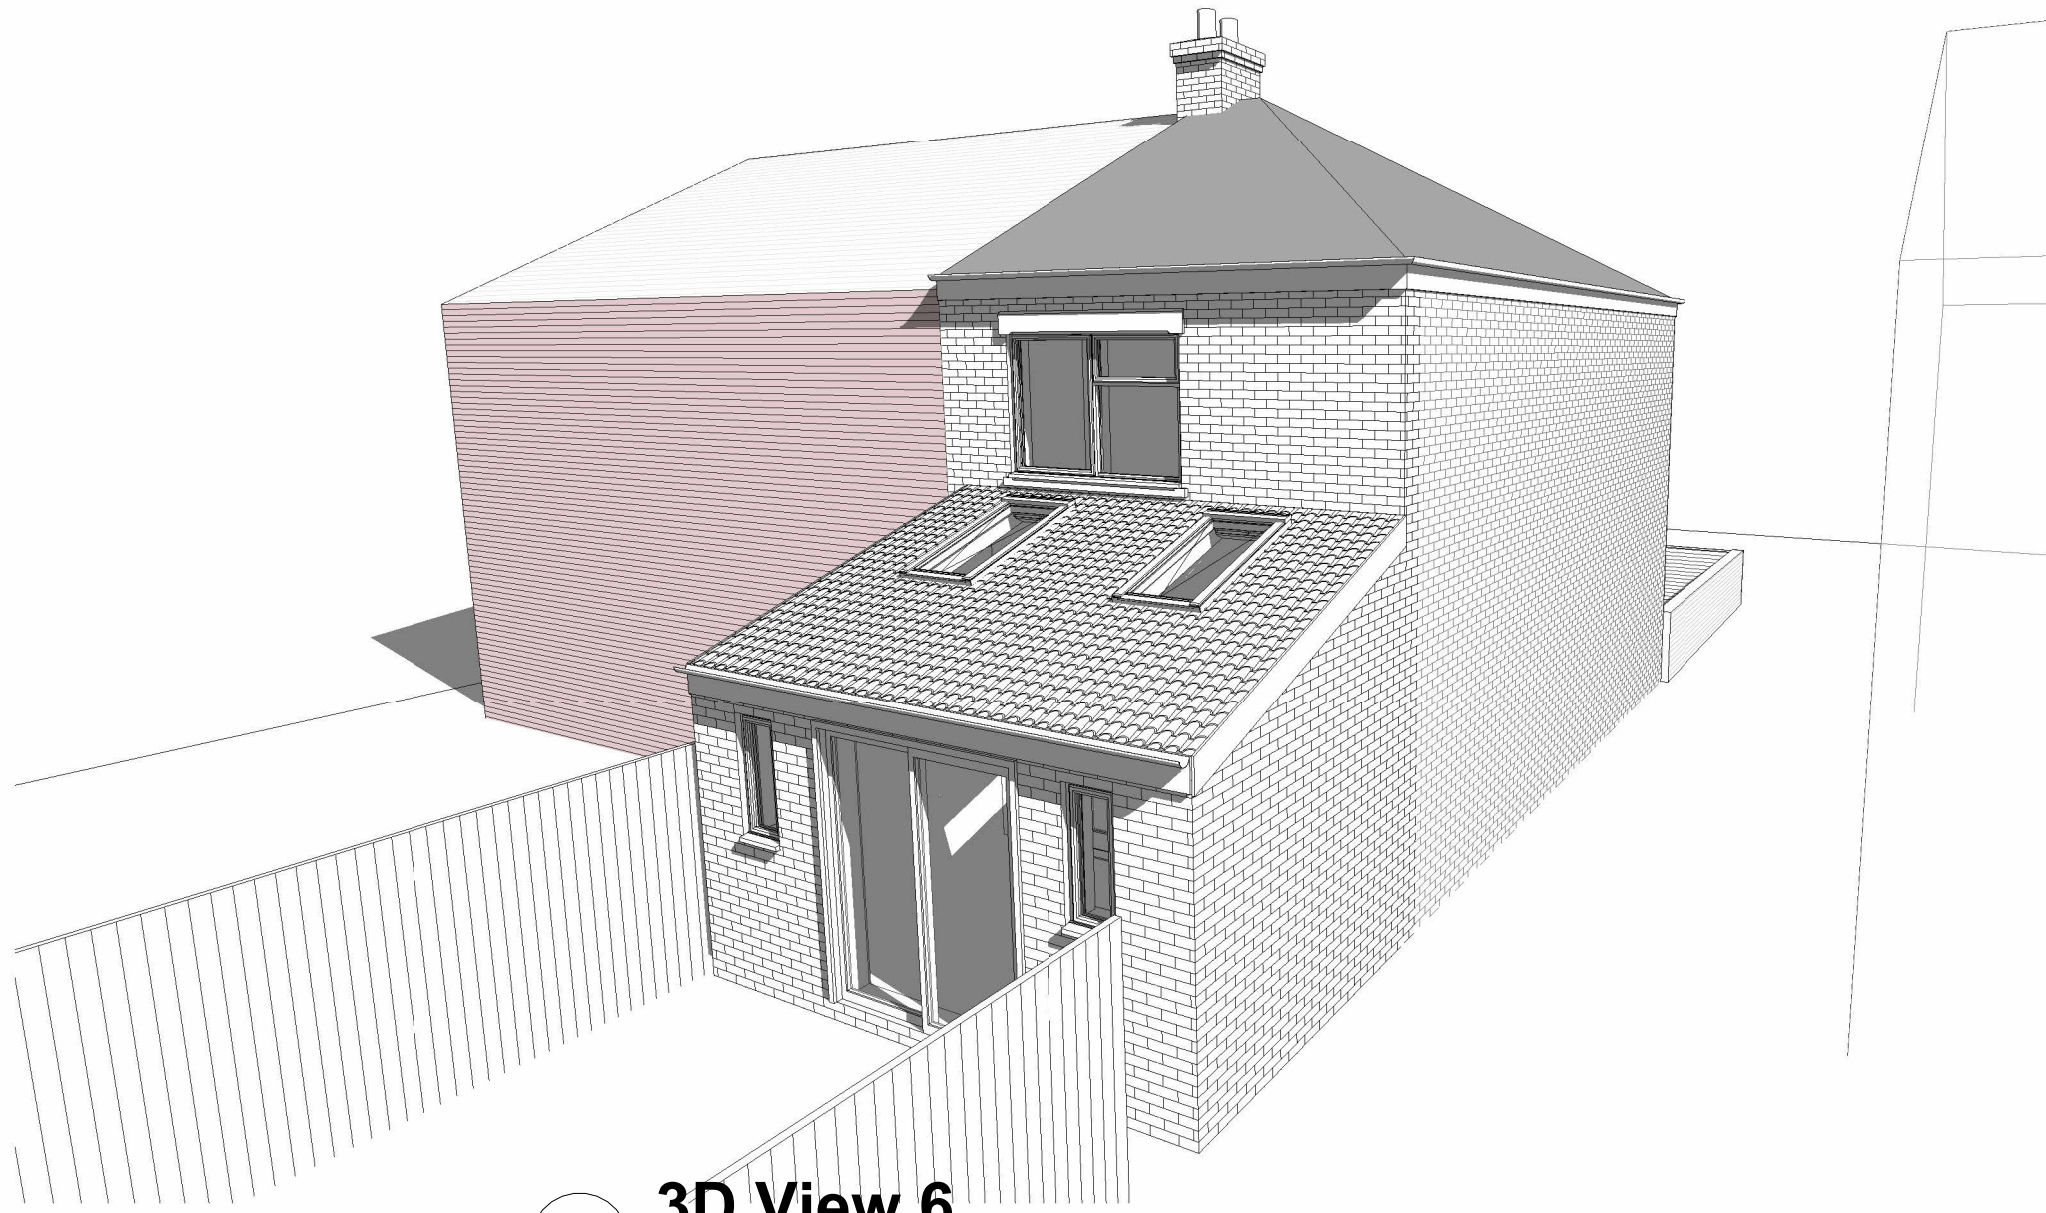

1 3D View 6

NOTES:

Author Designer

Grace Architecture take no responsibility for any dimensions obtained by scaling from this drawing. If no dimension is shown the recipient must ascertain the dimension specifically from the Contract Administrator or by site measurement. Supplying this drawing in digital form is solely for convenience and no reliance may be placed on digital data. All data must be checked against hard copy. Dimensions must be checked on site. Any discrepancies must be reported to the Contract Administrator immediately. This drawing is copyright of Grace Architecture

Client				
Katya				
Pr	Preliminary	C	Contract	
F	Feasibility	Cn	Construction	
P	Planning	As	As Built	
T	Tender	Other		

Project	
44 Daleswood	
3d as Proposed	
Title	

Dwg Scale	
091-16	
Drawing No	
Revision	

Shadyoak
Offerton
Stockport
SK2 5HF

www.gracearchitecture.co.uk
gracearchitecture@gmail.com

