

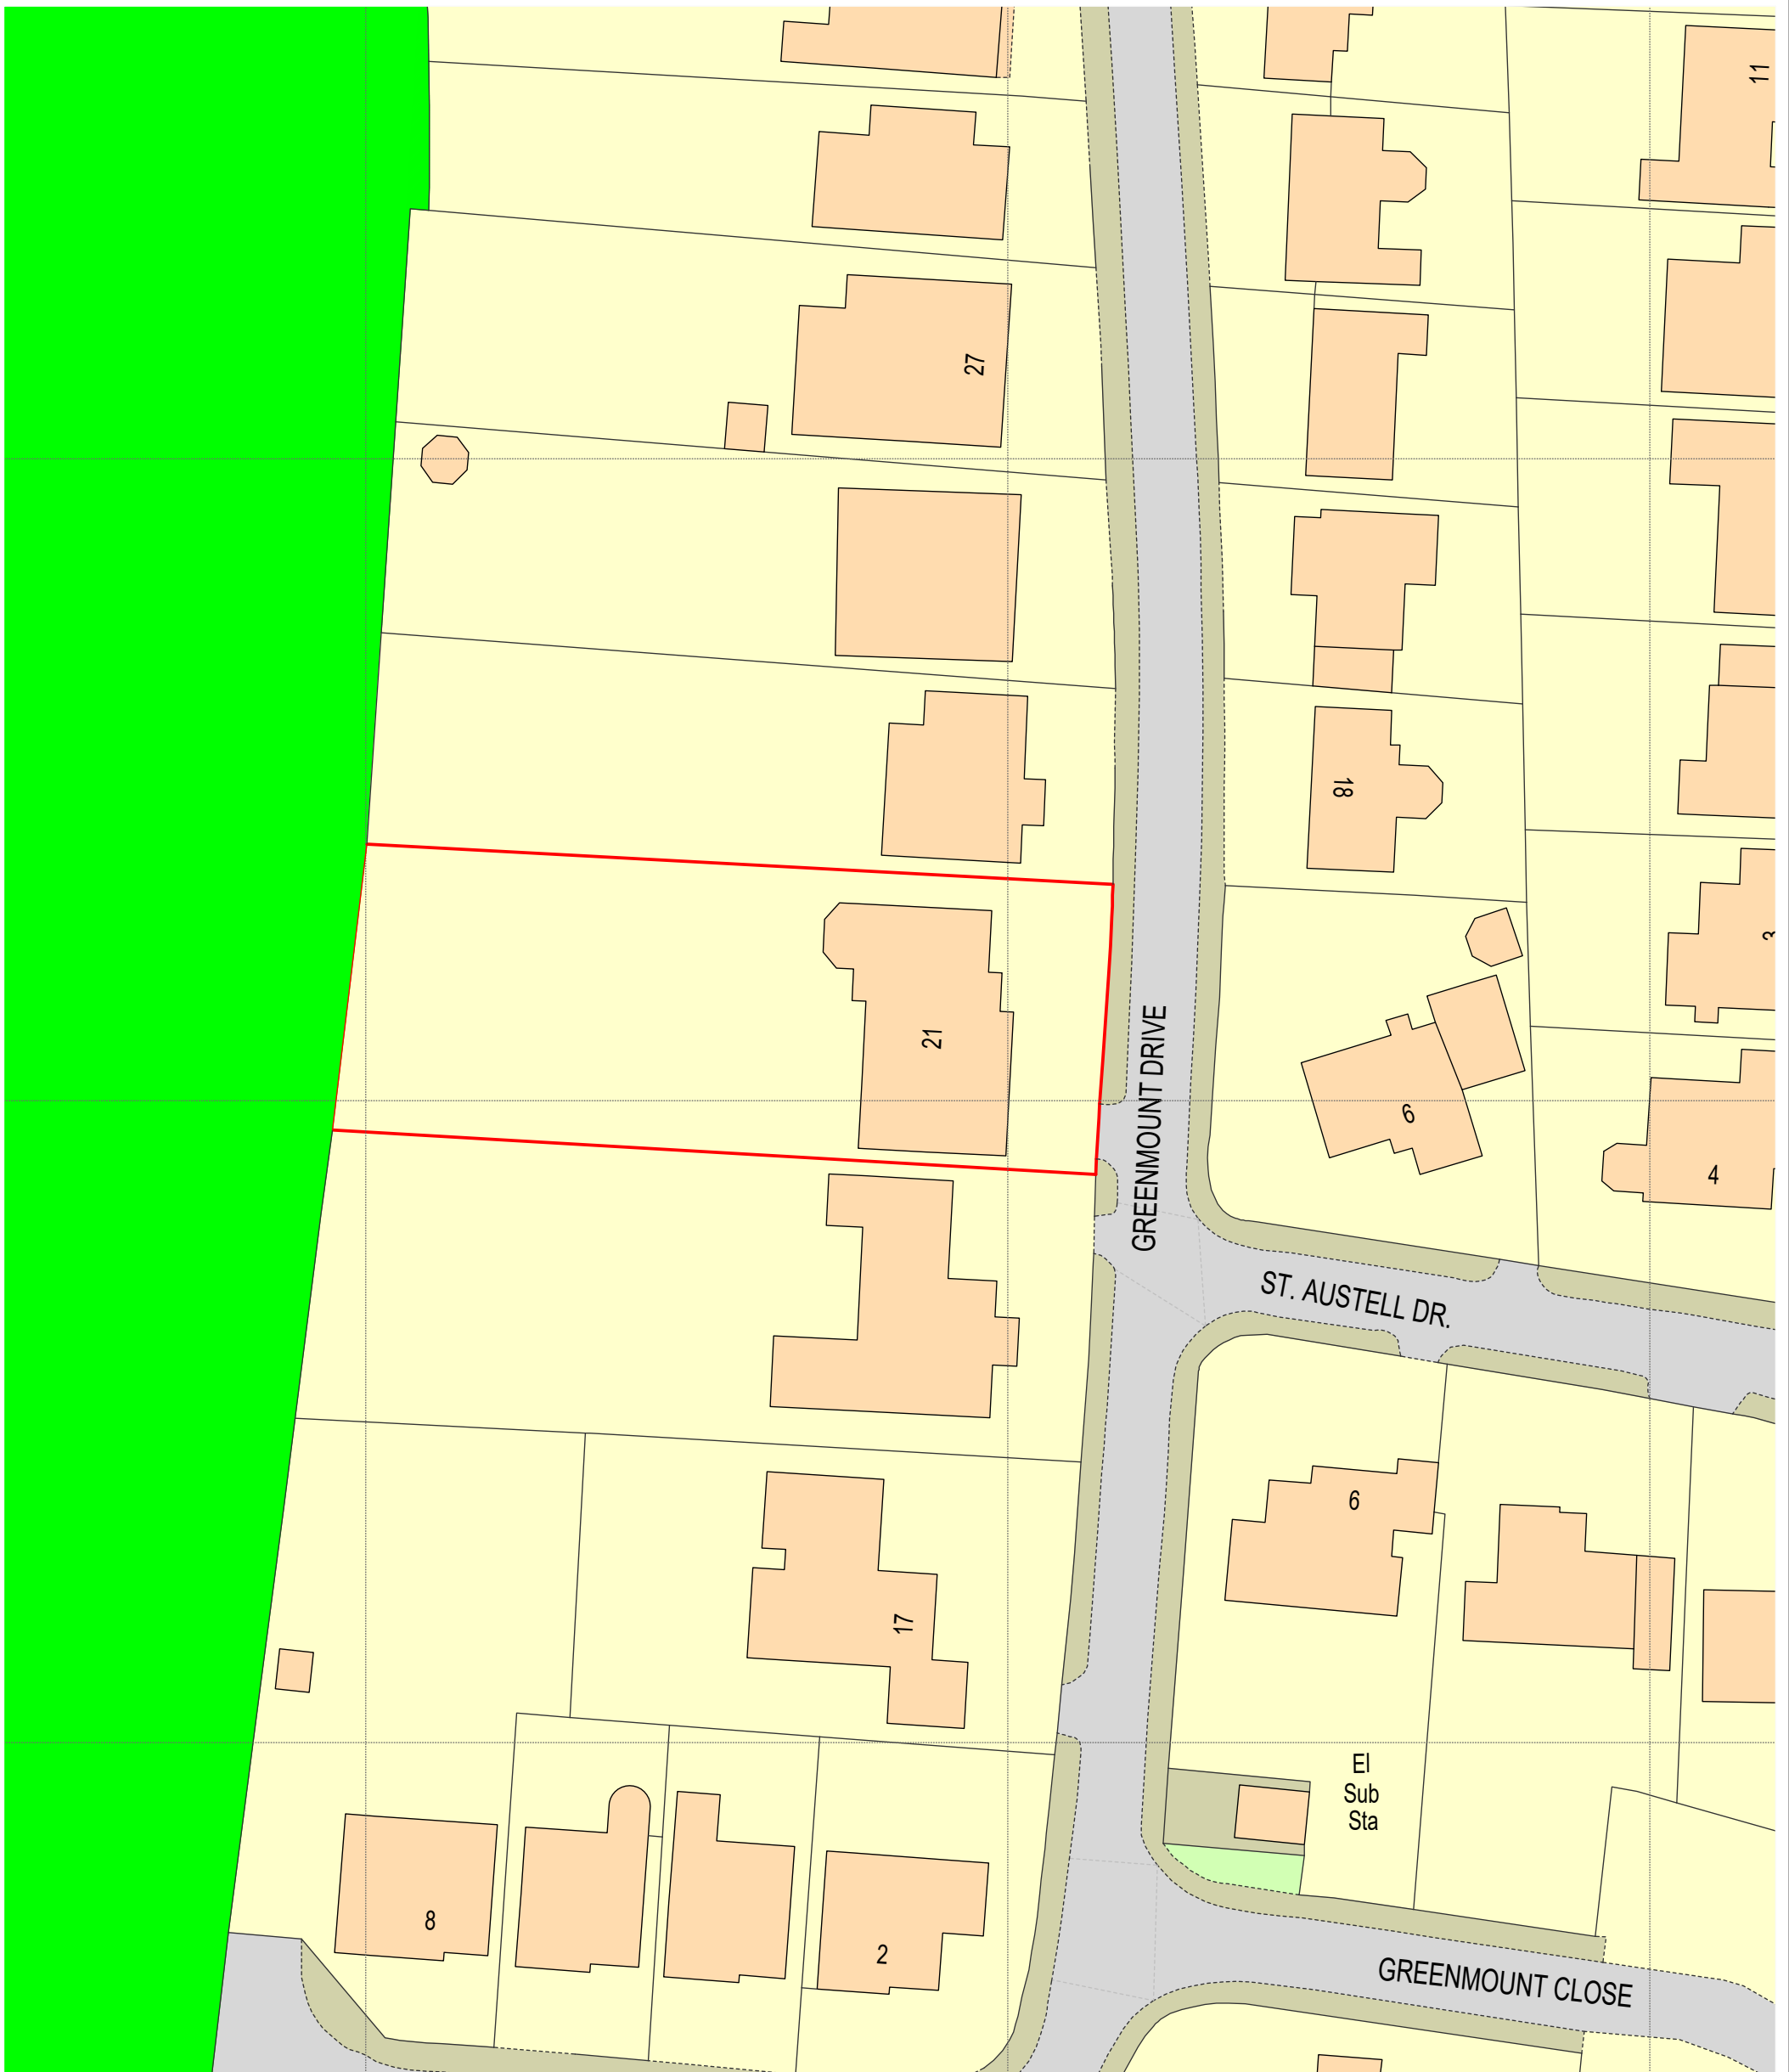


All dimensions to be checked on site by user - any discrepancies, errors or omissions to be reported to the Client before / during the course of the works. In the absence of a structural survey any structural issues and/or defects identified before or during the course of the works is to be reported to the Client. This drawing has been produced for Planning Approval only and does not constitute full working drawings for the building regulations approval.

Rev.	Description	Date	By

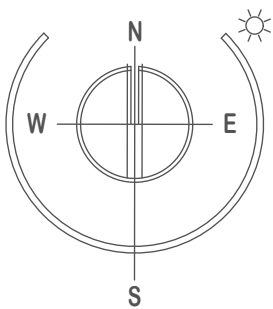

Scale bar 1 : 500 Block Plan

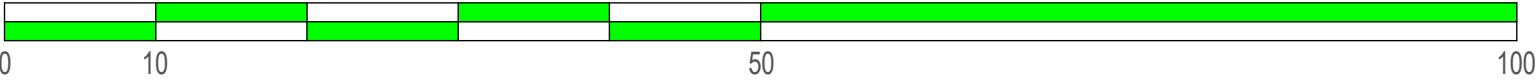

 JPL Architectural Design Ltd.	www.jplarchitecturaldesign.co.uk	Client	Mr. & Mrs. D. Dudley, 21, Greenmount Dr., Greenmount, BL8 4HA	Scale at A3 As stated
	E-mail info@jplarchitecturaldesign.co.uk	Site	21, Greenmount Dr., Greenmount, BL8 4HA	Project no. DUD0001
	3, Oakley Gardens, Newland, Droitwich Spa, WR9 7GZ	Project	Rear Garden Cabin	Date 10.08.23.
	Telephone 07445 852370	Title	Existing Block Plan	Drawing no. BP01
		All drawings are the Copyright of JPL Design and Construct Ltd. This drawing may not be copied by any 3rd. party without prior permission.		Revision