



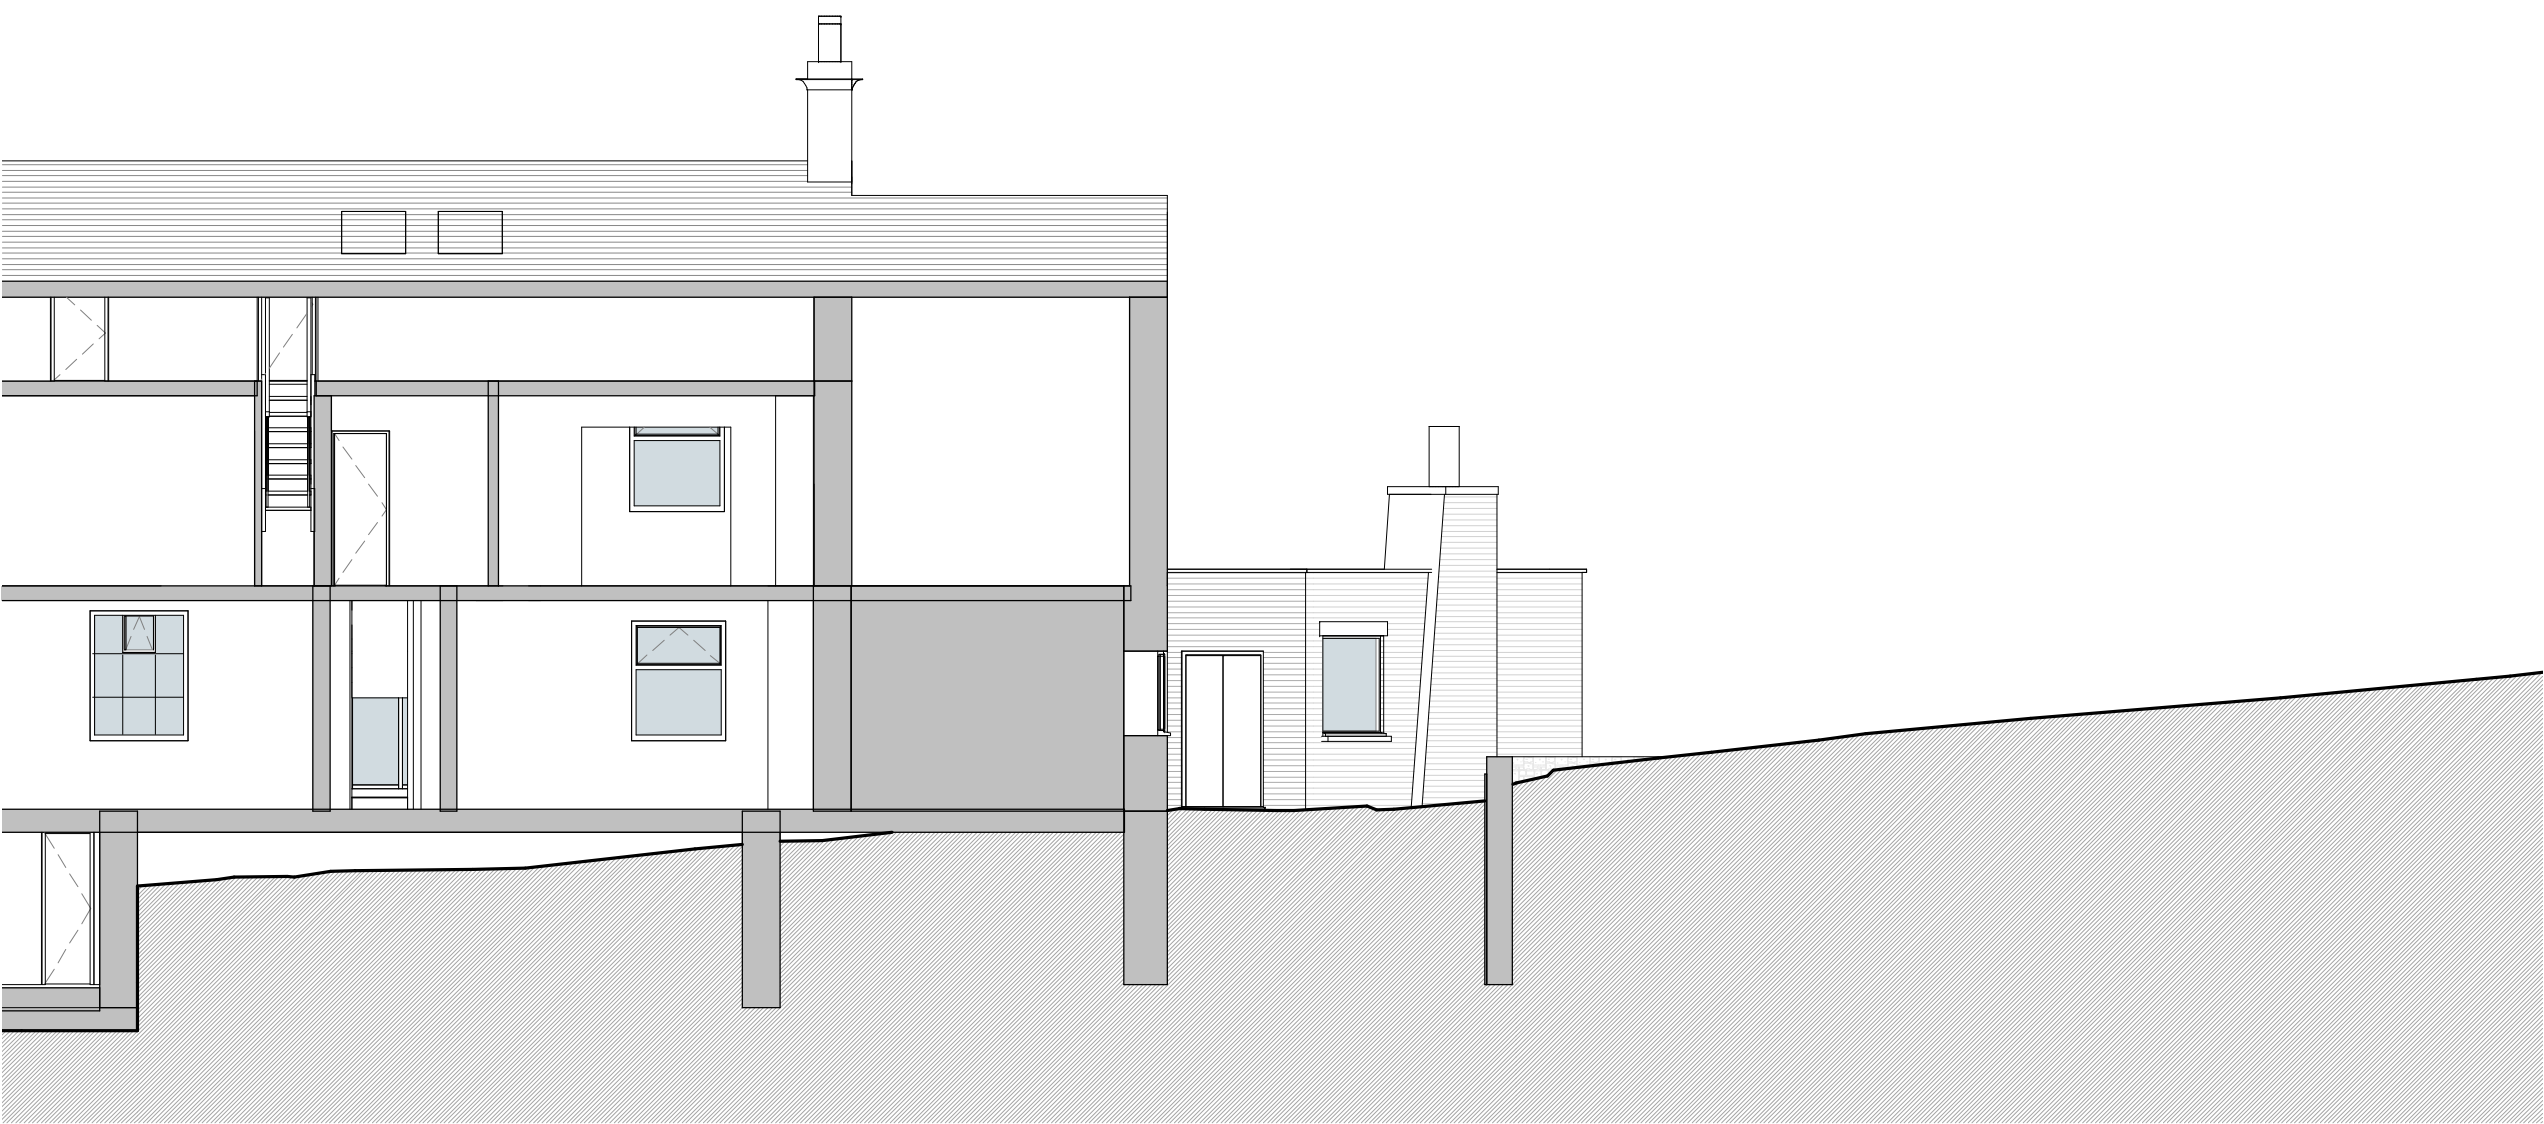


2. Section - Site - Existing - Driveway - A-A - Front

1 : 100

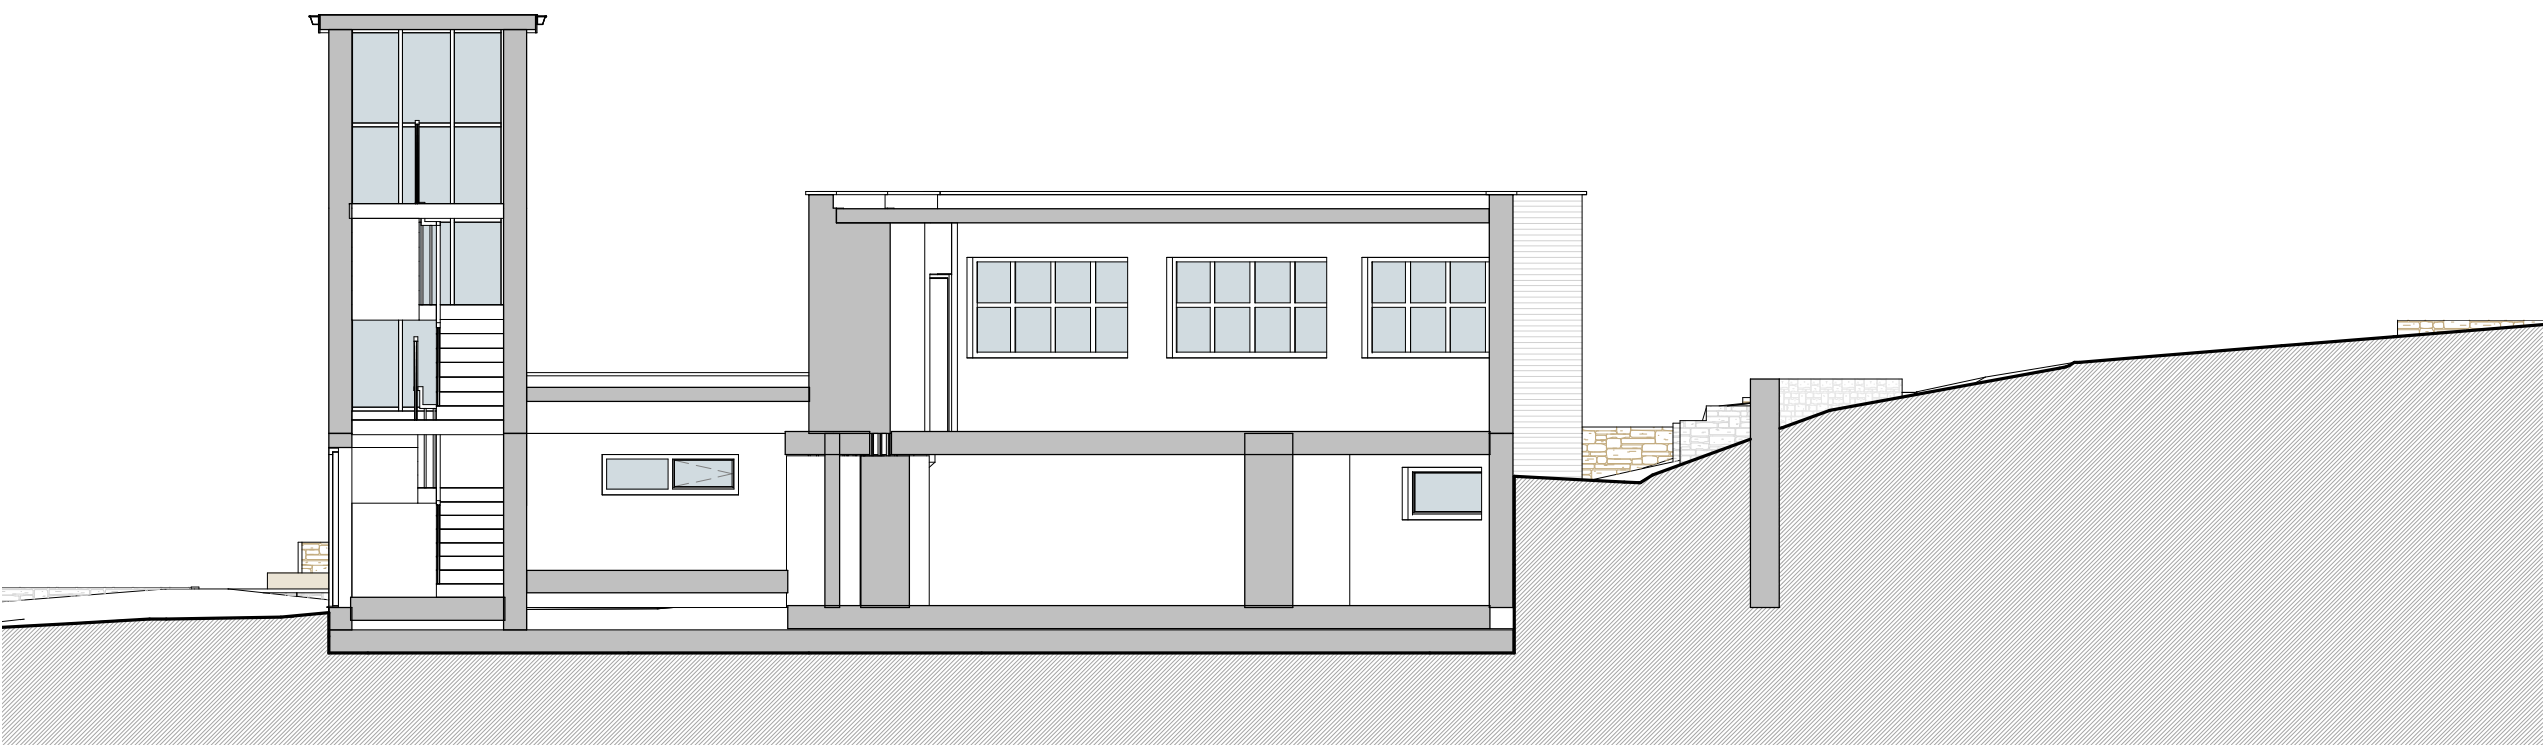

3. Section - Site - Existing - Driveway - B-B - Mid

1 : 100

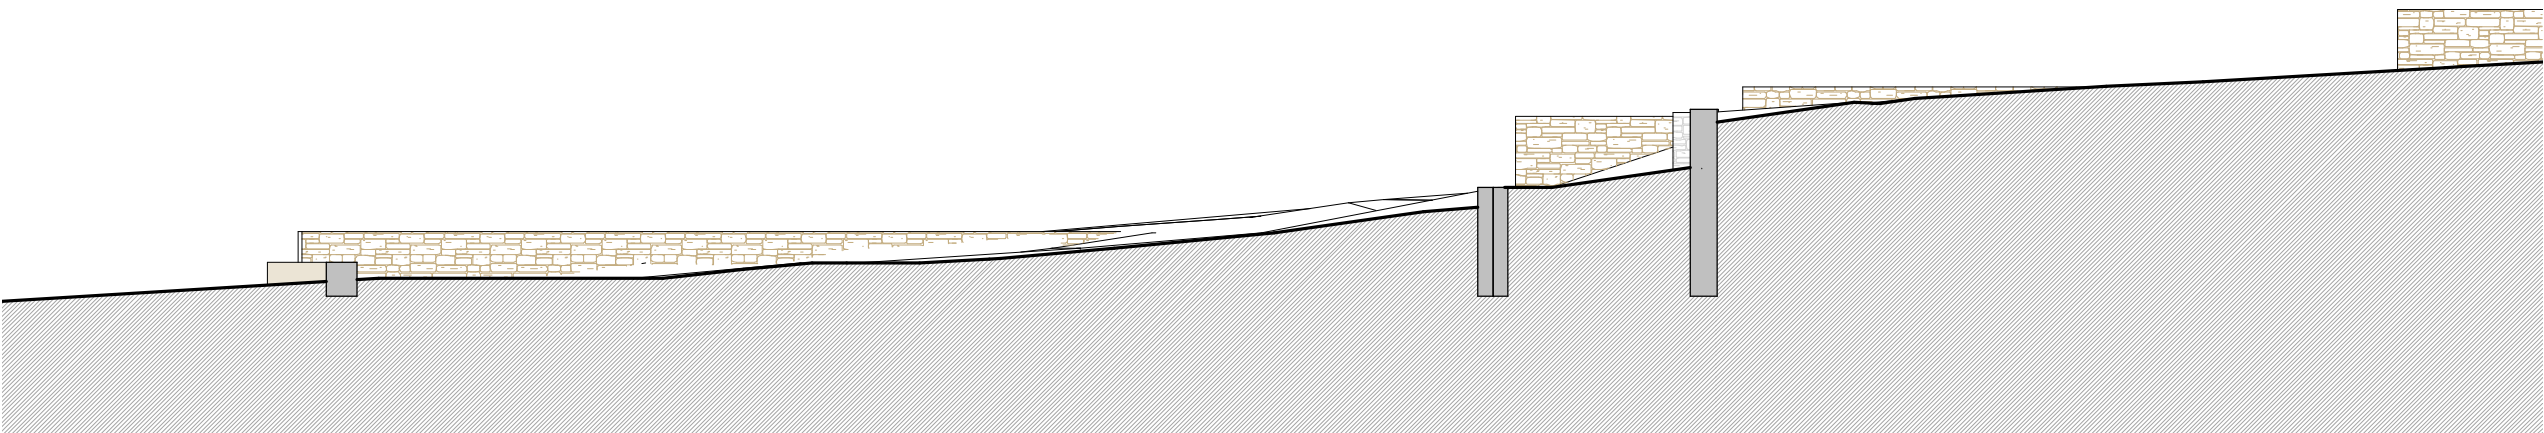


4. Section - Site - Existing - Driveway - C-C - Rear

1 : 100




1. Site - Retaining Wall - Key Plan - Existing

1 : 500

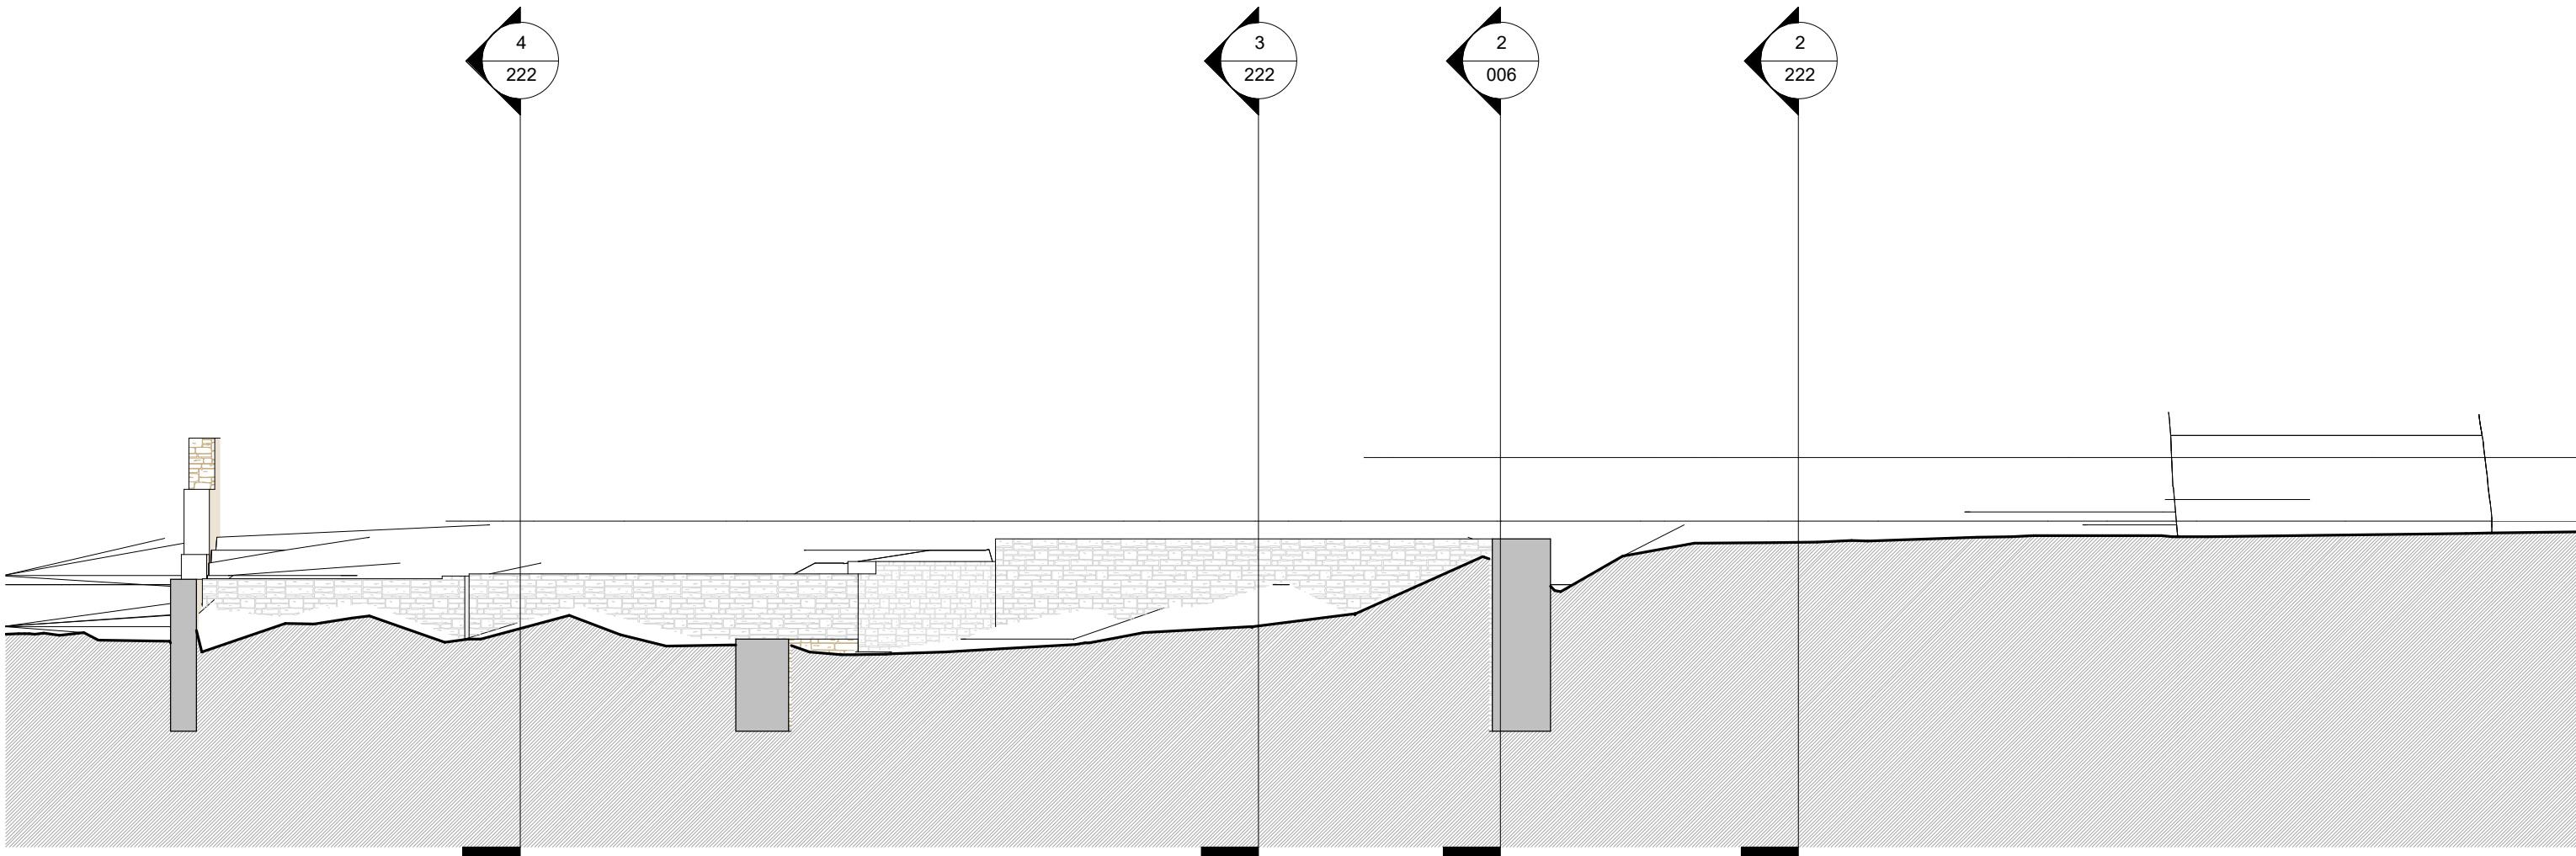

5. Section - Site - Existing - Driveway - D-D - Long

1 : 100

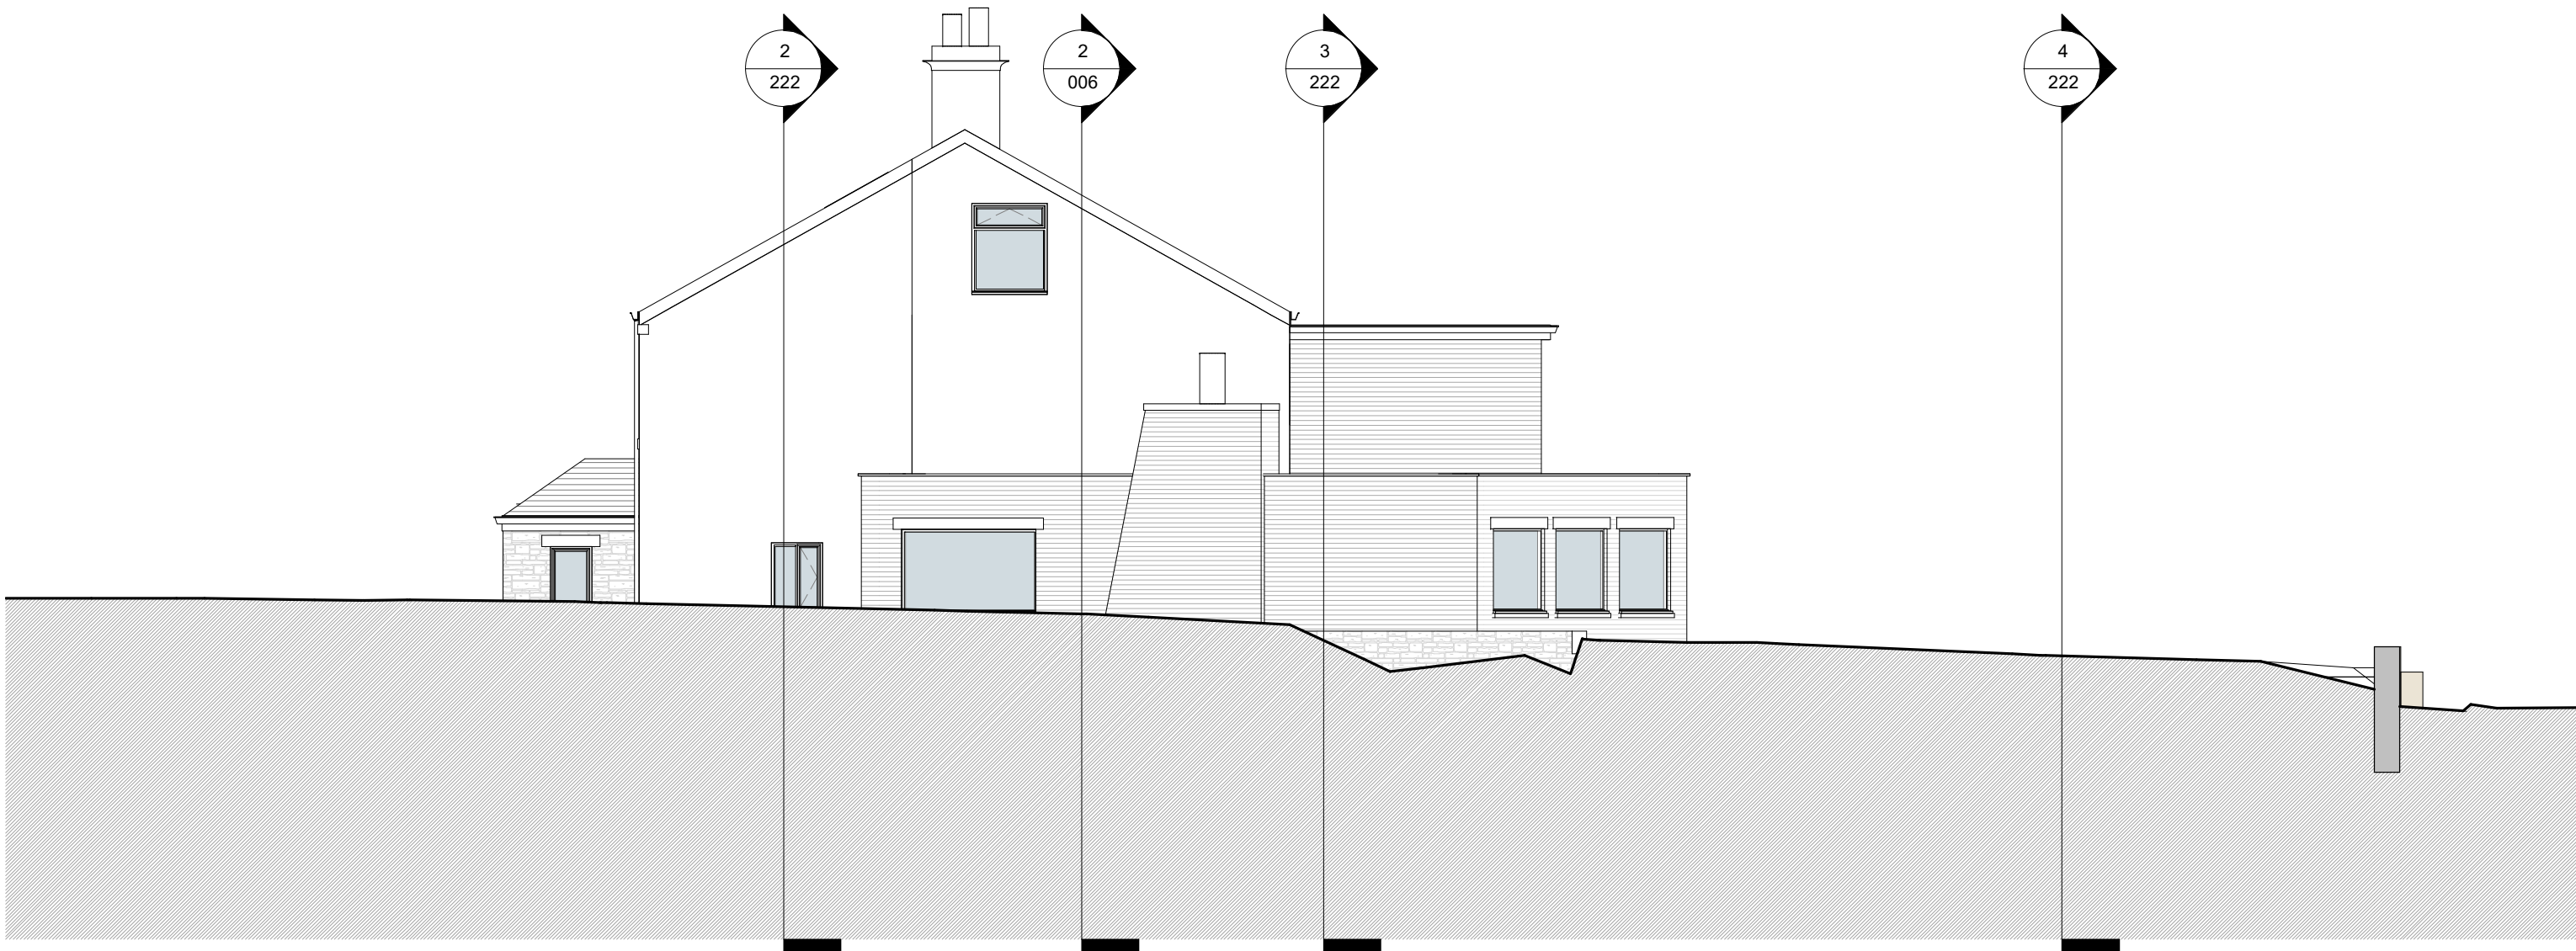

6. Section - Site - Existing - Driveway - E-E - Long

1 : 100

| PROJECT                                         | SCALE   | DATE        | BY   |
|-------------------------------------------------|---|-------------|------|
| The Lord Raglan - Site Model                    | B A1   | 17 JUL 2025 | SP   |
| CLIENT                                          | STATUS   | PROJECT NO. | REV  |
| City View Estates                               | PLANNING   | DA18037.0.  | 222. |
| TITLE                                           | NOTES   | DESCRIPTION | DATE |
| Driveway and Retaining Wall Sections - Existing | THIS DRAWING MUST NOT BE REPRODUCED WITHOUT WRITTEN CONSENT OF THE ARCHITECT. ALL DIMENSIONS AND MATERIALS SHALL BE CHECKED AND CONFIRMED BY THE ARCHITECT BEFORE CONSTRUCTION. ALL DIMENSIONS SHALL BE TO THE EXTERIOR FACE UNLESS OTHERWISE SPECIFIED. |             |      |
| DEBTAL ARCHITECTURE<br>www.debtal.co.uk         |   |             |      |