
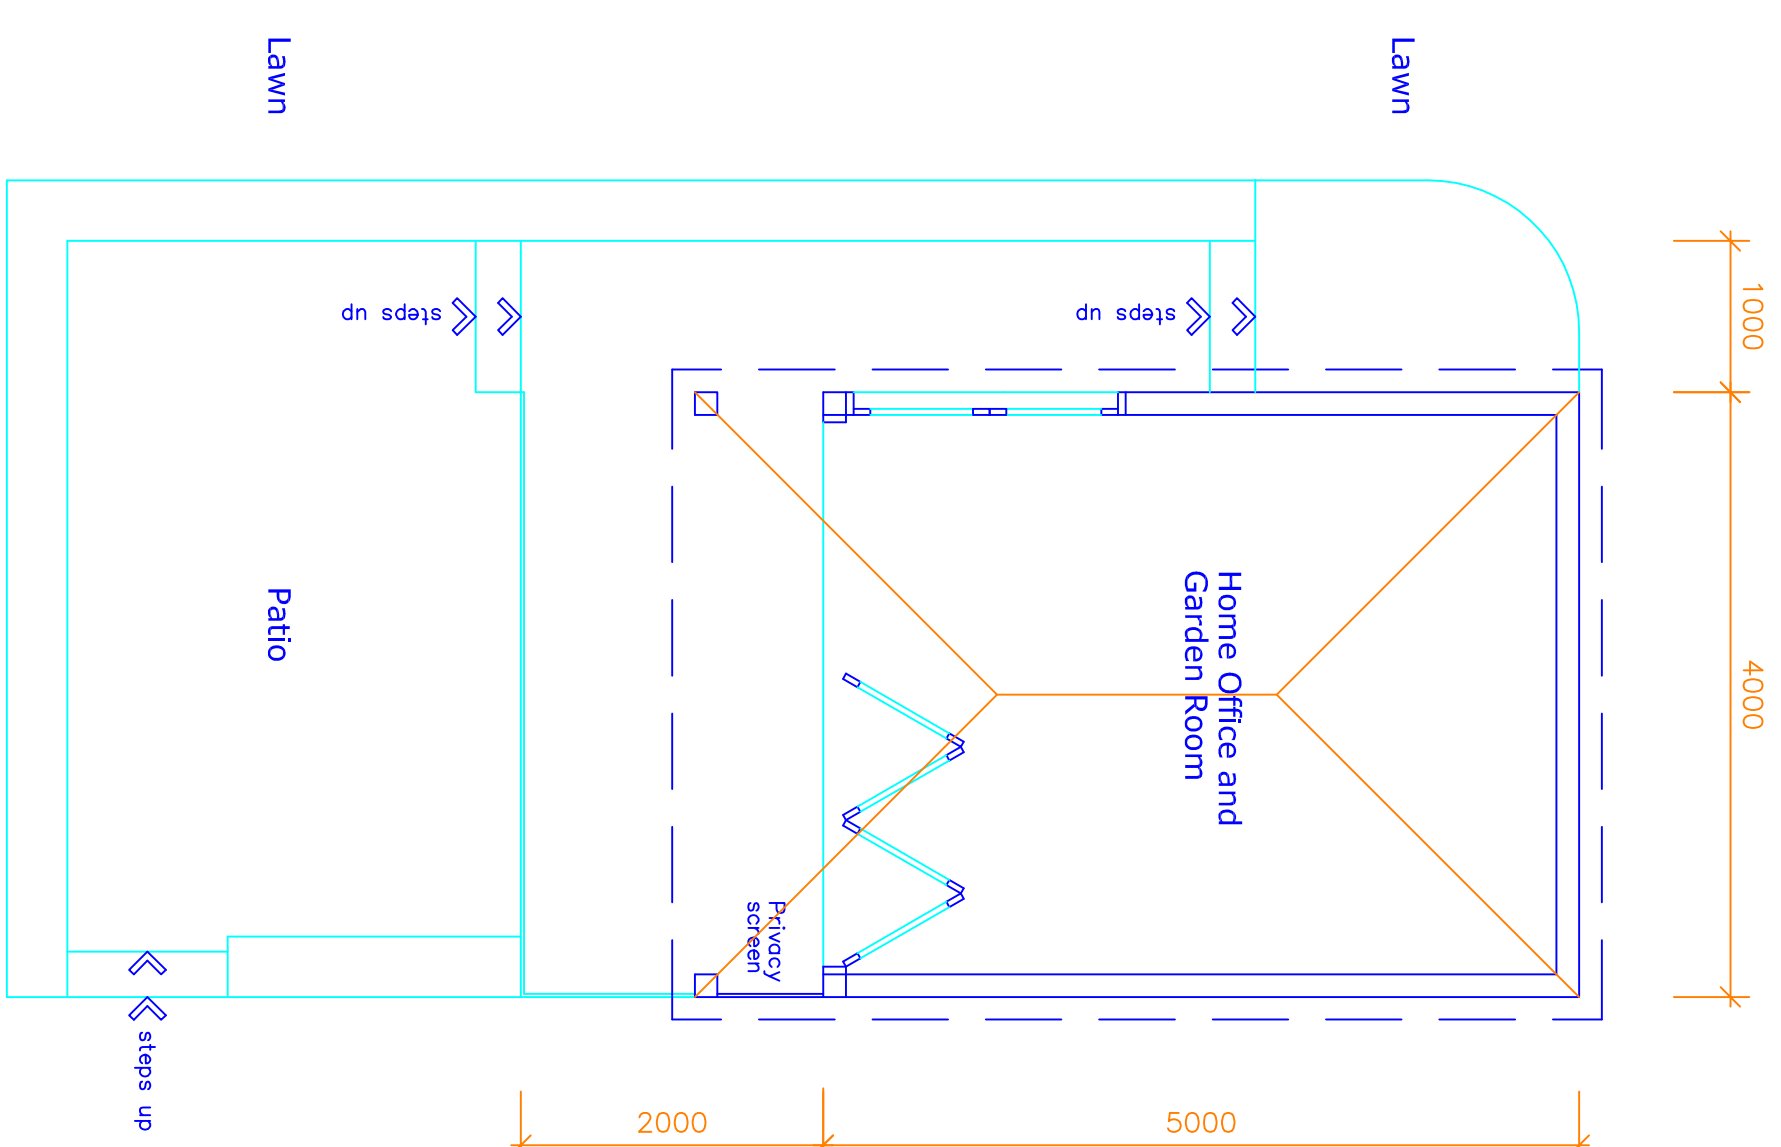
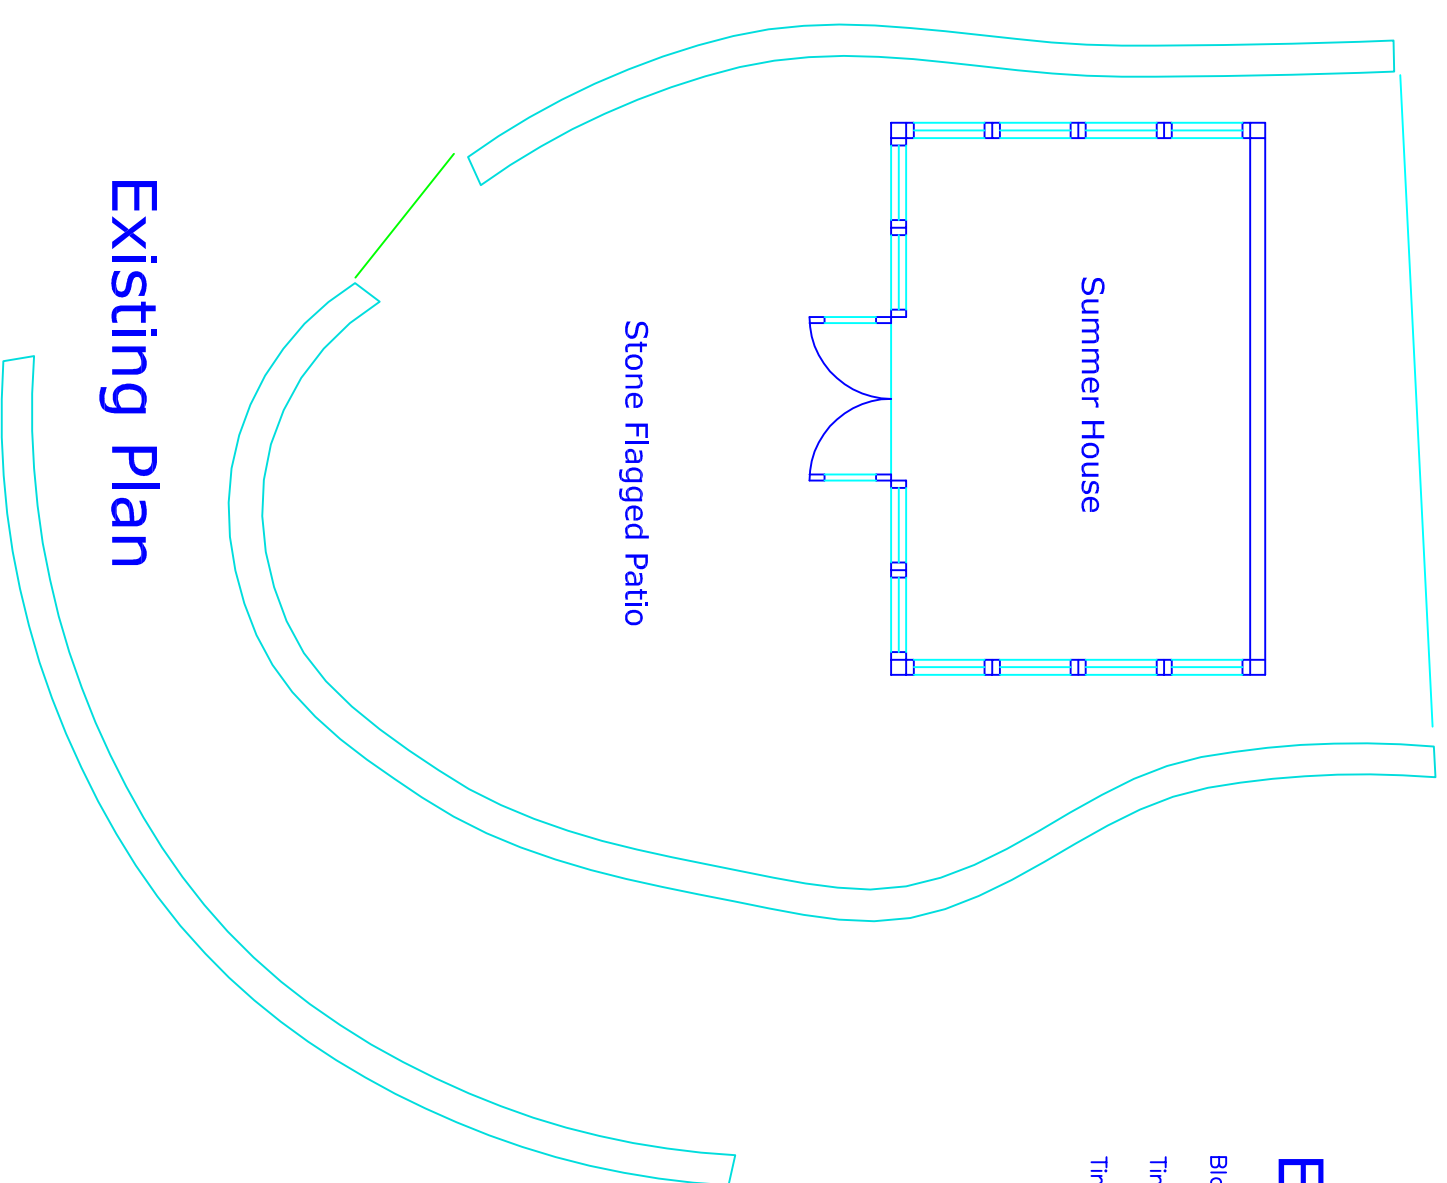
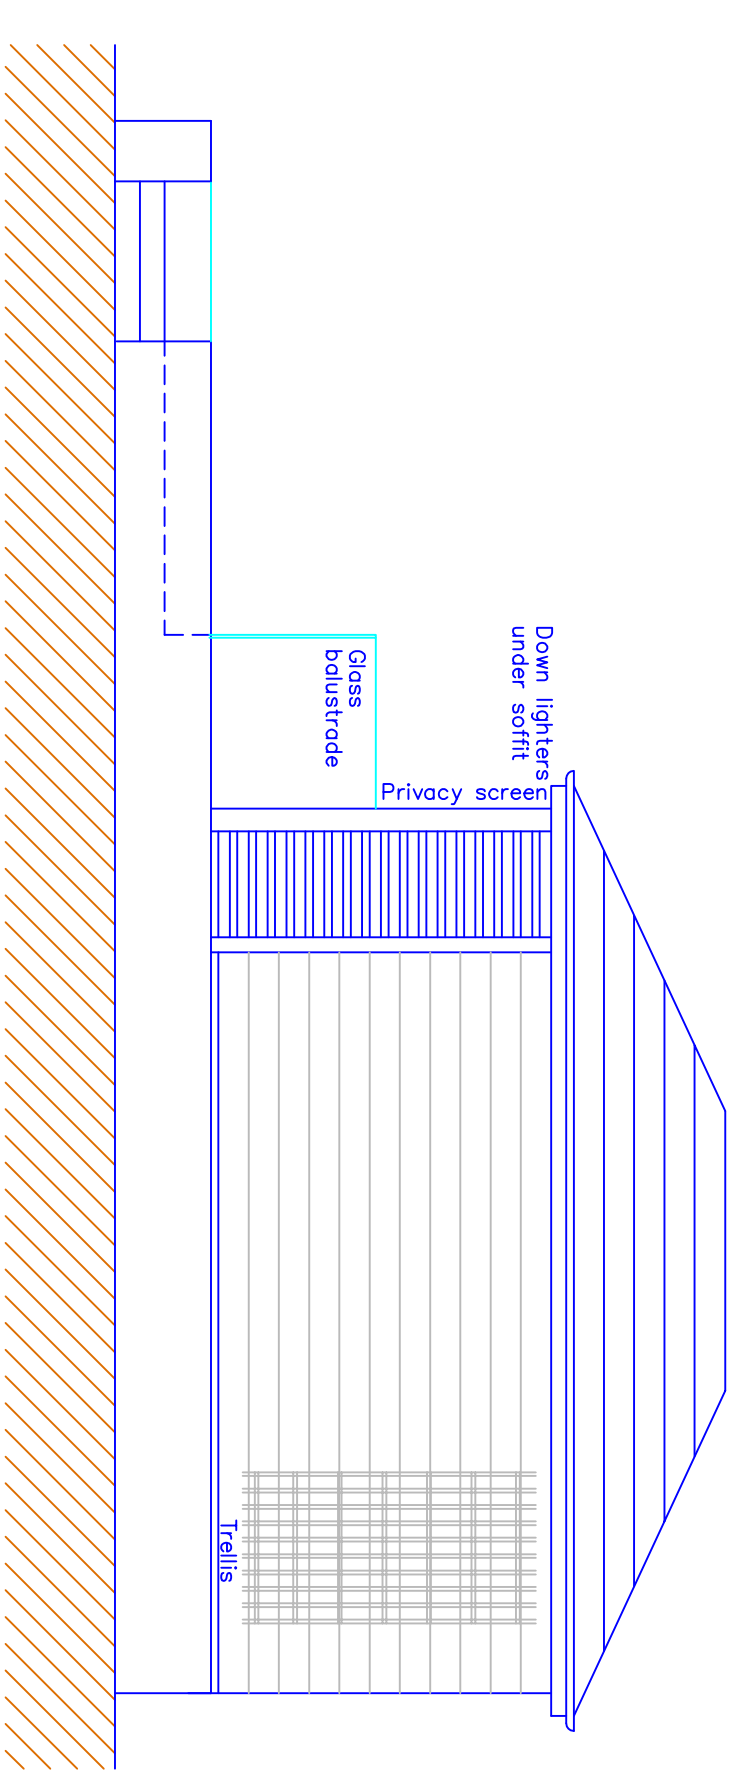
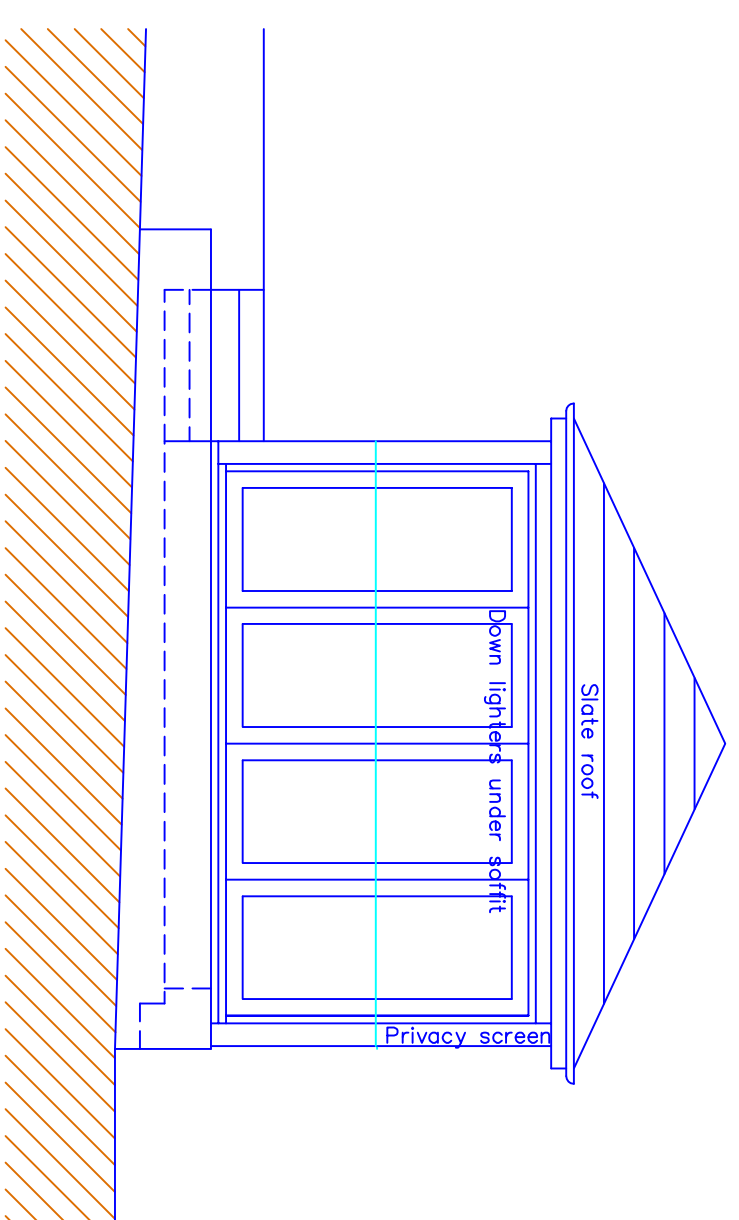
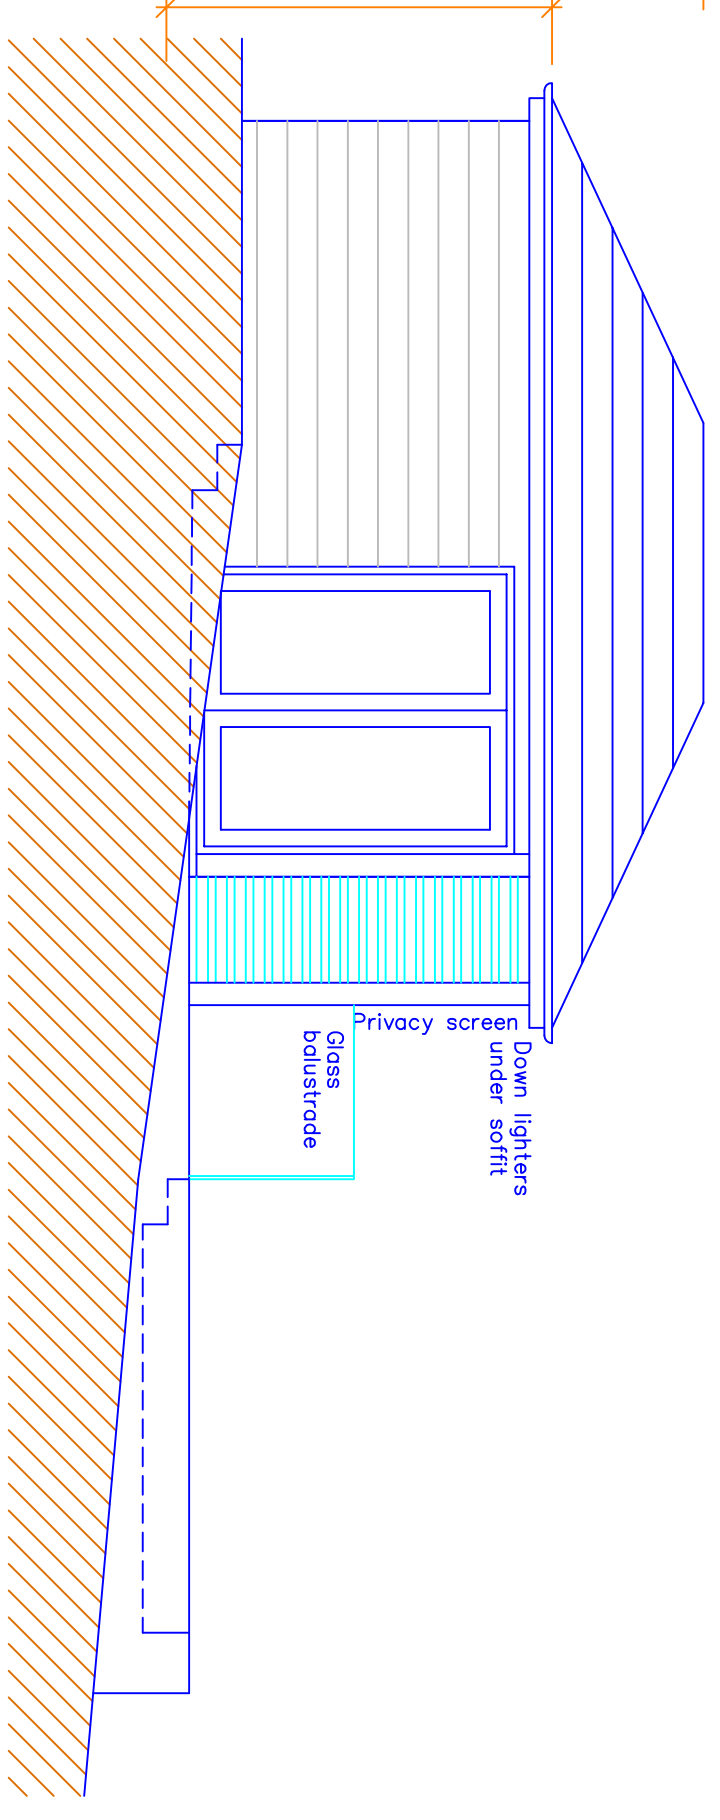
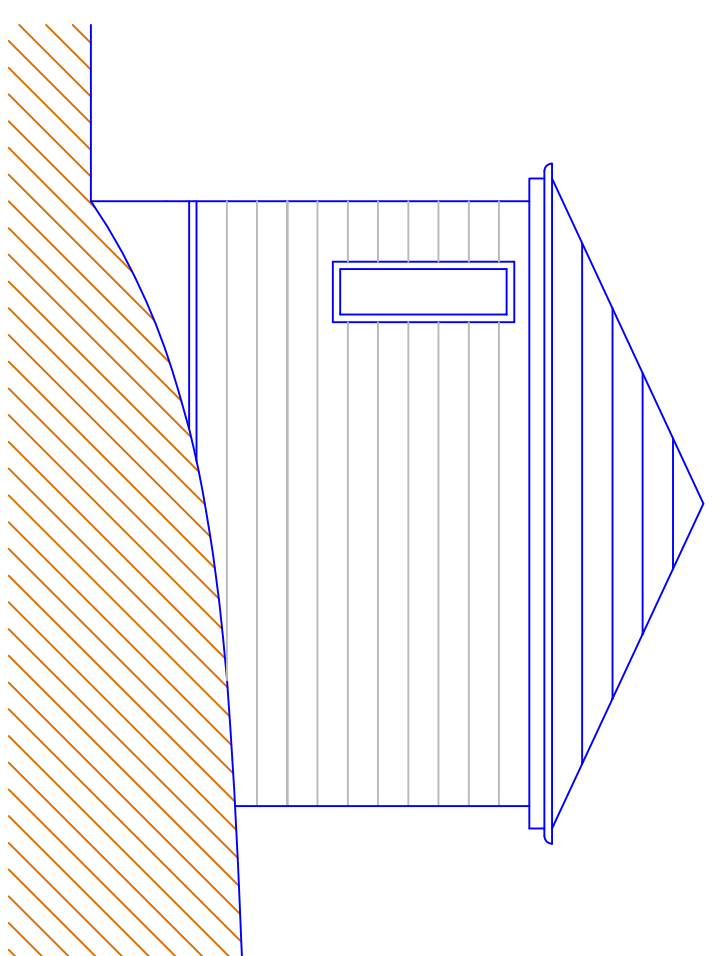
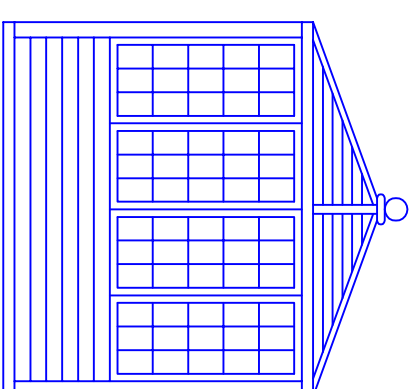
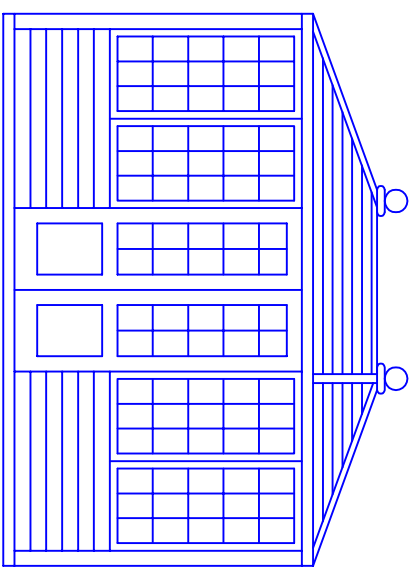
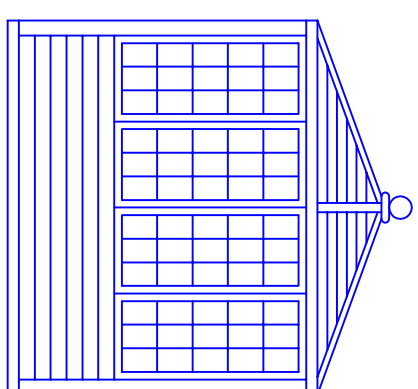


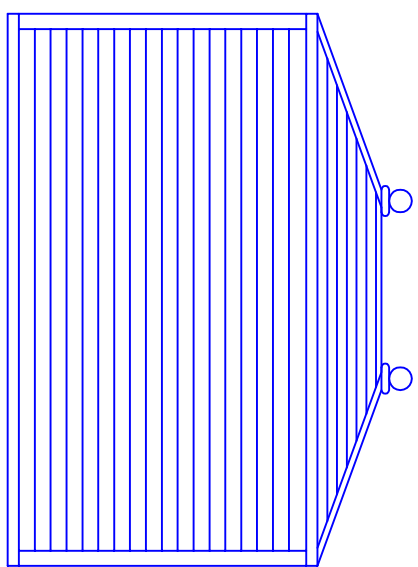

Existing Materials :

Black timber boarded roof
Timber walls painted light green
Timber doors and window frames painted light green

green

Timber doors and window frames painted light green

Proposed Materials :

Roof to be natural slate

Walls to be timber cladding on a steel frame

Doors and window frames to be aluminium

Plinth to be random coursed stone

Patio to be reclaimed stone flags

This drawing and design concept is the property of PPV design. It should not be reproduced without written permission

2 Helmsmore Road, Holcombe Village
Ramsbottom, Lancashire BL8 4PA

Gary Dearden BA(hons) DipArch RIBA
gary@ppu-design.co.uk www.ppu-design.co.uk
T. 01706 8221751 M. 07712 669482

B	Lowered 500mm	09.09.2022
A	Amended to pitched roof	09.07.2022

A Amended to pitched roof

A Amended to pitched roof

0 1 2 3 m

scale 1:50 at A1
October 2021

SU4-03B

Existing and Proposed Plans and Elevations

PPY design Ltd