

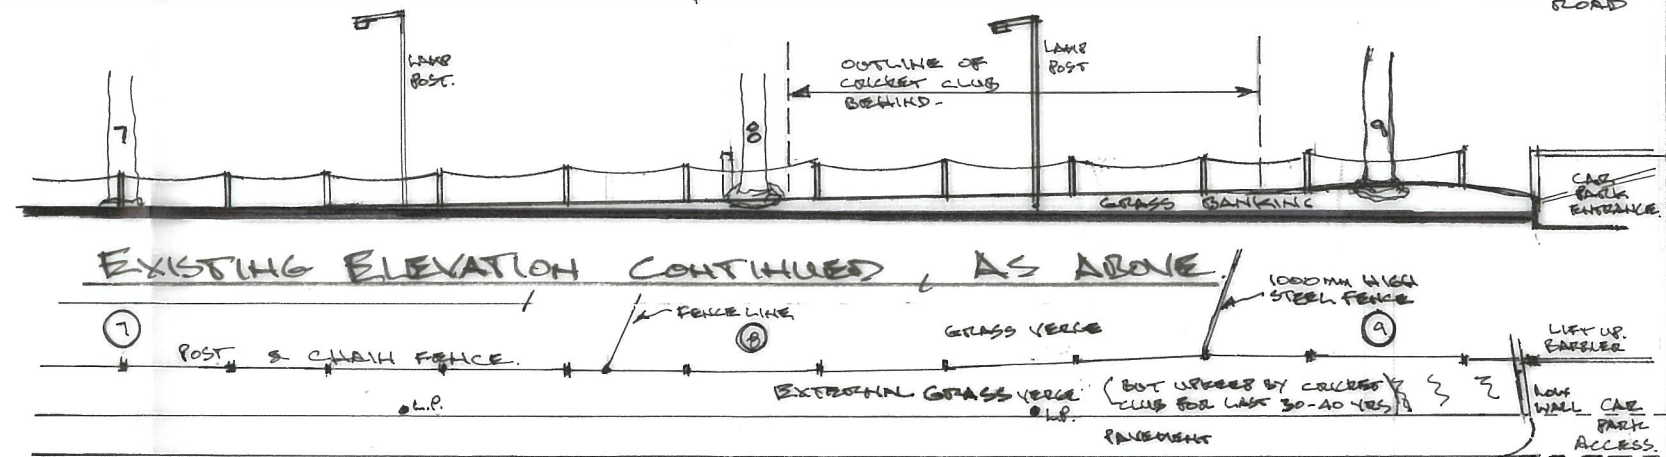


EXISTING PLAN OF ROAD/GROUND TO BRANDLESHOLME ROAD SIDE 1:200.

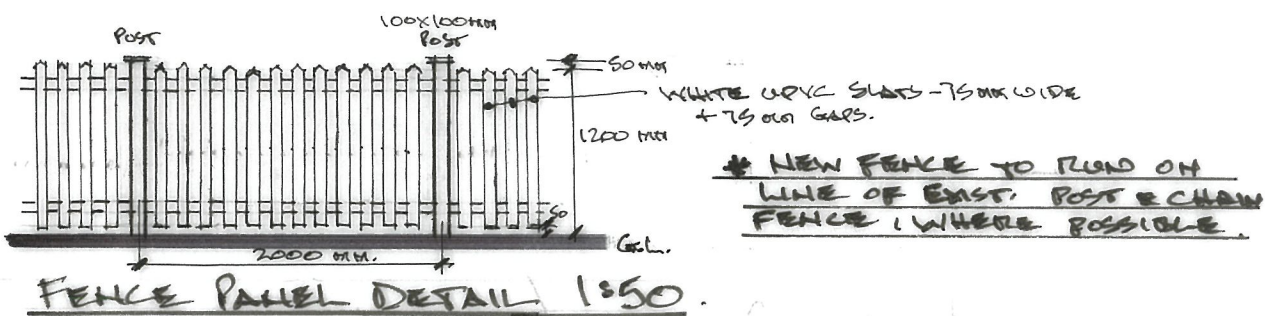

EXISTING PLAN CONTINUED, AS ABOVE.

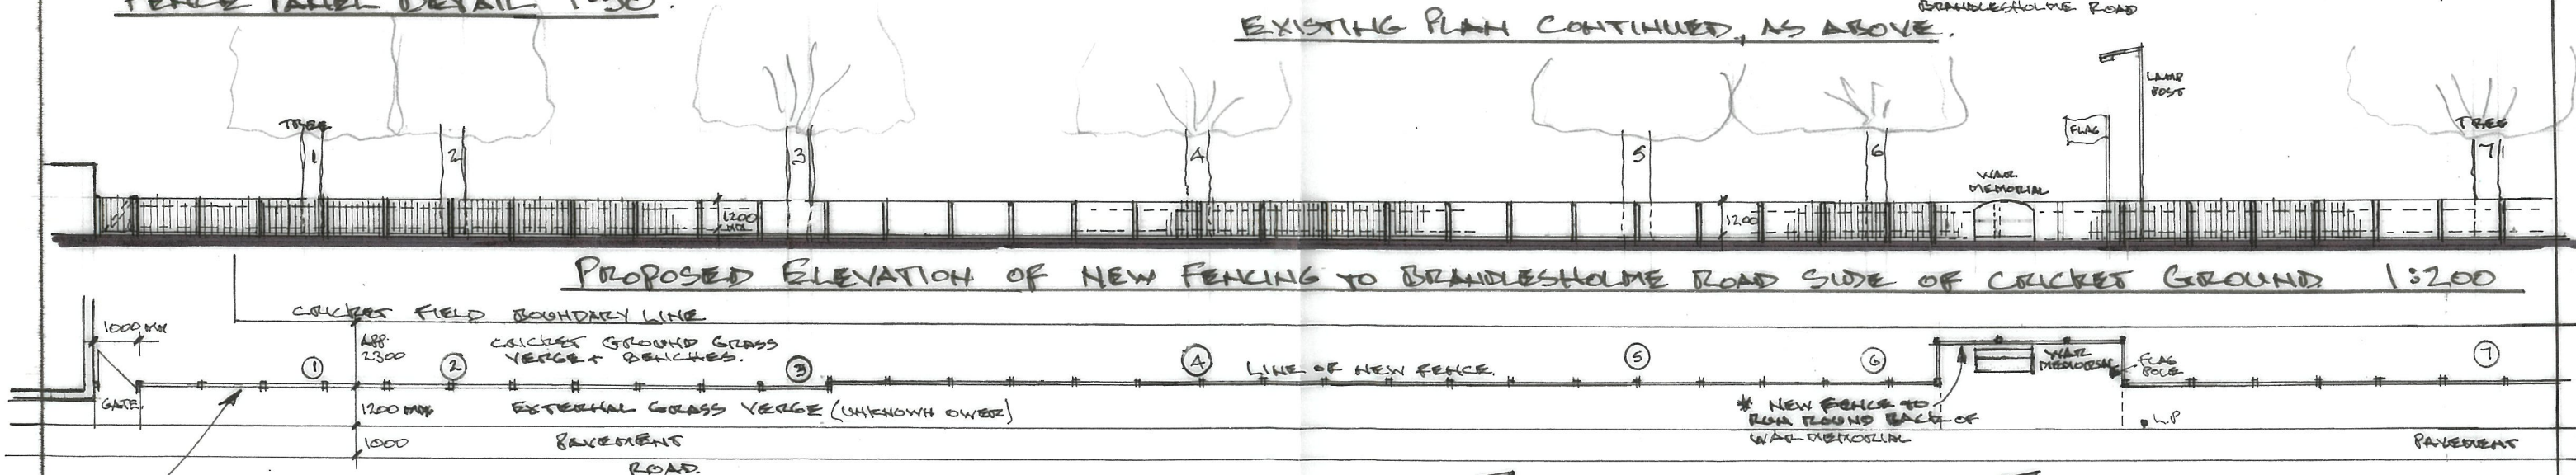


PROPOSED PLAN OF ROAD/CRICKET GROUND TO BRANDLESHOLME ROAD SIDE 1:200.

NEW FENCE TO RUN IN FRONT OF END 3 TREES.

PROPOSED NEW 1200mm HIGH WHITE UPVC PICKET FENCE, ADJACENT TO ROAD AT GREENMOUNT CRICKET CLUB, BRANDLESHOLME ROAD, SCALE: 1:200, GREENMOUNT, JULY DWG. NO. 9'A

REV. A - CORRECT TITLES ADDED TO THESE ELEVATIONS / PLANS 28.2.22. HLB

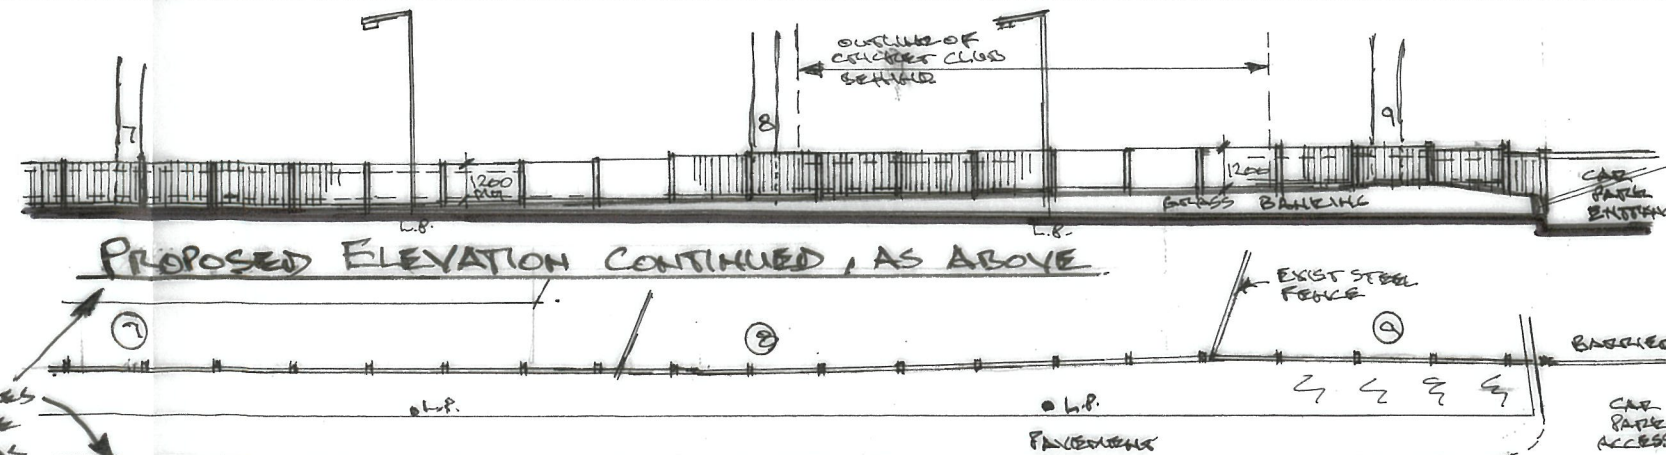

PROPOSED PLAN CONTINUED, AS ABOVE.