
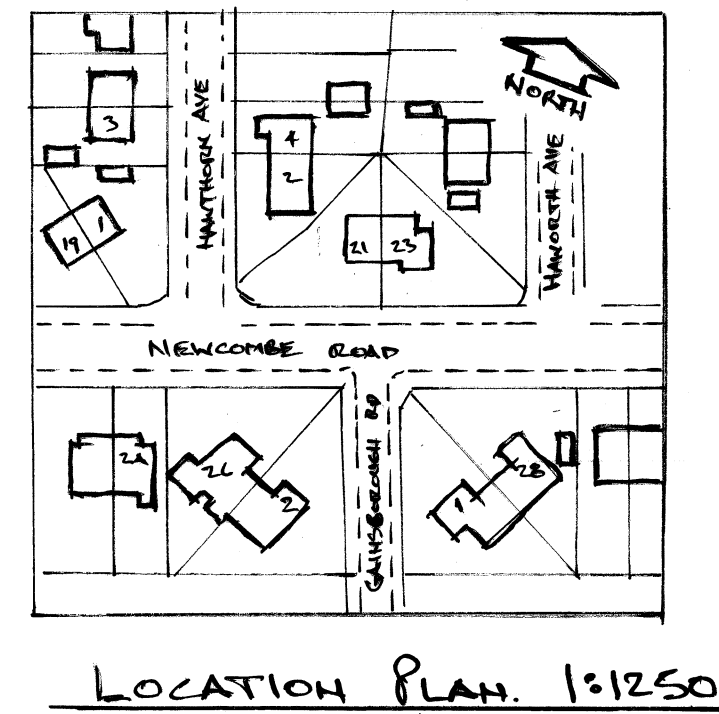
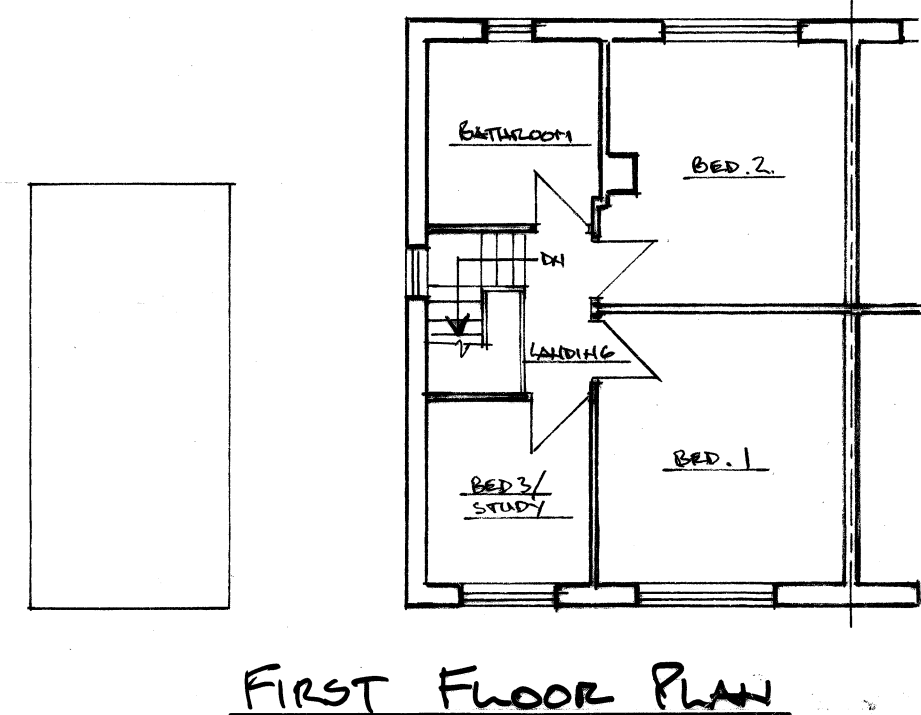
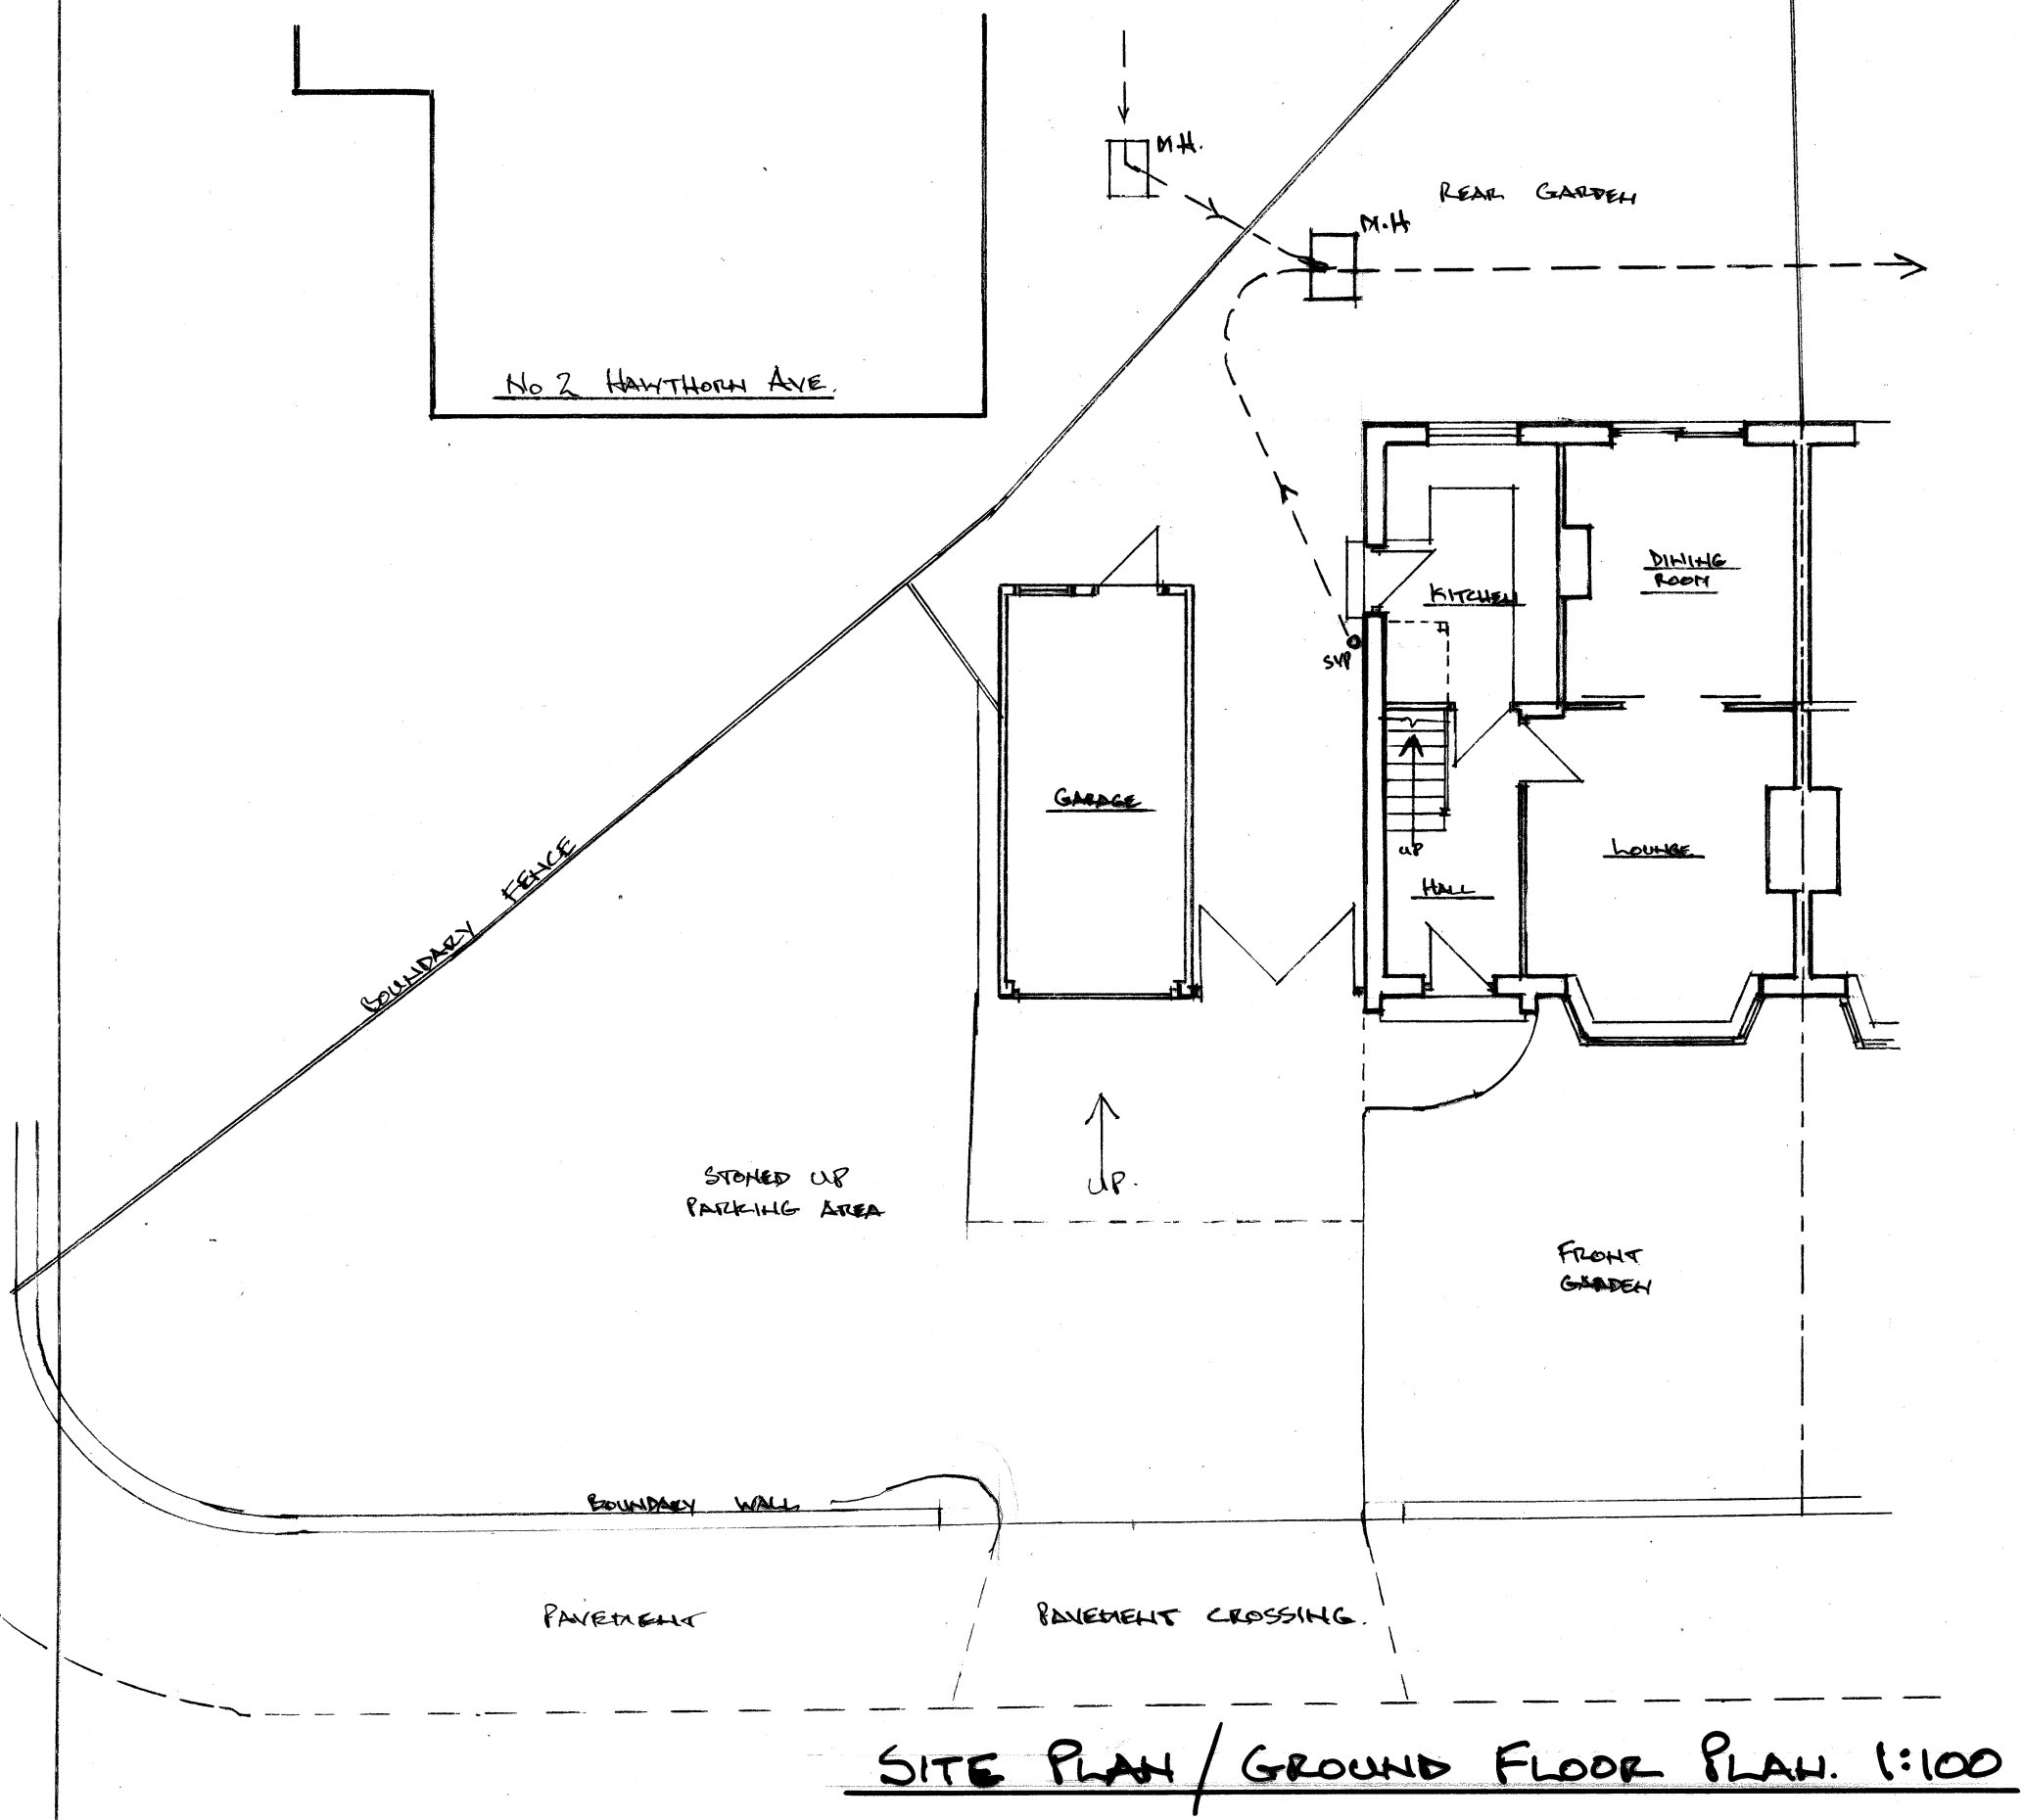


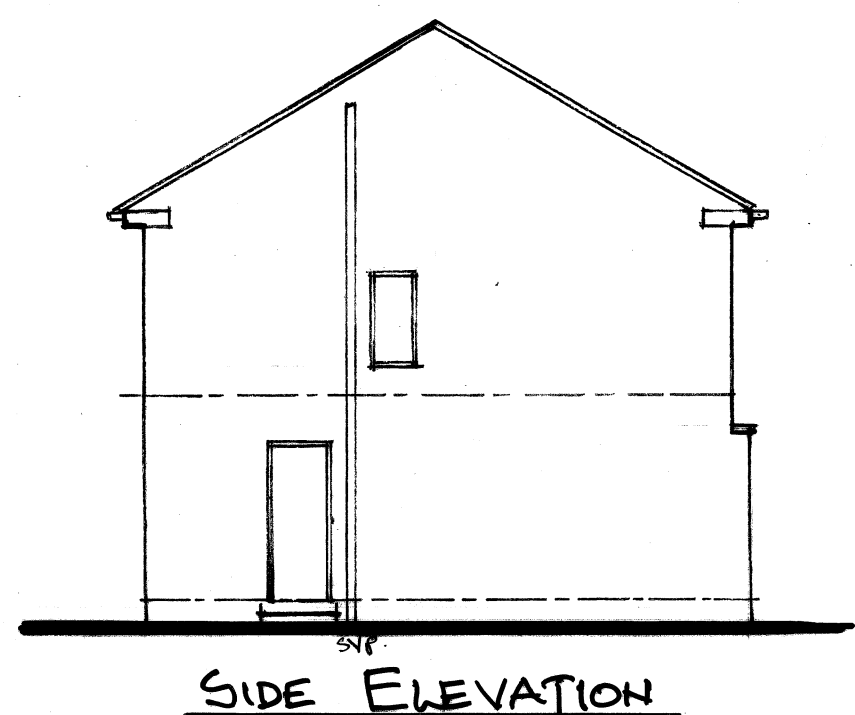

Architectural & Building Services NEIL BUTTERWORTH Tel: Mobile: 07785 275483 89 Higher Ainsworth Road, Radcliffe, Manchester, M26 4JJ.			
Job Title PROPOSED TWO STOREY / SINGLE STOREY SIDE EXTENSIONS, FRONT PORCH & CANOPY, INT./ EXTERNAL ALTERATIONS & DRIVEWAY ALTERATIONS AT 21 NEWCOMBE RD, HOLCOMBE BROOK, BURY.			
Drawing Title EXISTING PLANS & ELEVATIONS			
Scale 1:100	Date SEPT. 23	Drawn by N.B.	Drawing No. 1