
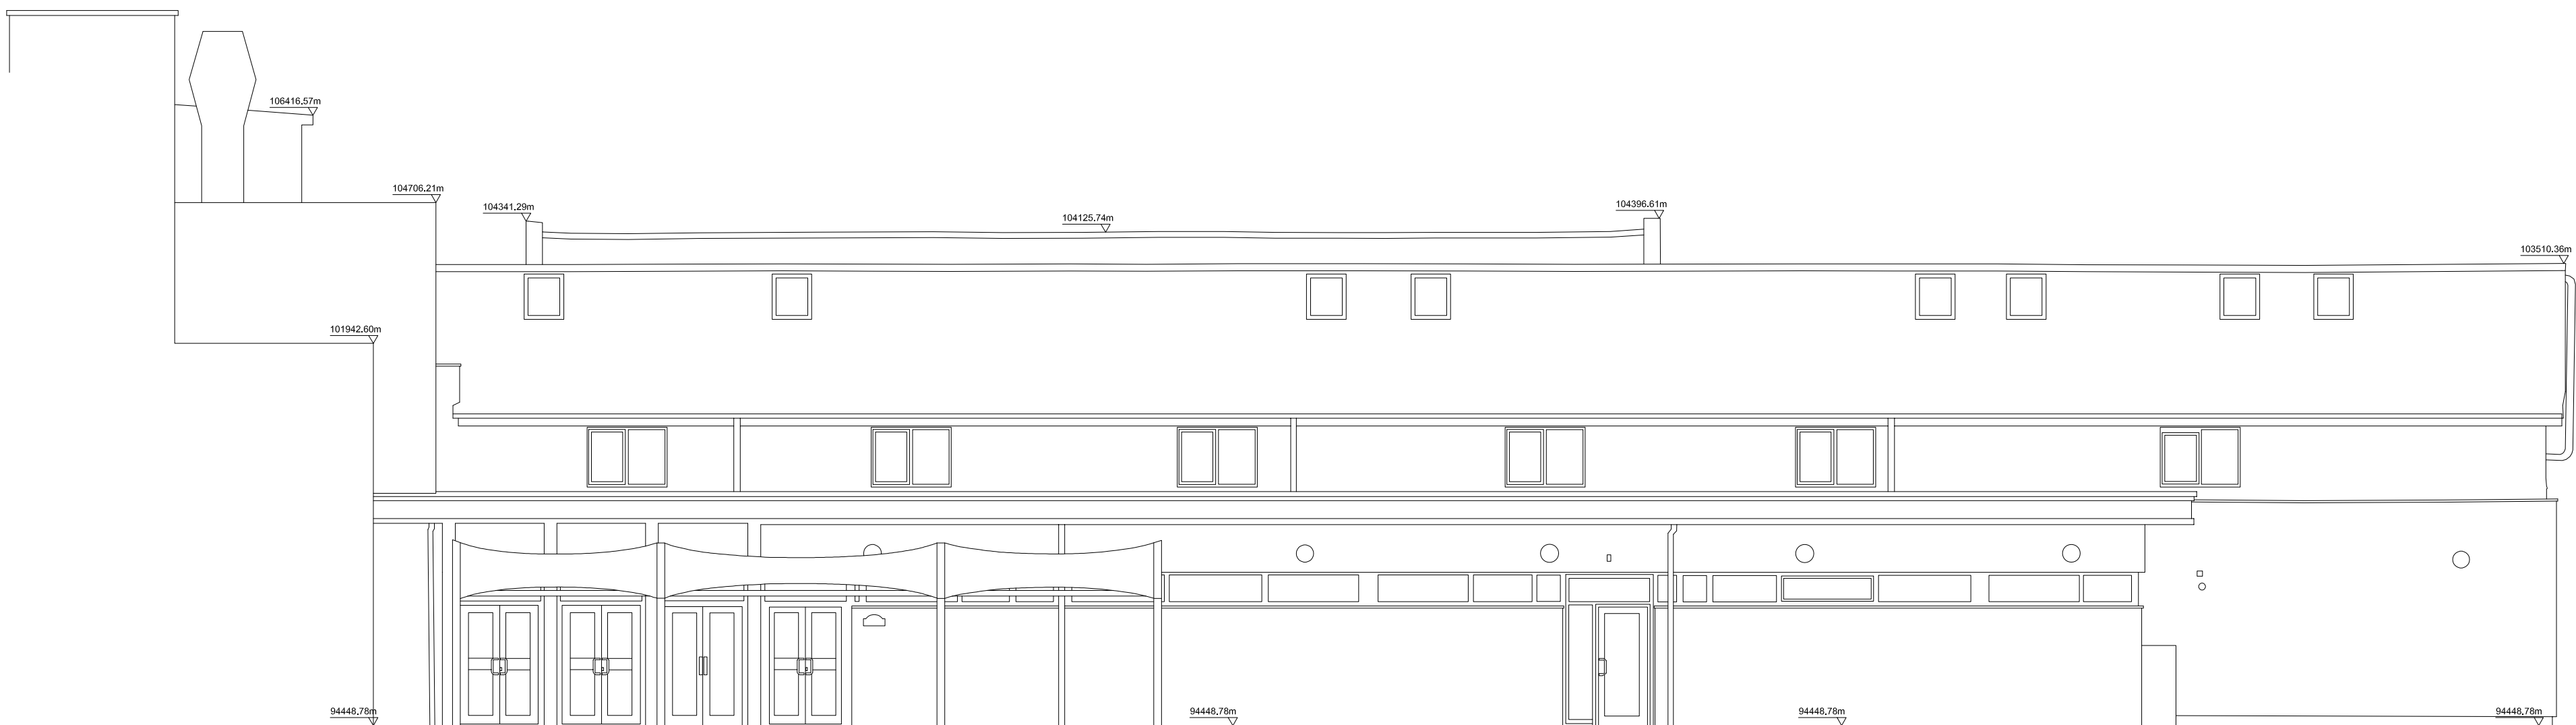


Elevation 4
Datum 90.00m

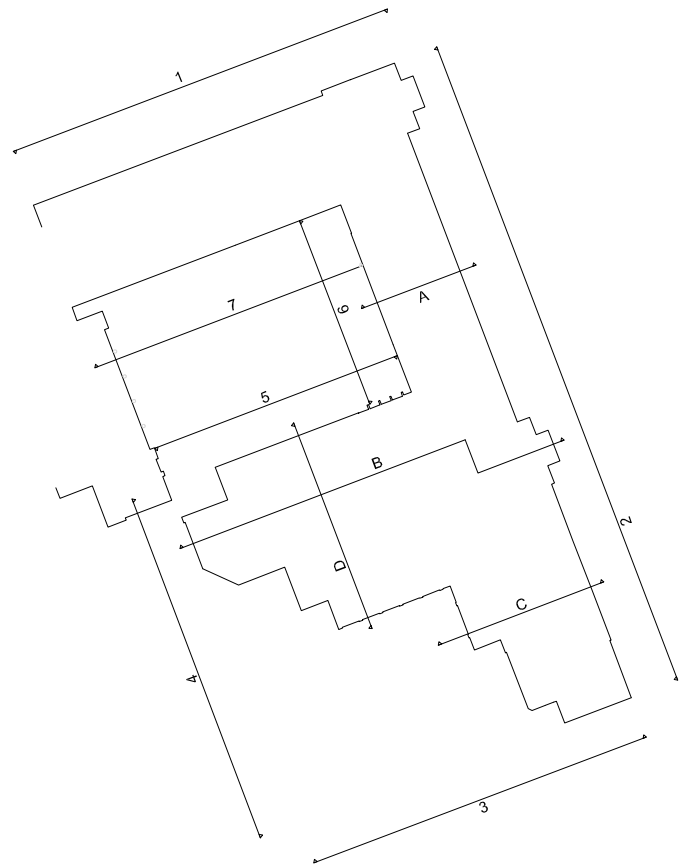

Elevation 5
Datum 90.00m

no.	by	chk.	revision	date
client				
Bury College				
project				
Transformation - Woodbury				
by	chk.	date	scale	sheet size
kc	KC	09.03.2023	1:200	A1
title				
Woodbury Existing elevations Sheet 3				
status				
job no. / dtp. no.		revision		
P 7035W L(2-)03				
--				