
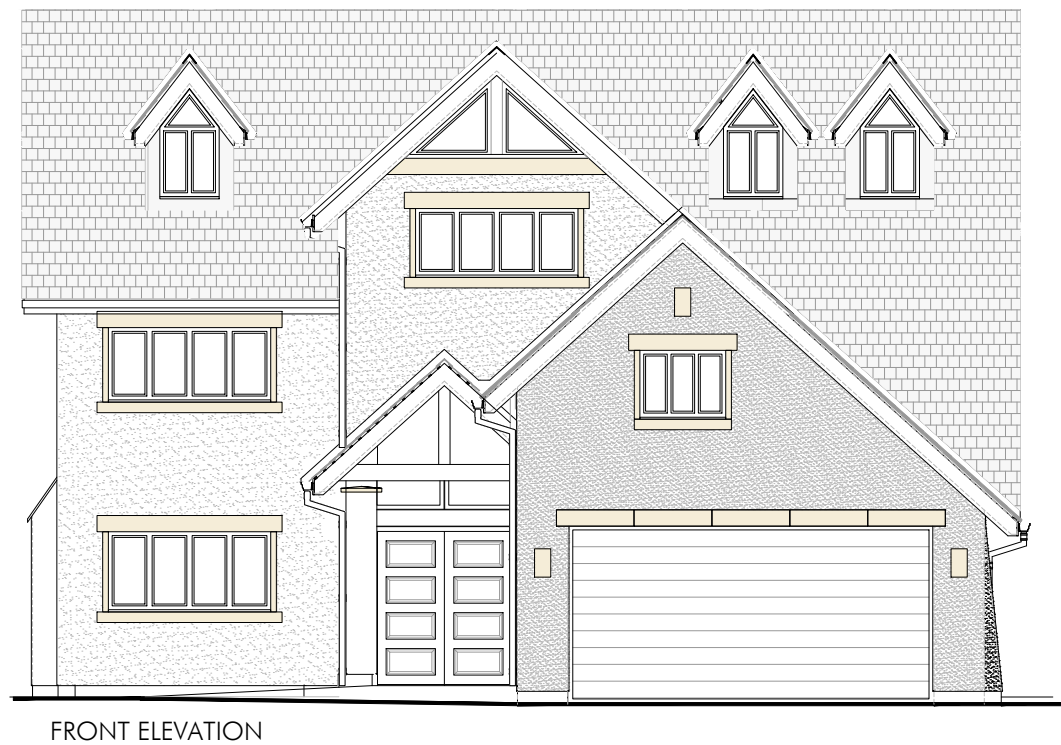


EXISTING DIMENSIONS ARE ASSUMED. ALL INFORMATION TO BE CHECKED ON SITE PRIOR TO ANY MANUFACTURING OR FABRICATION AND ANY ANOMALIES TO BE BROUGHT TO THE ATTENTION OF THE ARCHITECT.

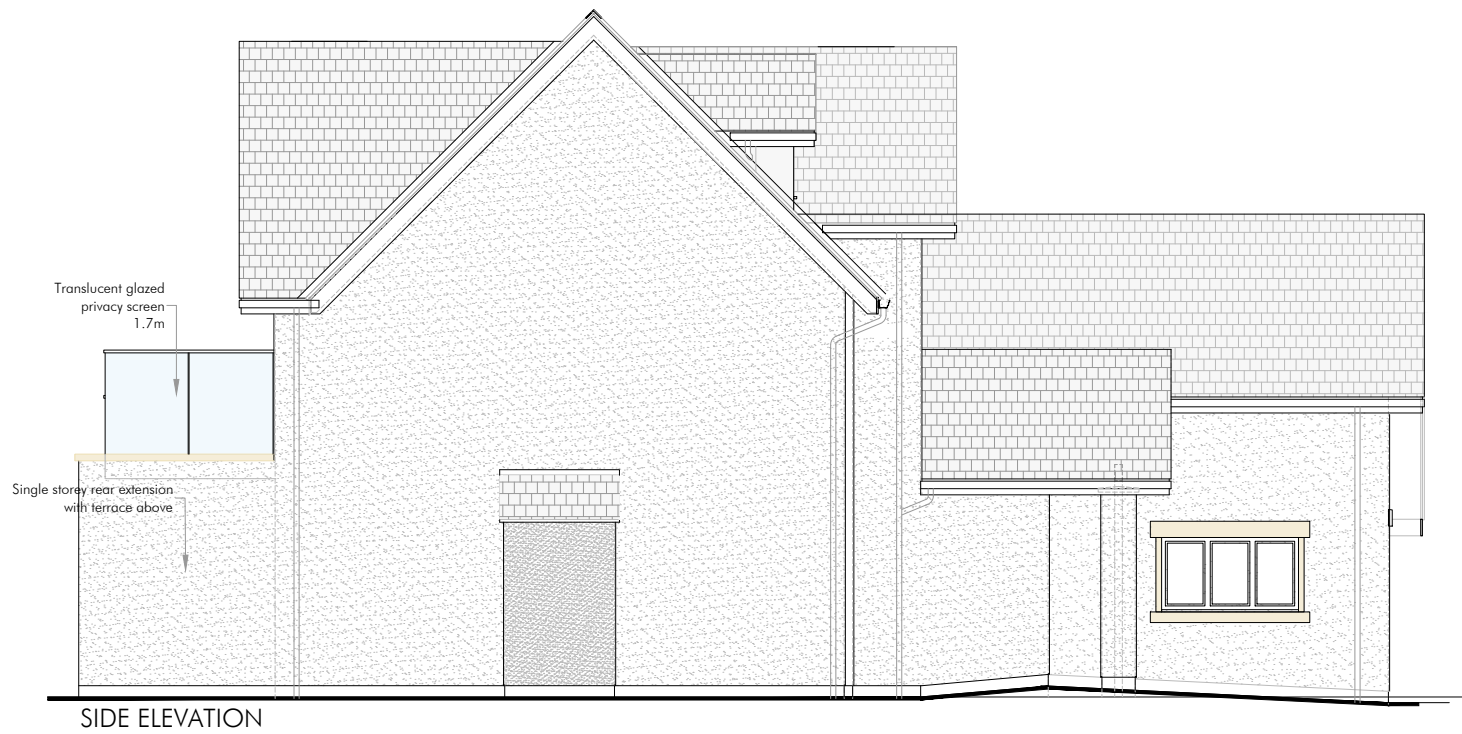

0 5m

SCALE 1:100

|     |                           |    |          |
|-----|---------------------------|----|----------|
| E   | PRIVACY PANELS            | II | 01.07.26 |
| D   | NOTES                     | II | 14.05.26 |
| C   | NOTES                     | II | 16.04.26 |
| B   | SECOND ISSUE - LINEAR EXT | II | 13.04.26 |
| A   | FIRST ISSUE               | II | 20.03.26 |
| REV | DESCRIPTION               | BY | DATE     |

**HOWARD & SEDDON A.R.I.B.A.**  
CHARTERED ARCHITECTS,  
64 WASHWAY ROAD,  
SALE, CHESHIRE. M33 7RE.  
TEL No 0161-973 8296  
FAX No 0161-962 3485  
e-mail : admin@howardandseddon.co.uk

PROJECT  
PROPOSED ALTERATIONS & EXTENSION  
67 SHREWSBURY ROAD PRESTWICH  
MANCHESTER M25 9GQ

CLIENT  
MR KIM EIVIND KROHN & MR JOE WOOD

TITLE  
ELEVATIONS AS PROPOSED

|                     |                  |
|---------------------|------------------|
| DRAWN<br>II         | DRG No.<br>16162 |
| DATE<br>01.07.26    | 13               |
| SCALE<br>1:100 (A3) | AMENDMENT<br>E   |