




Images of Existing Railing

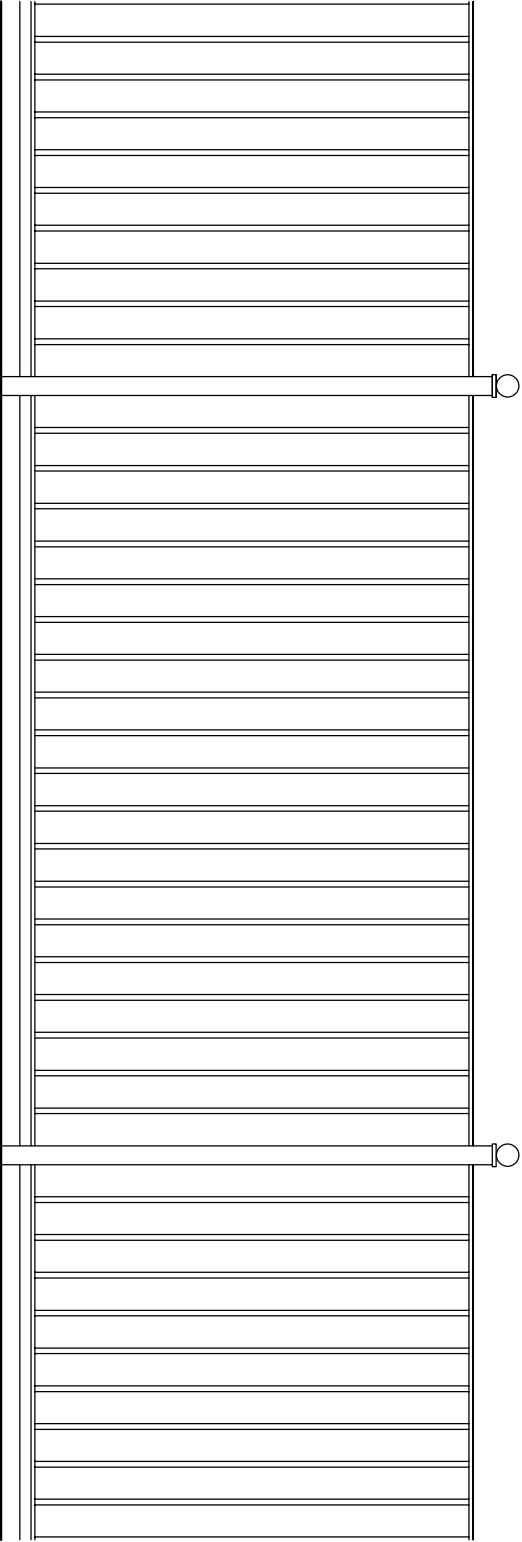

Plan



Elevation

Existing mild steel polyester powder coated railing. Colour black. To be cleaned and made good where required



2492.2.21

REVISION	AMENDMENTS	DATE	CHKD

Existing Boundary Railings

1:20 @ A3