




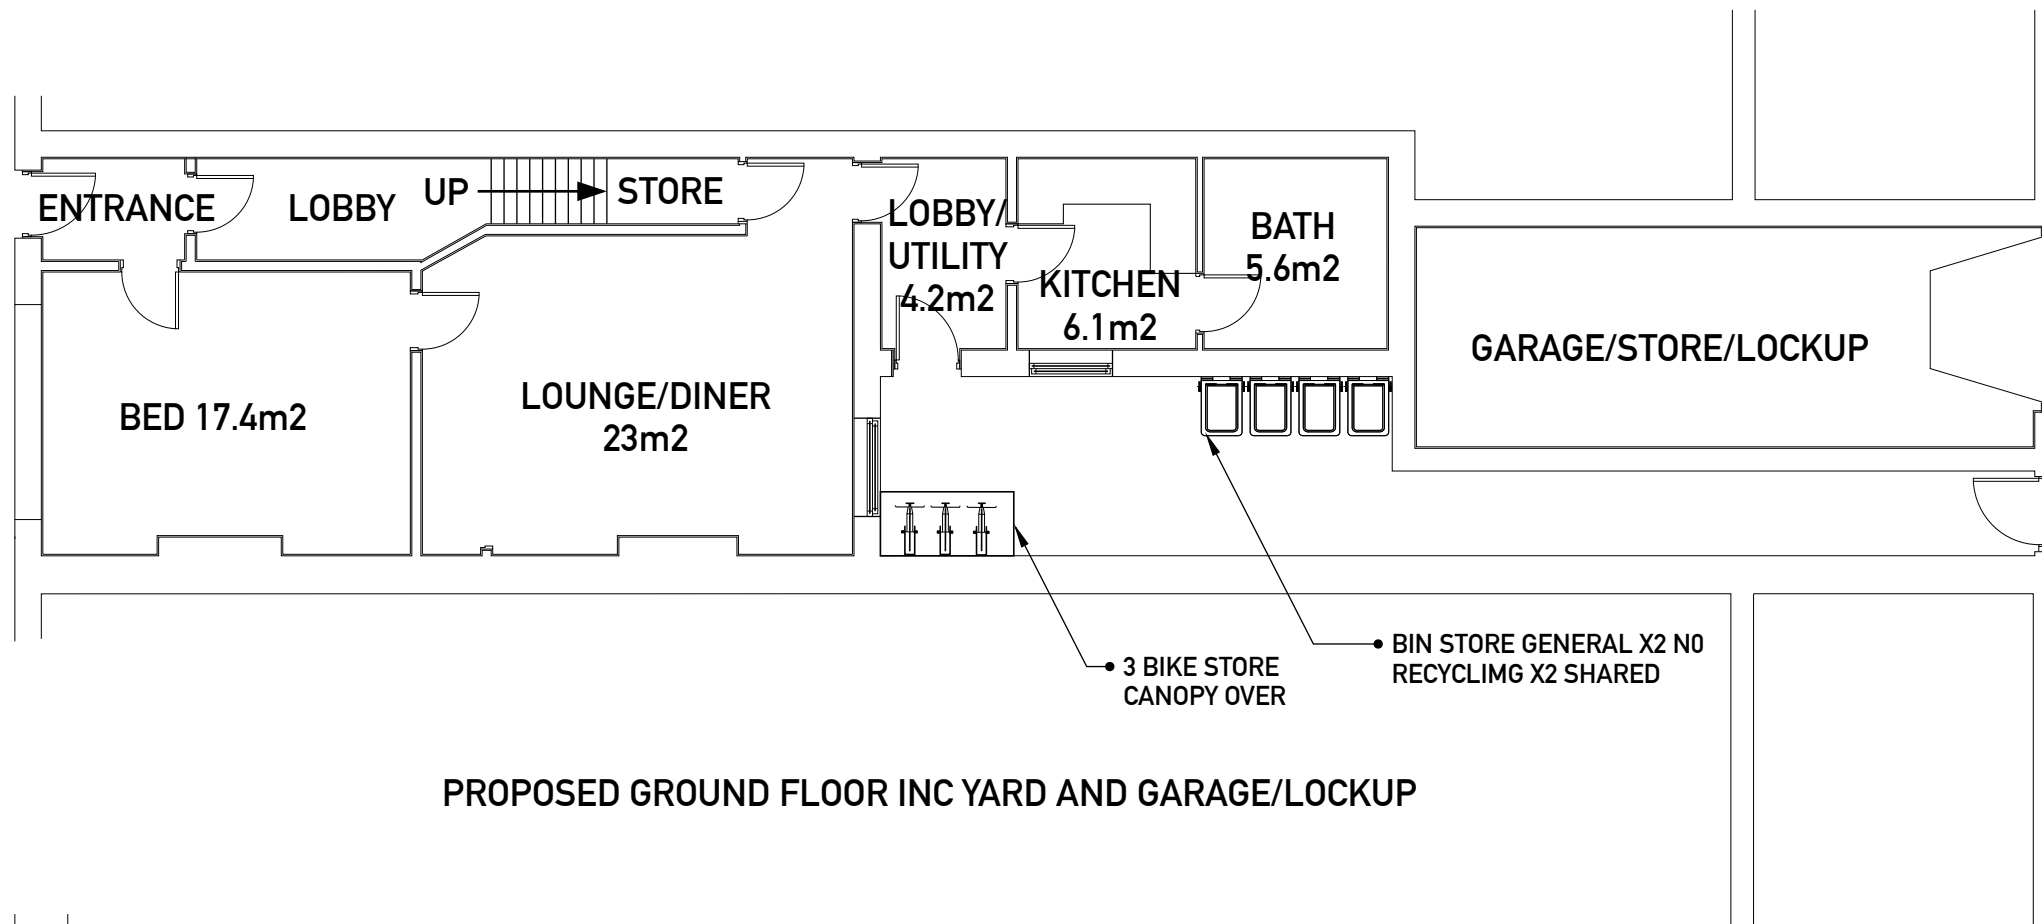

PROPOSED GROUND FLOOR INC YARD AND GARAGE/LOCKUP

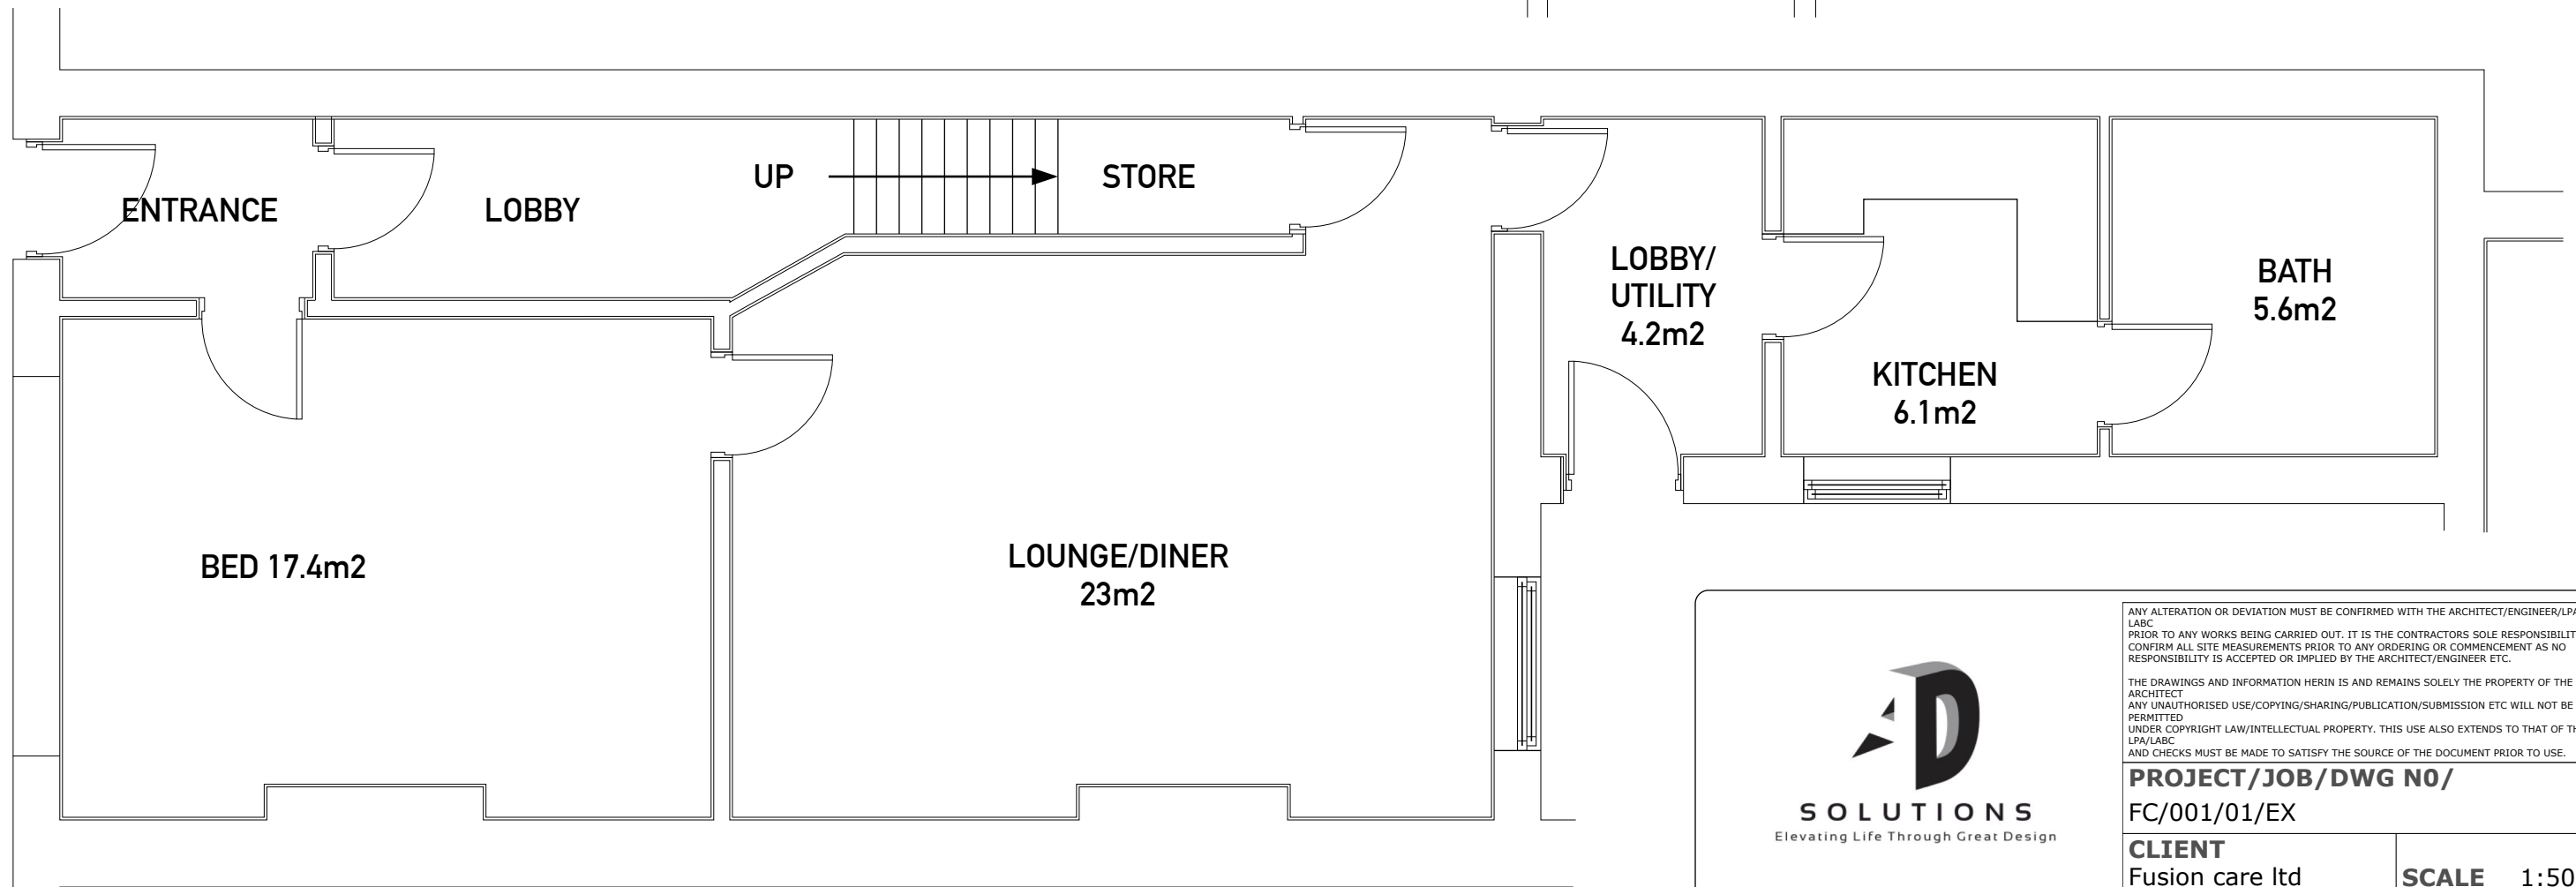

PROPOSED GROUND FLOOR

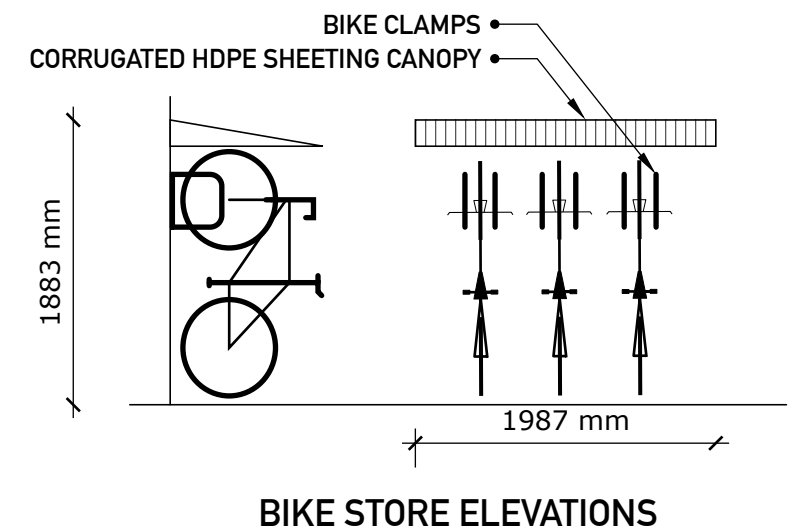

SOLUTIONS
Elevating Life Through Great Design

ANY ALTERATION OR DEVIATION MUST BE CONFIRMED WITH THE ARCHITECT/ENGINEER/LPA/LABC PRIOR TO ANY WORKS BEING CARRIED OUT. IT IS THE CONTRACTORS SOLE RESPONSIBILITY TO CONFIRM ALL SITE MEASUREMENTS PRIOR TO ANY ORDERING OR COMMENCEMENT AS NO RESPONSIBILITY IS ACCEPTED OR IMPLIED BY THE ARCHITECT/ENGINEER ETC.

THE DRAWINGS AND INFORMATION HERIN IS AND REMAINS SOLELY THE PROPERTY OF THE ARCHITECT ANY UNAUTHORISED USE/COPYING/SHARING/PUBLICATION/SUBMISSION ETC WILL NOT BE PERMITTED UNDER COPYRIGHT LAW/INTELLECTUAL PROPERTY. THIS USE ALSO EXTENDS TO THAT OF THE LPA/LABC AND CHECKS MUST BE MADE TO SATISFY THE SOURCE OF THE DOCUMENT PRIOR TO USE.

PROJECT/JOB/DWG NO/ FC/001/01/EX	
CLIENT Fusion care ltd	SCALE 1:50
PROJECT Proposed flats at 138 Rochdale Road Bury	

Archtech Design Solutions
 Steve Jackson Dip con Dip arch
 14 Maitland Place, Rossendale, Lancs BB4 6AT.....
 TEL 07792183353
 archtech-design@icloud.com
 Archtech-design.co.uk