



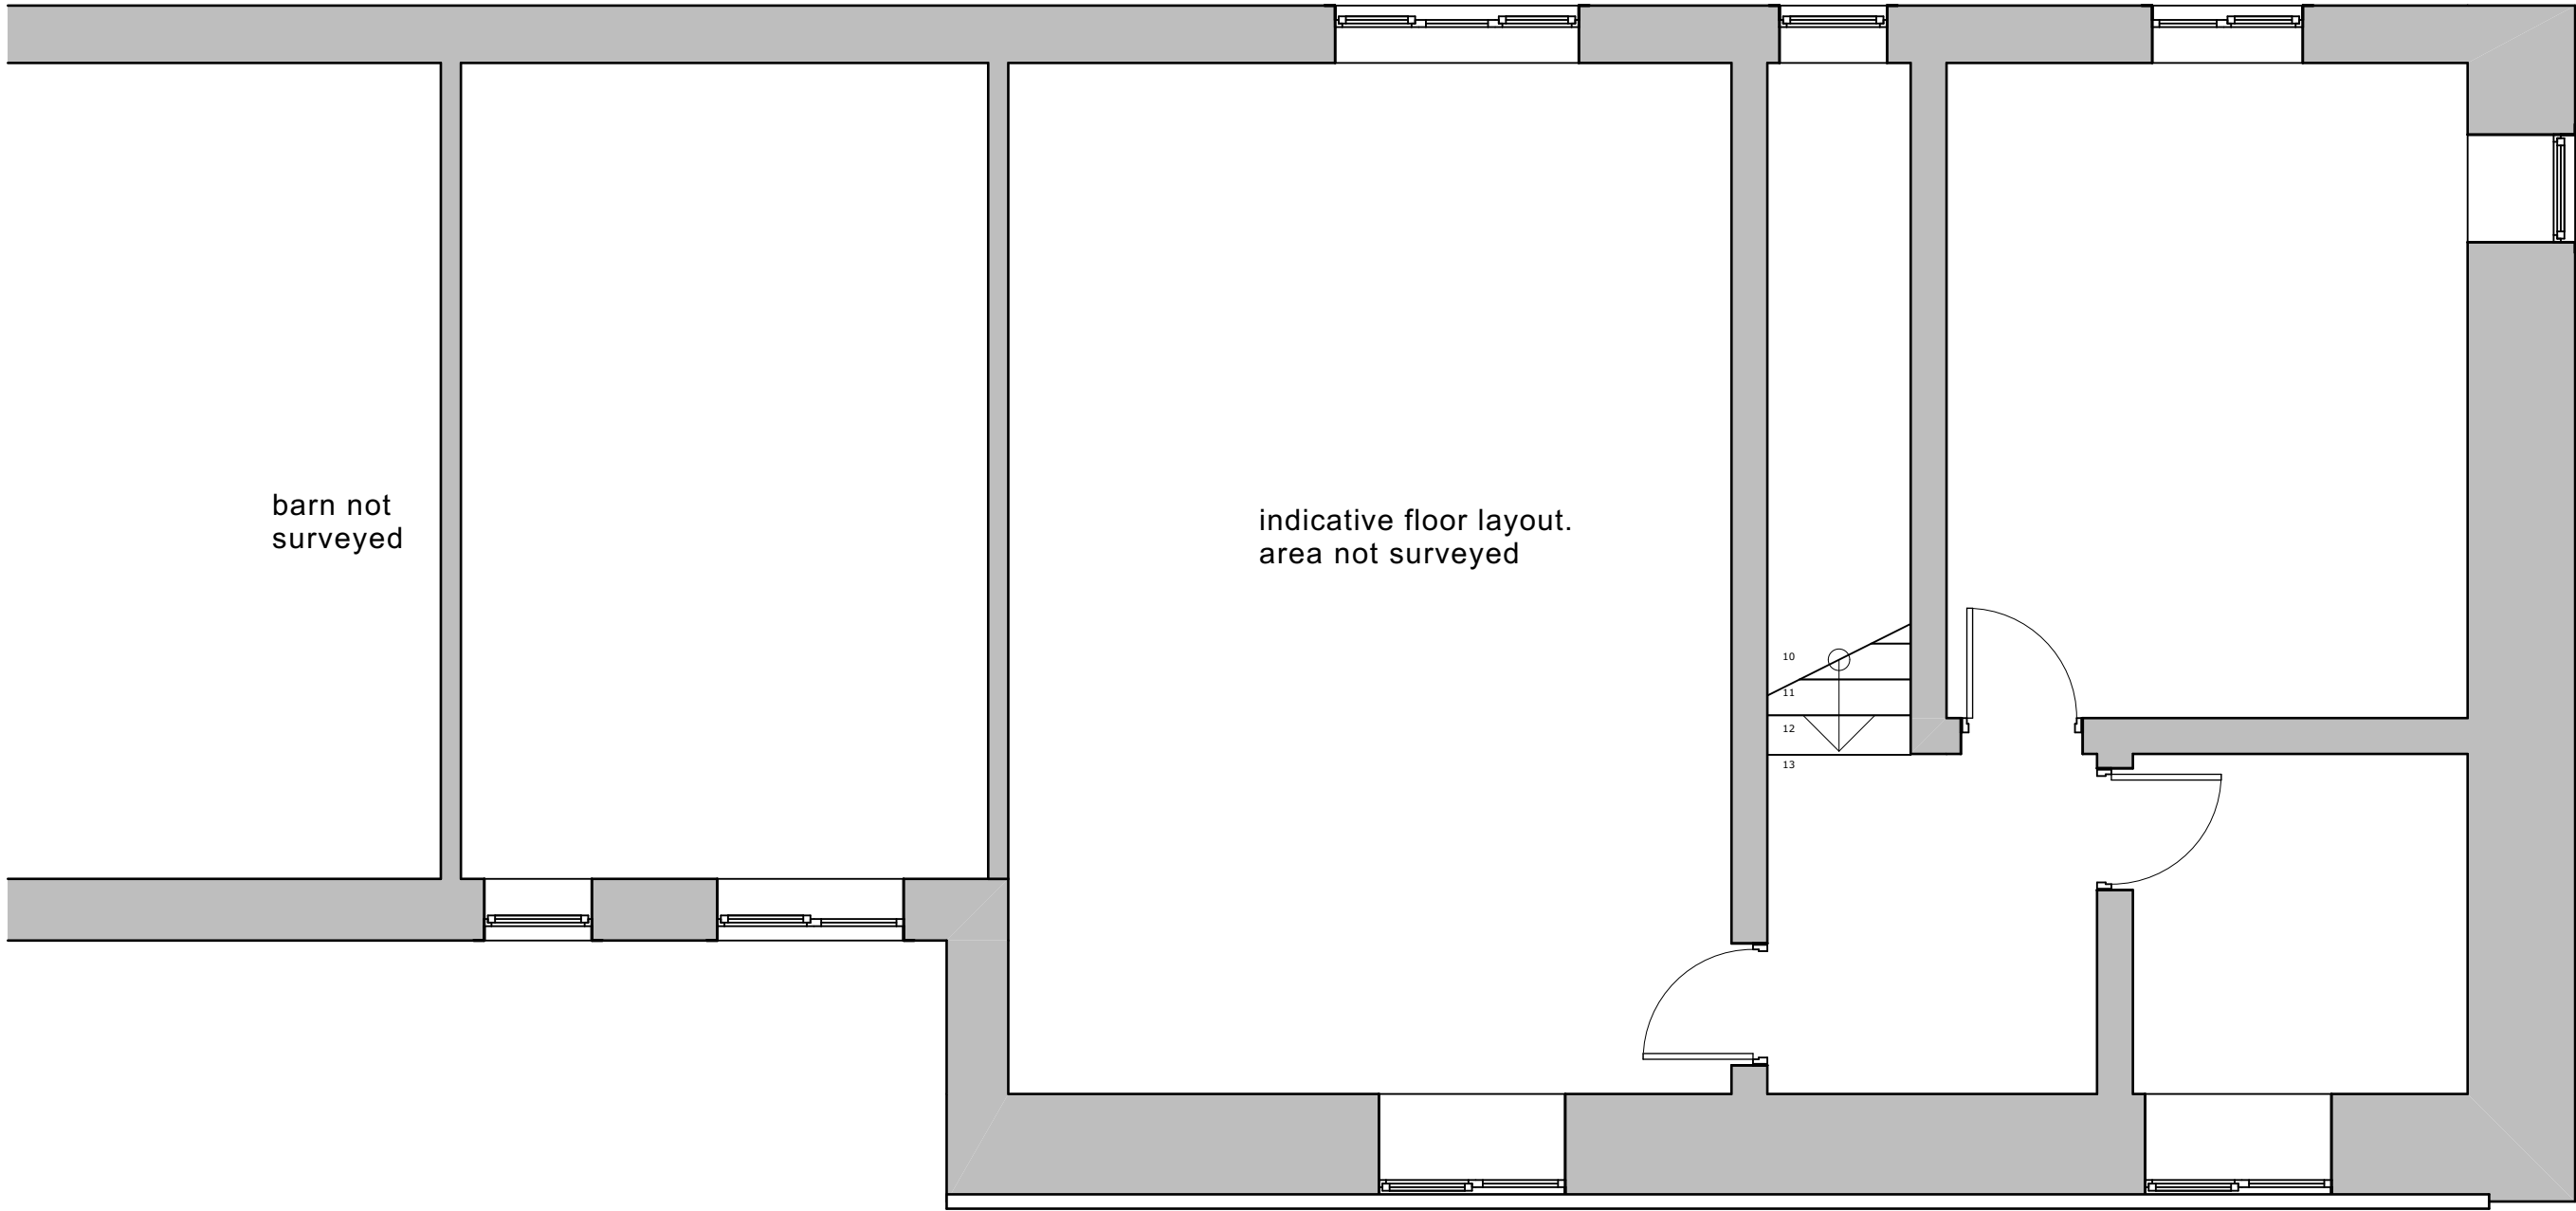

existing first floor plan 1:50 @ A1

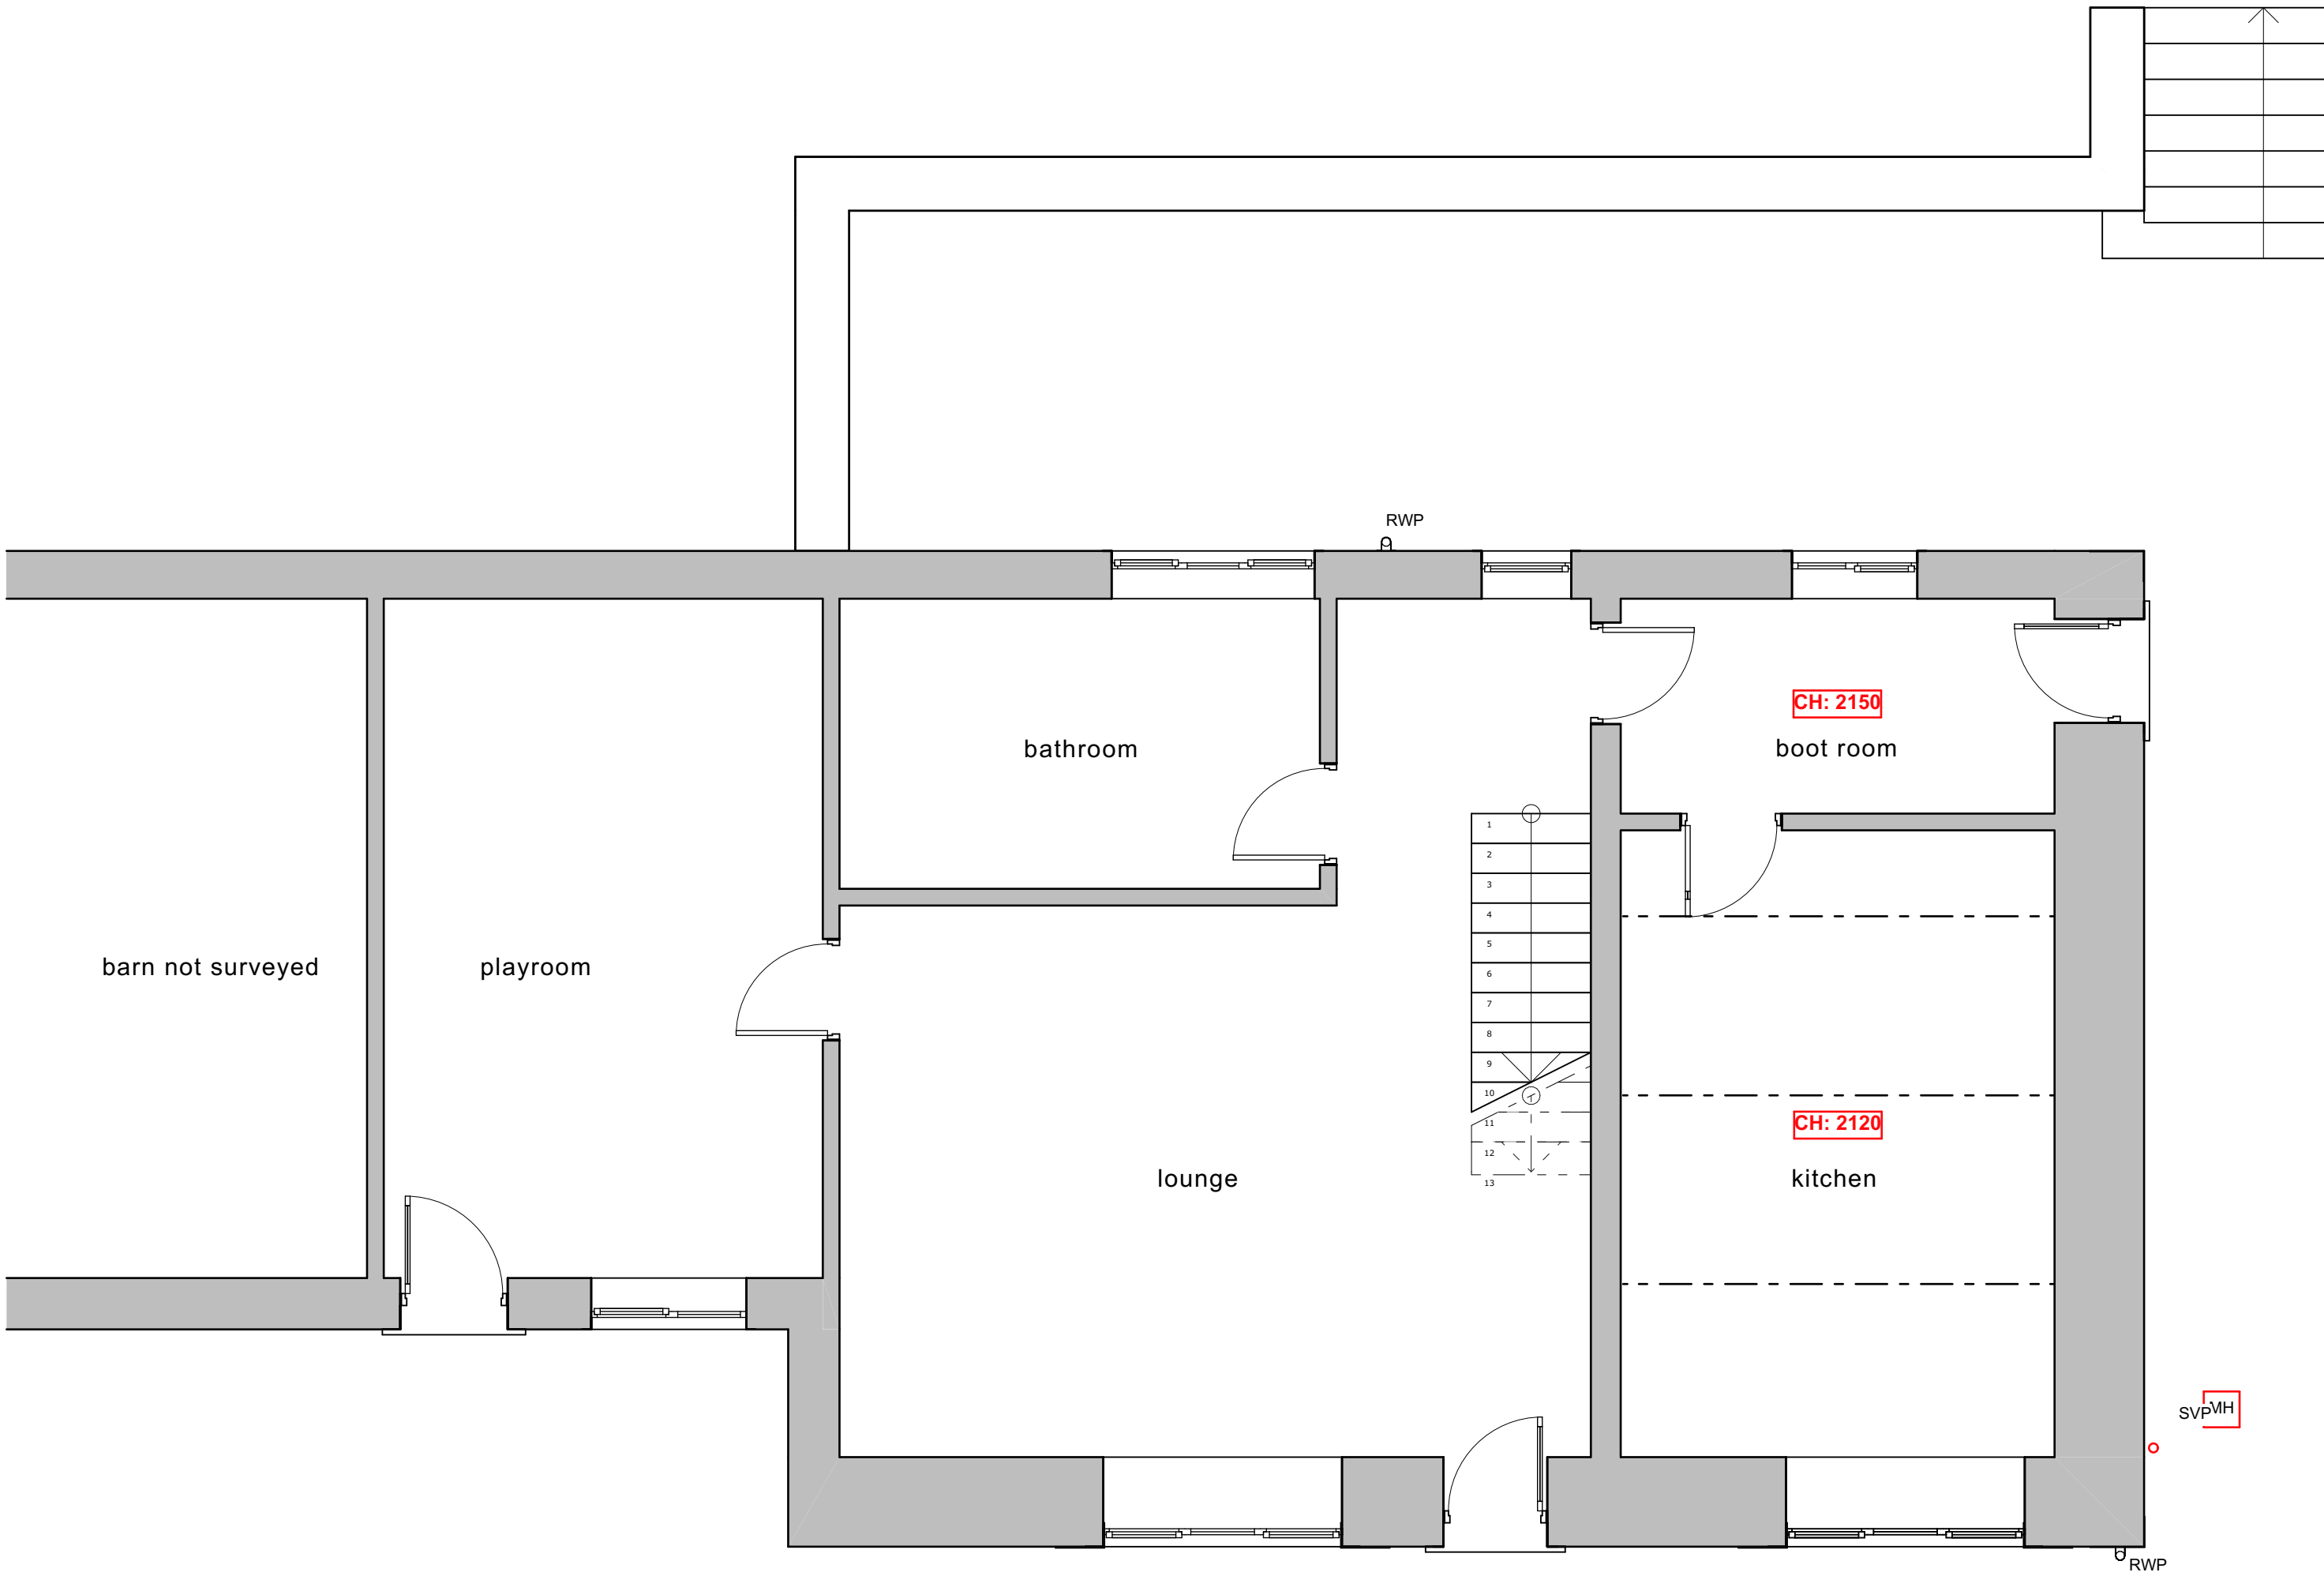

existing ground floor plan 1:50 @ A1

