



revision notes			
rev	date	by	description
01:			original issue
02:	16.10.25	jm	extension position amended

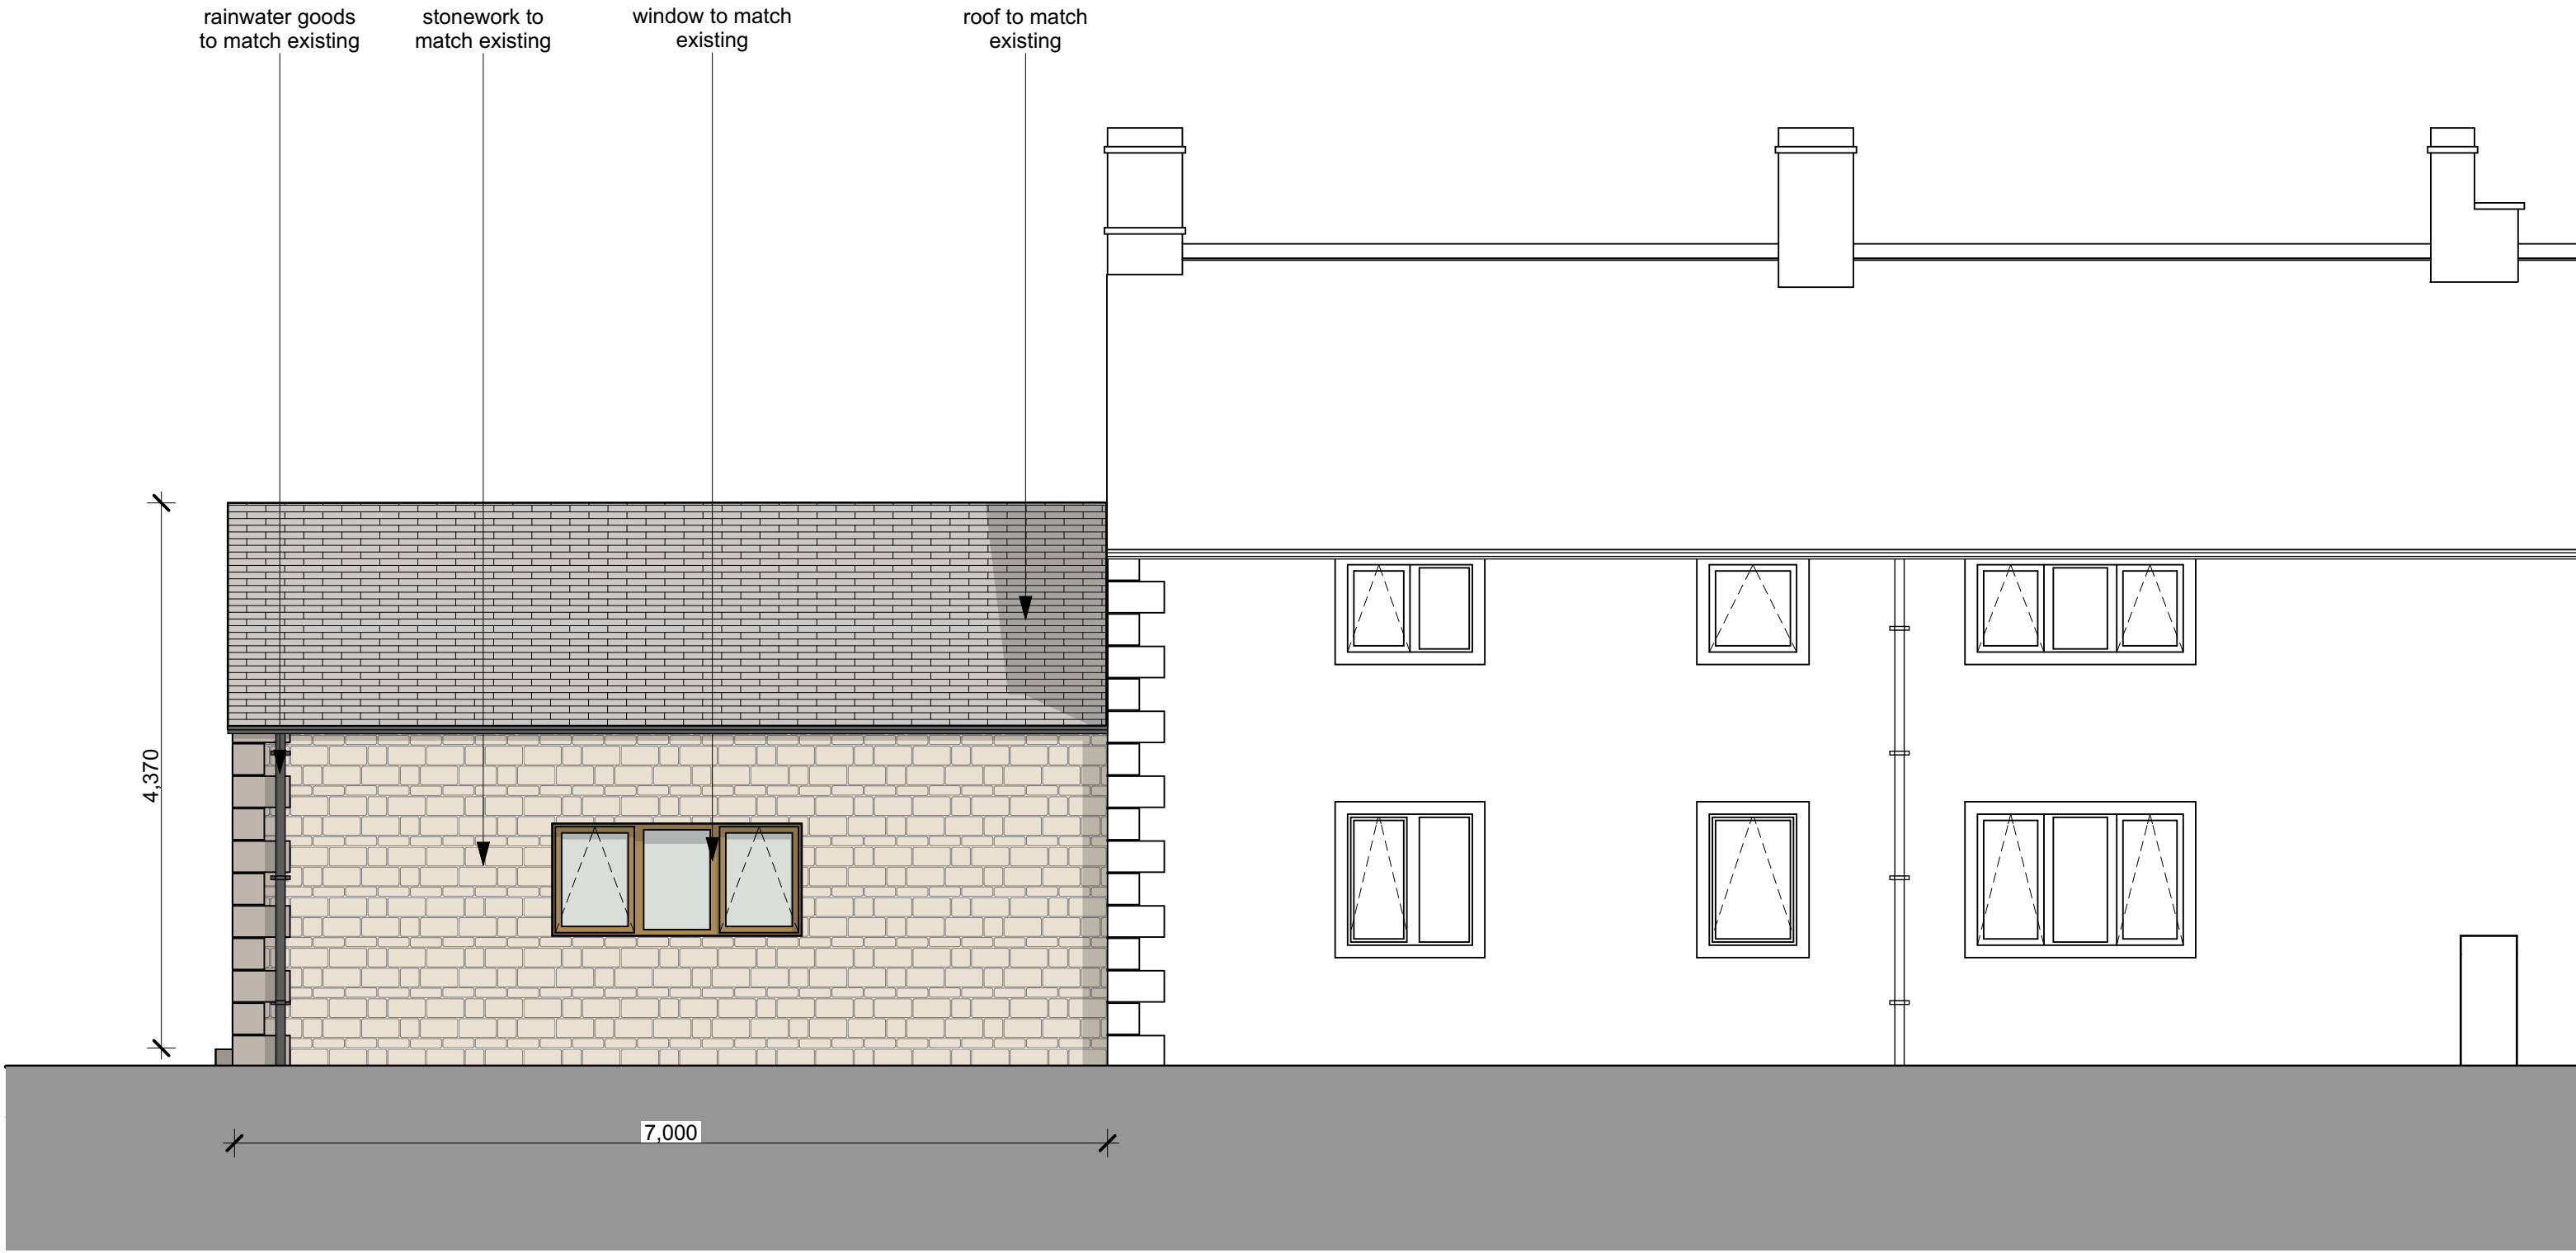


proposed north (rear) elevation 1:50 @ A1

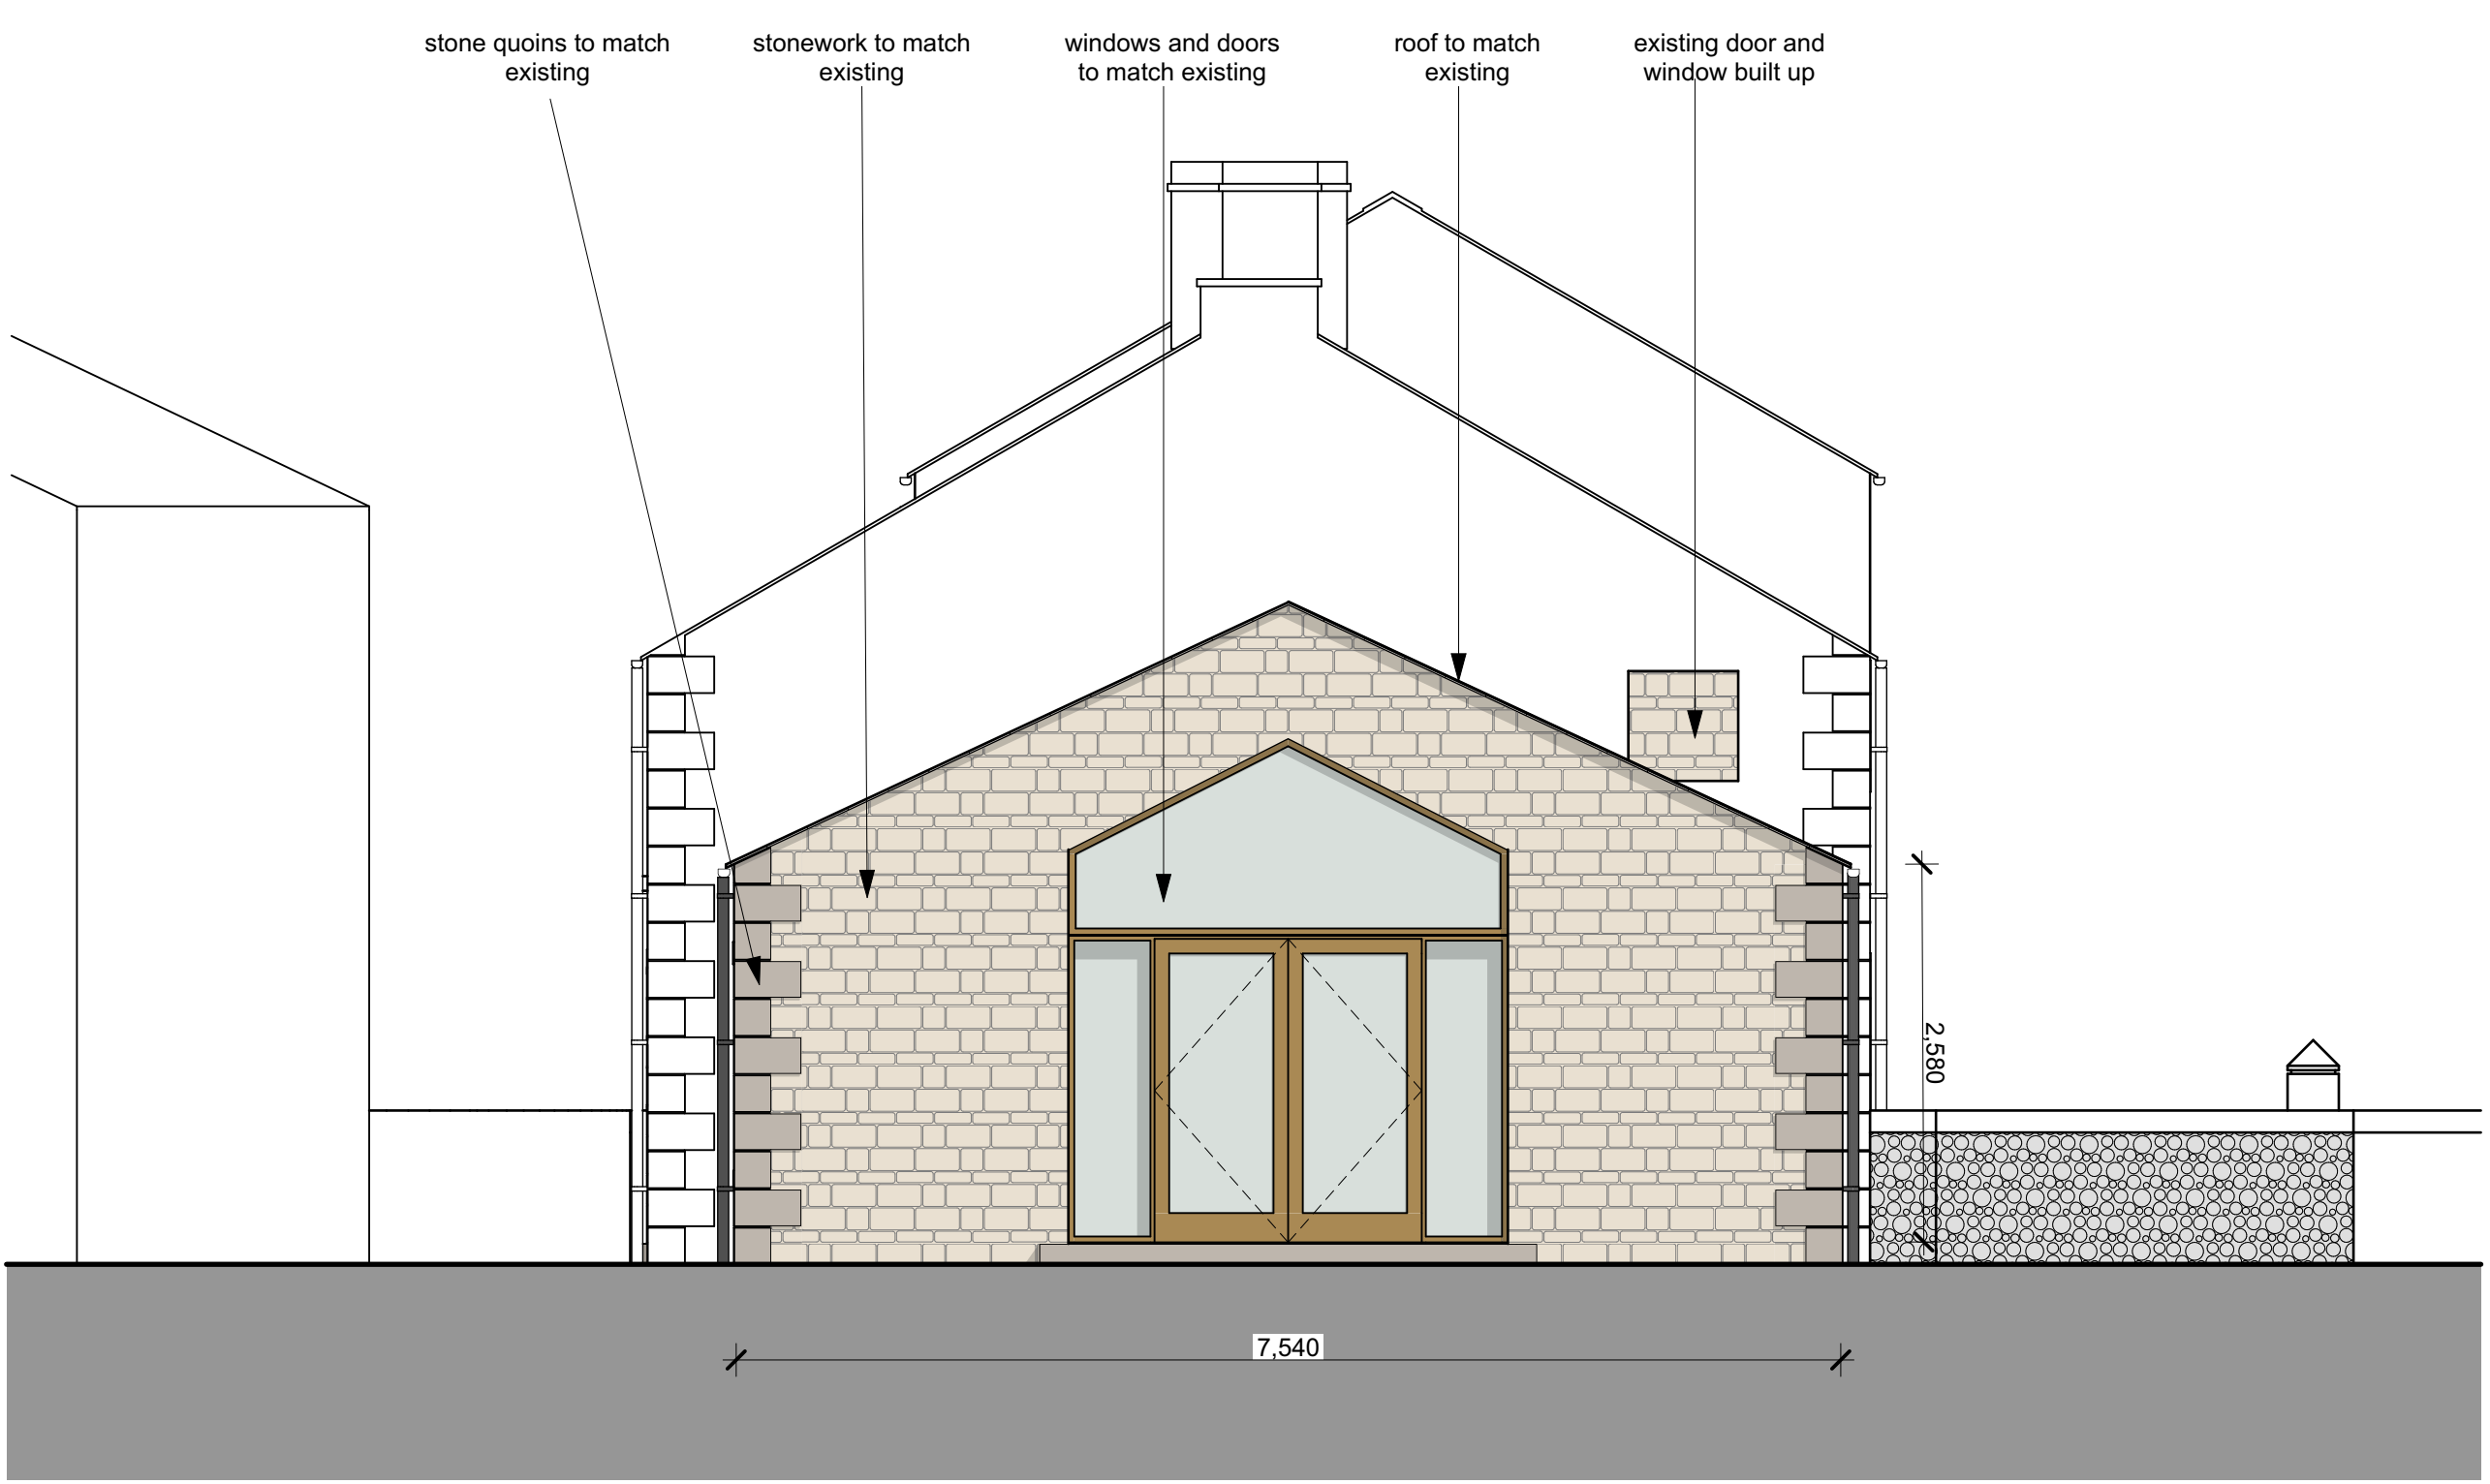

proposed east (side) elevation 1:50 @ A1



proposed south (front) elevation 1:50 @ A1

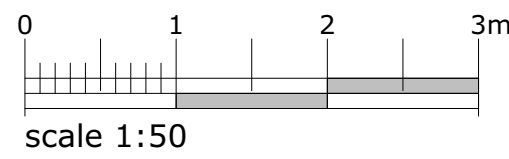

Barrowclough Architects Ltd

architectureinteriorsmasterplanning

www.barrowclough-architects.com

client:

Mr and Mrs Brown

project:

anthony fold - extension

bury old road, bury, postcode

sheet:

proposed elevations

drawing no:	25.140.00-CDP-XX-DR-A-3002	P02
scale:	1:50 @ A1	status: WIP
date:	28/08/25	drawn by: JM