


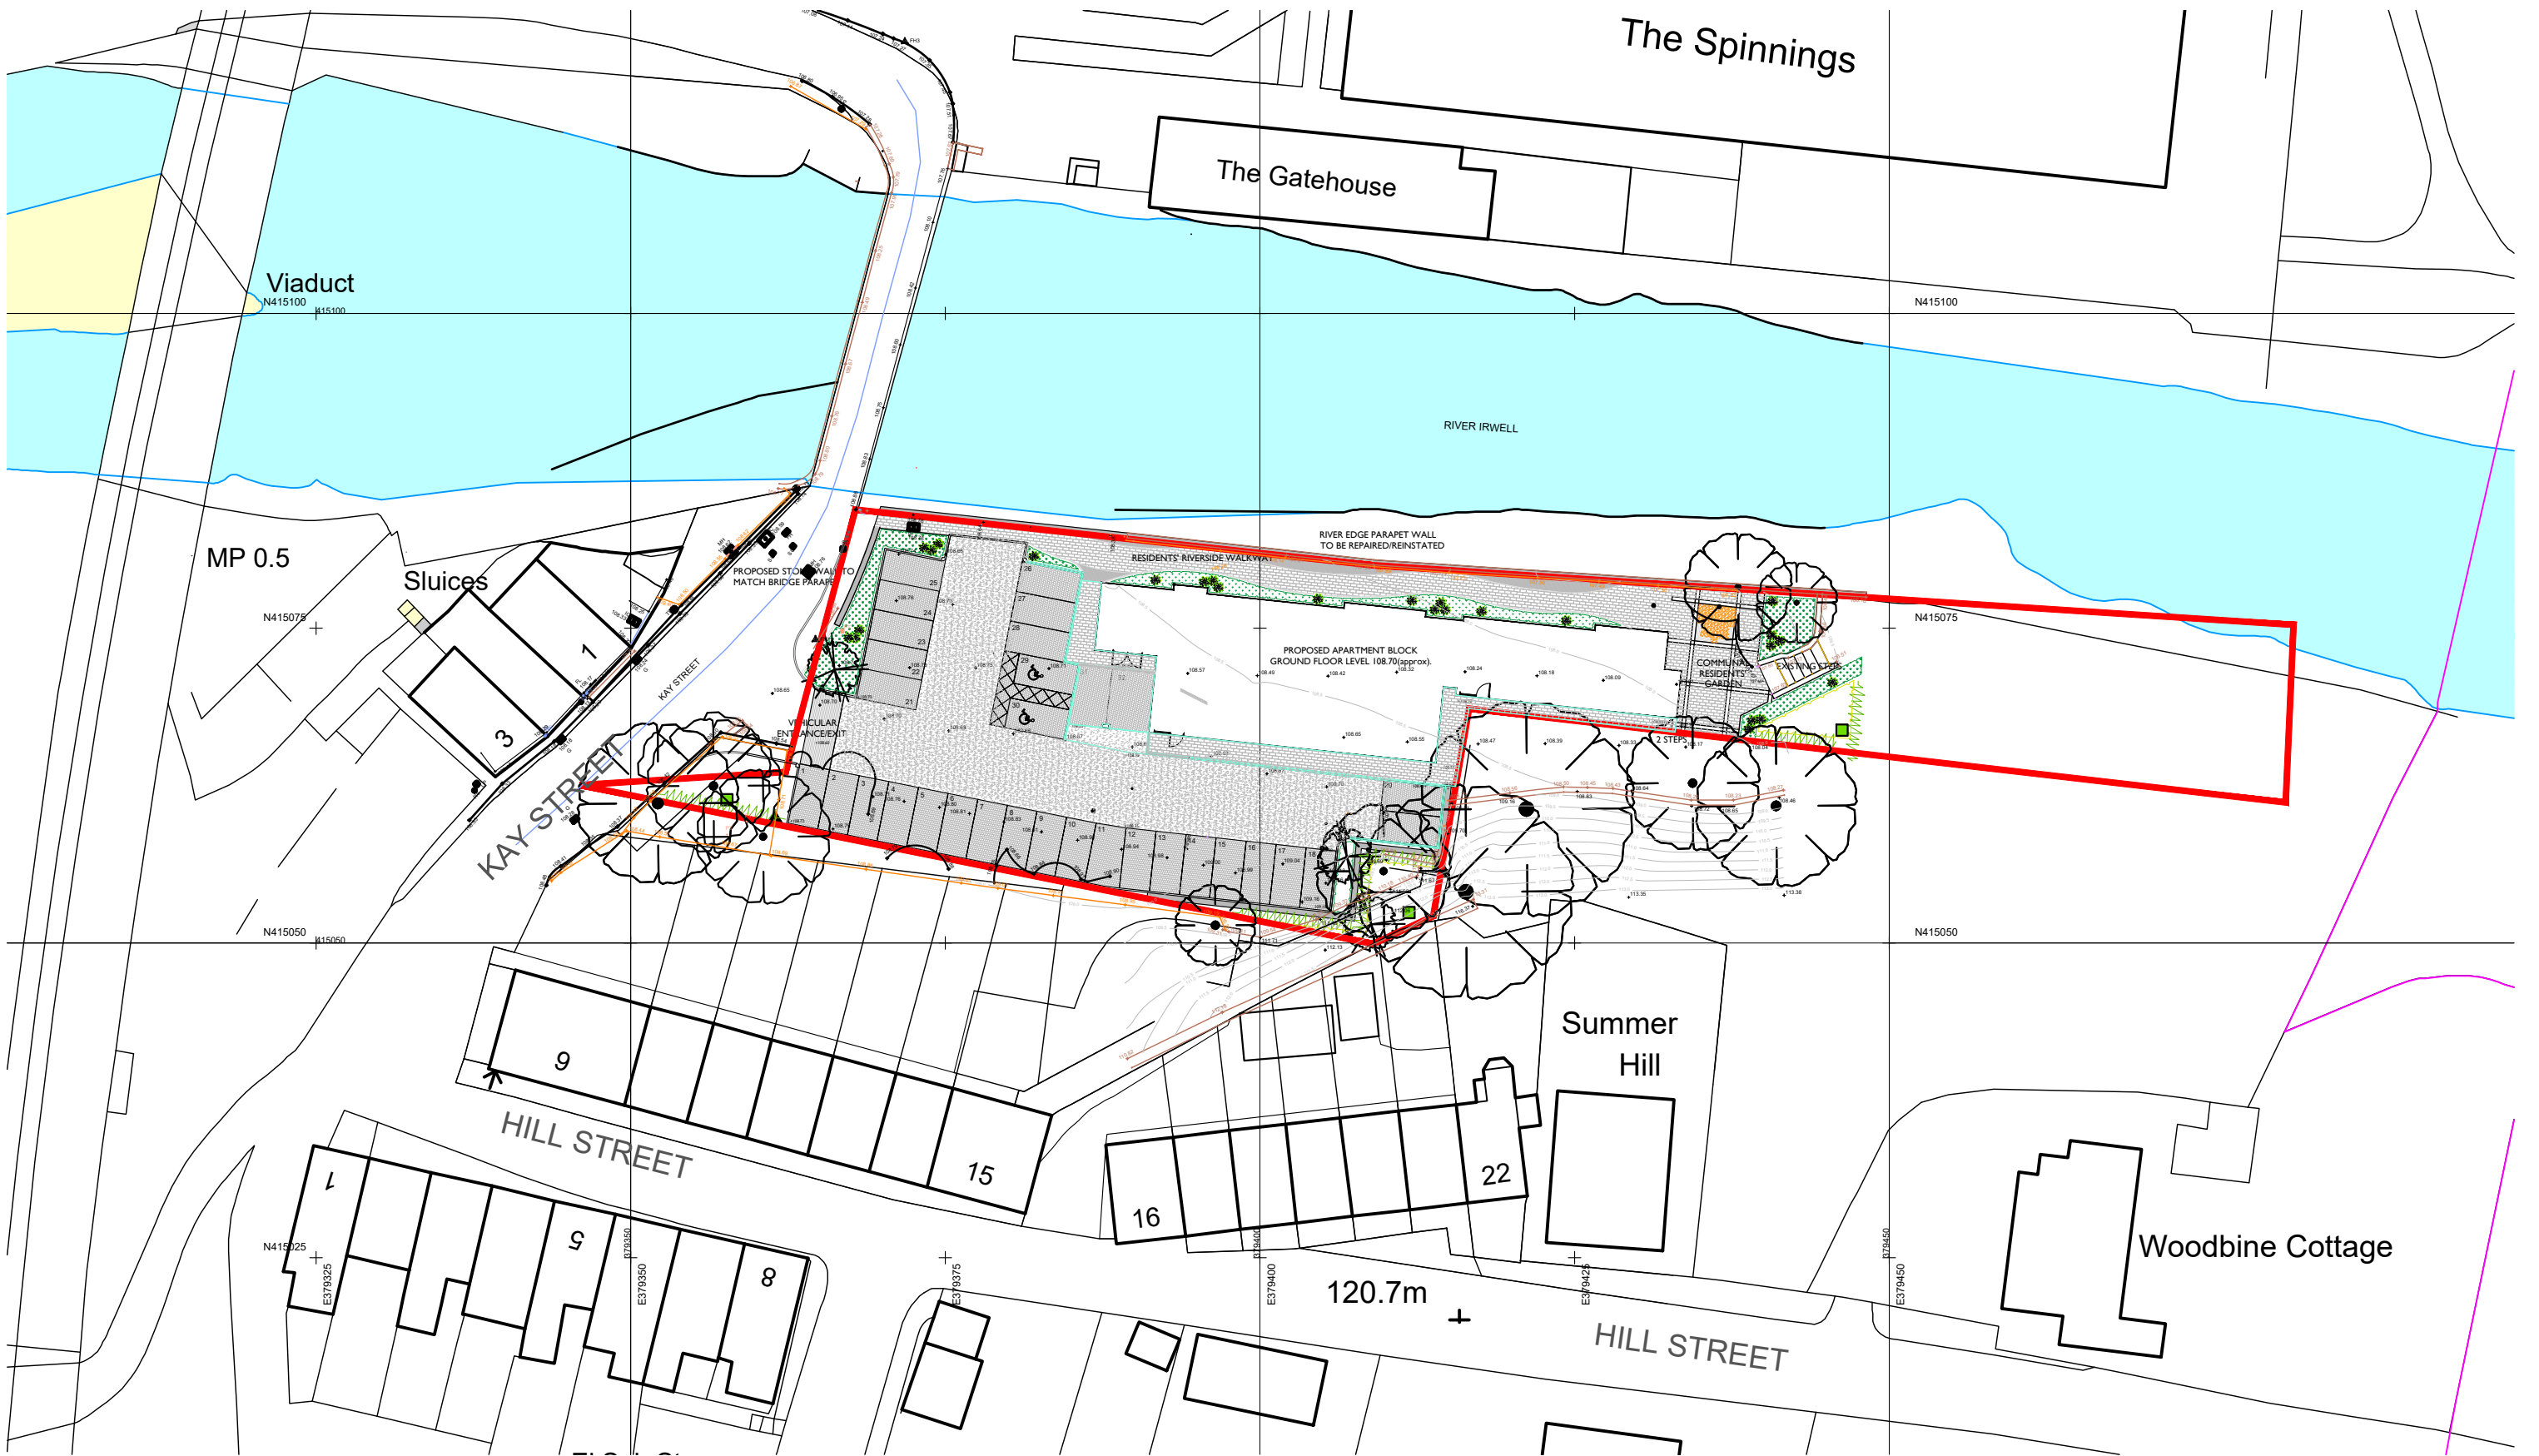

2492.2.03

Opulwood Developments

Proposed Site Plan

Waterside Apartment, Kay St, Summerseat

REVISION	AMENDMENTS	DATE	CHKD
-	-	-	-
-	-	-	-
-	-	-	-

1:500 @ A3

HATTRELL DS One
Architects LLP

MANCHESTER
Suite E, Kings Court, Railway Street, ALTRINCHAM, CHESHIRE WA14 2RD
TELEPHONE 0161 820 4207
e-mail: design@hattrellarchitects.com / www.hattrellarchitects.com