


2 Existing Street Scene
1 : 100

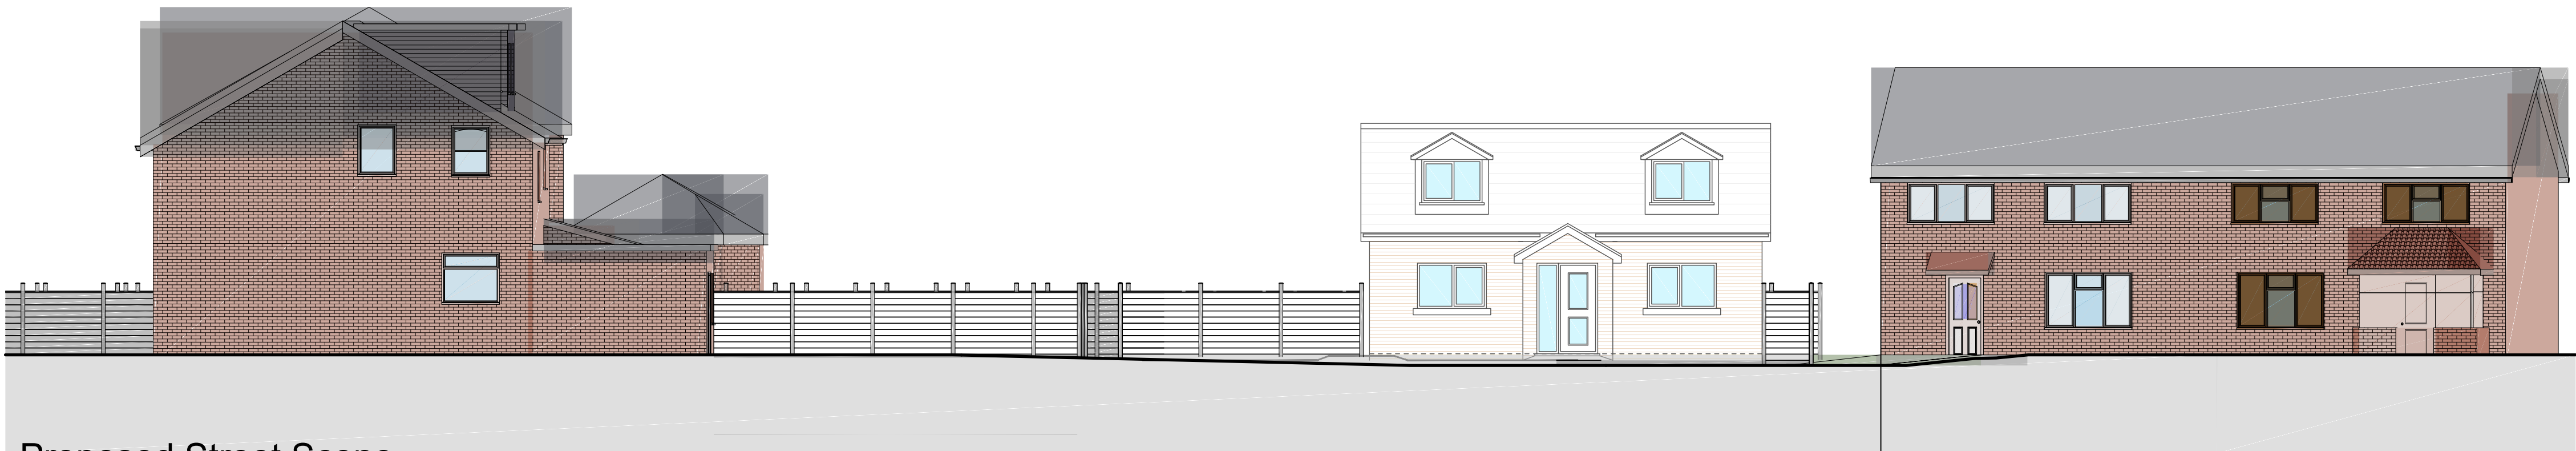

1 Proposed Street Scene
1 : 100

Notes

This drawing is the property of The Intelligent Design Centre Ltd and copyright is reserved by them. This drawing is not to be copied or disclosed by or to any unauthorised persons without the prior written consent of The Intelligent Design Centre Ltd.

Do not scale from this drawing.

All dimensions are to be checked on site prior to construction, manufacture of any components and ordering of materials and equipment.

Any discrepancies are to be reported to the architect for clarification.

All materials and workmanship to be in accordance with the current British Standards and codes of practice.

D	31.01.2024	JD	House location corrected
C	31.01.2024	JD	Amended scheme
B	10.02.2023	TW	Amended scheme
A	25.02.2022	TW	Change of name
Rev	Date	Drawn by	Comments

Client

Mr G Mahmood

Project

Residential Development
Land off Burns Ave

Drawing

Proposed Street Scene

Date	Drawn by	Scales
November 2022	TW	1:50 @ A1

Job No - Dwg No - Rev

21088-106-D