



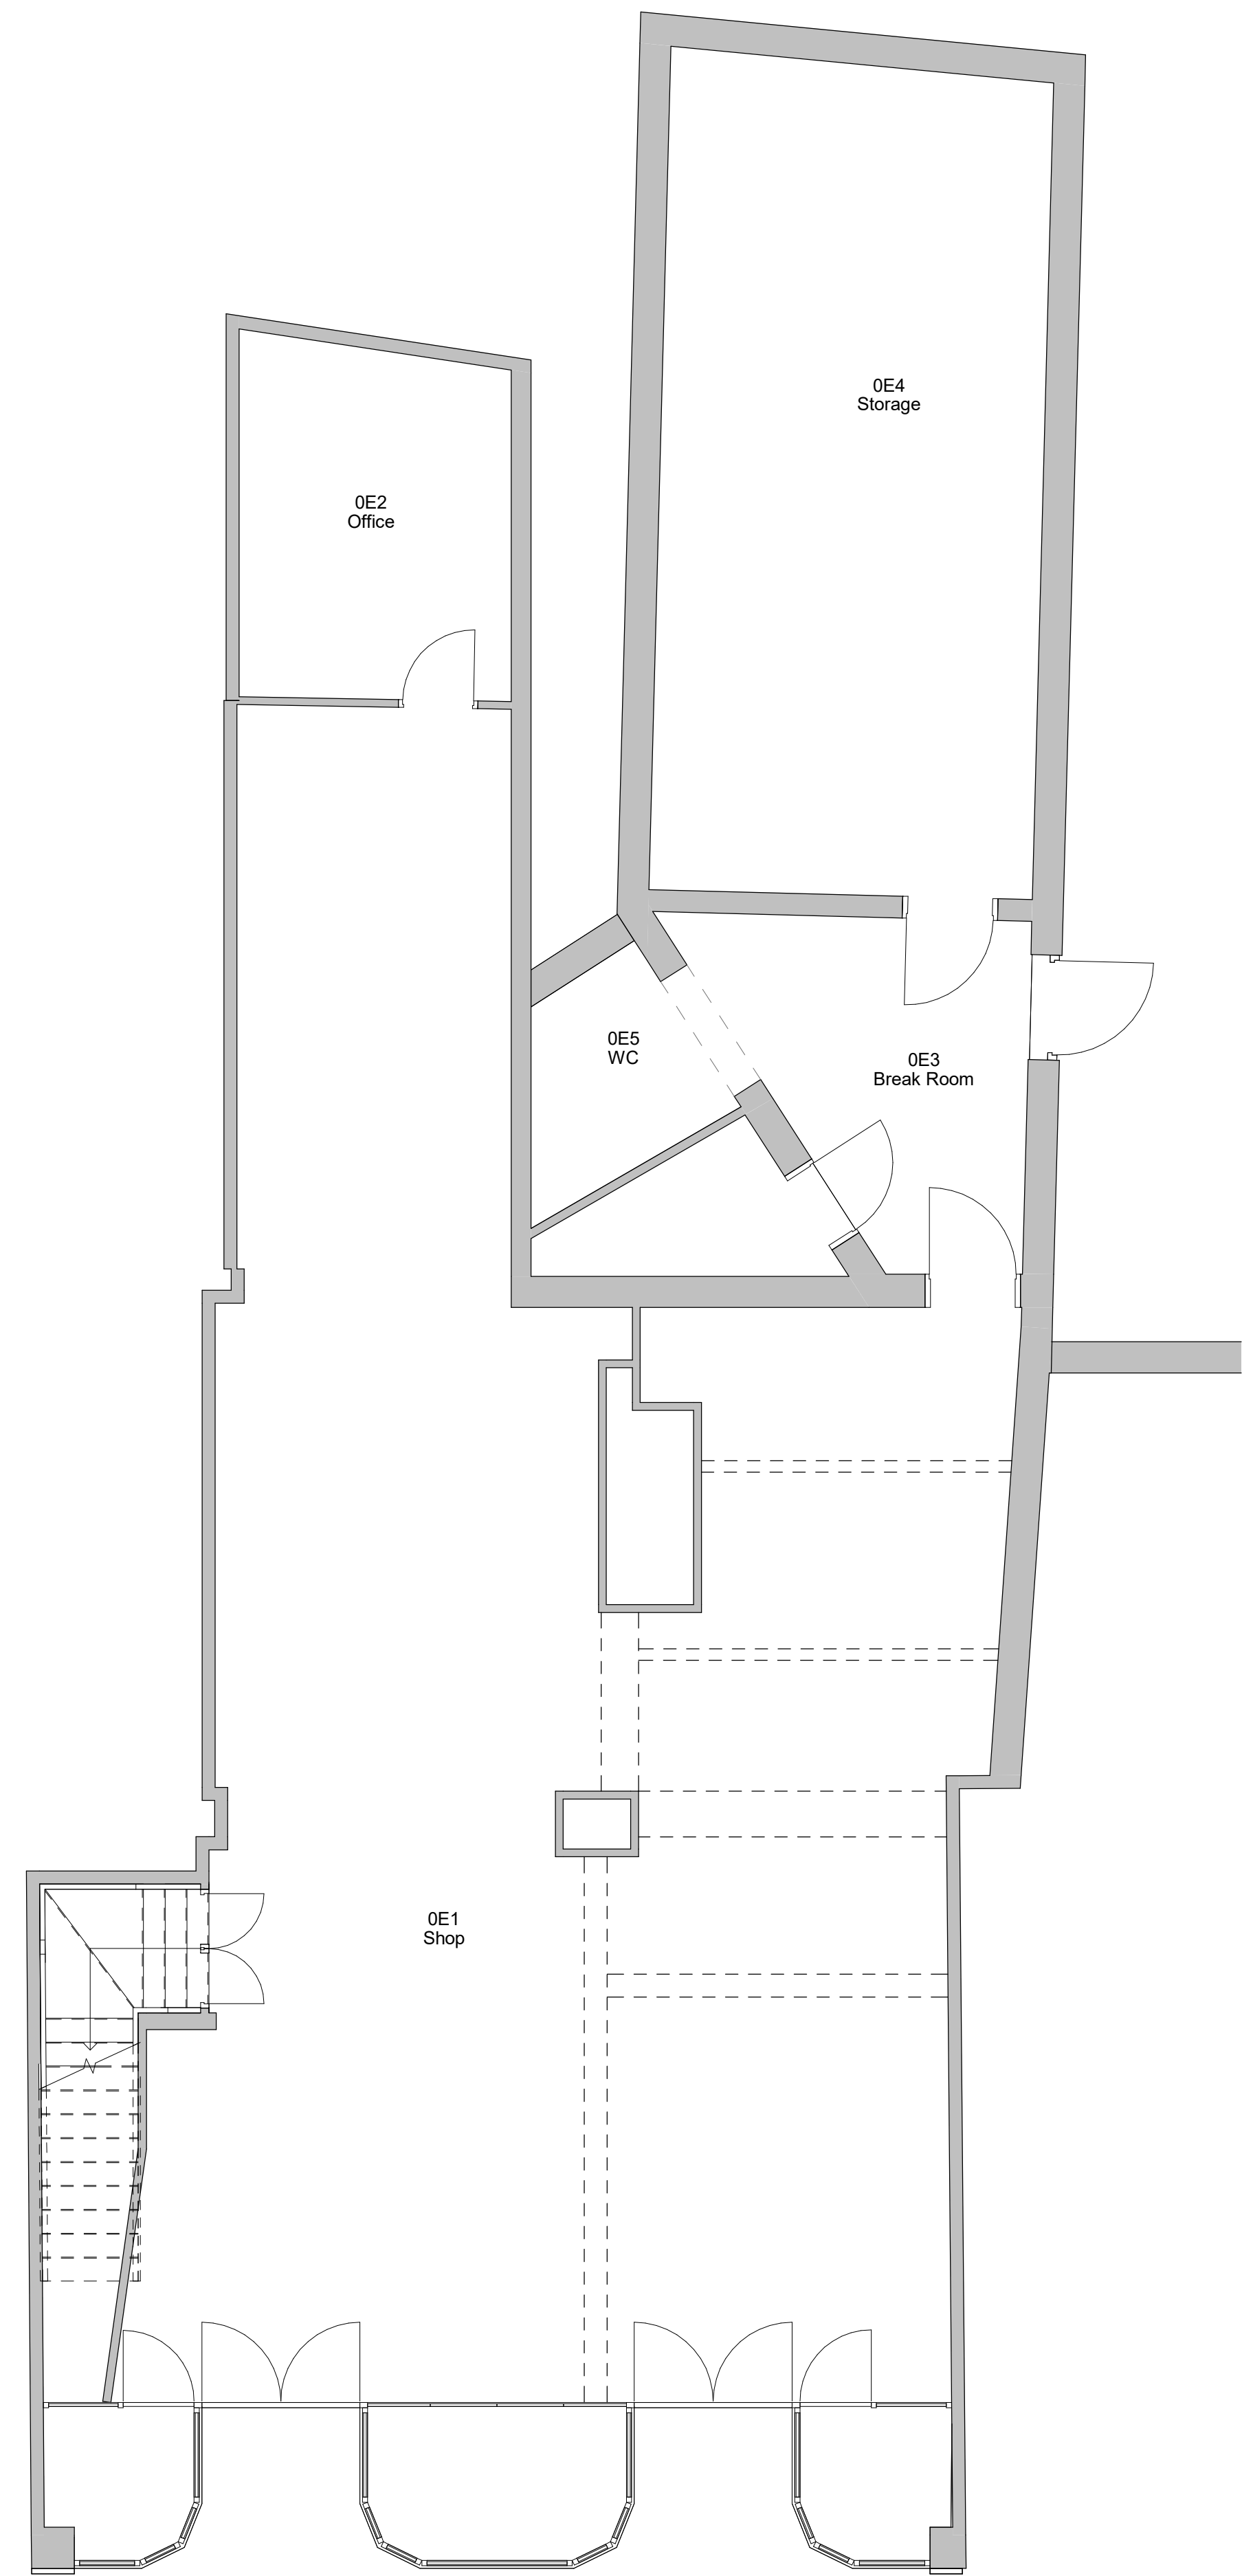

1 Level 0 - Existing
1 : 50

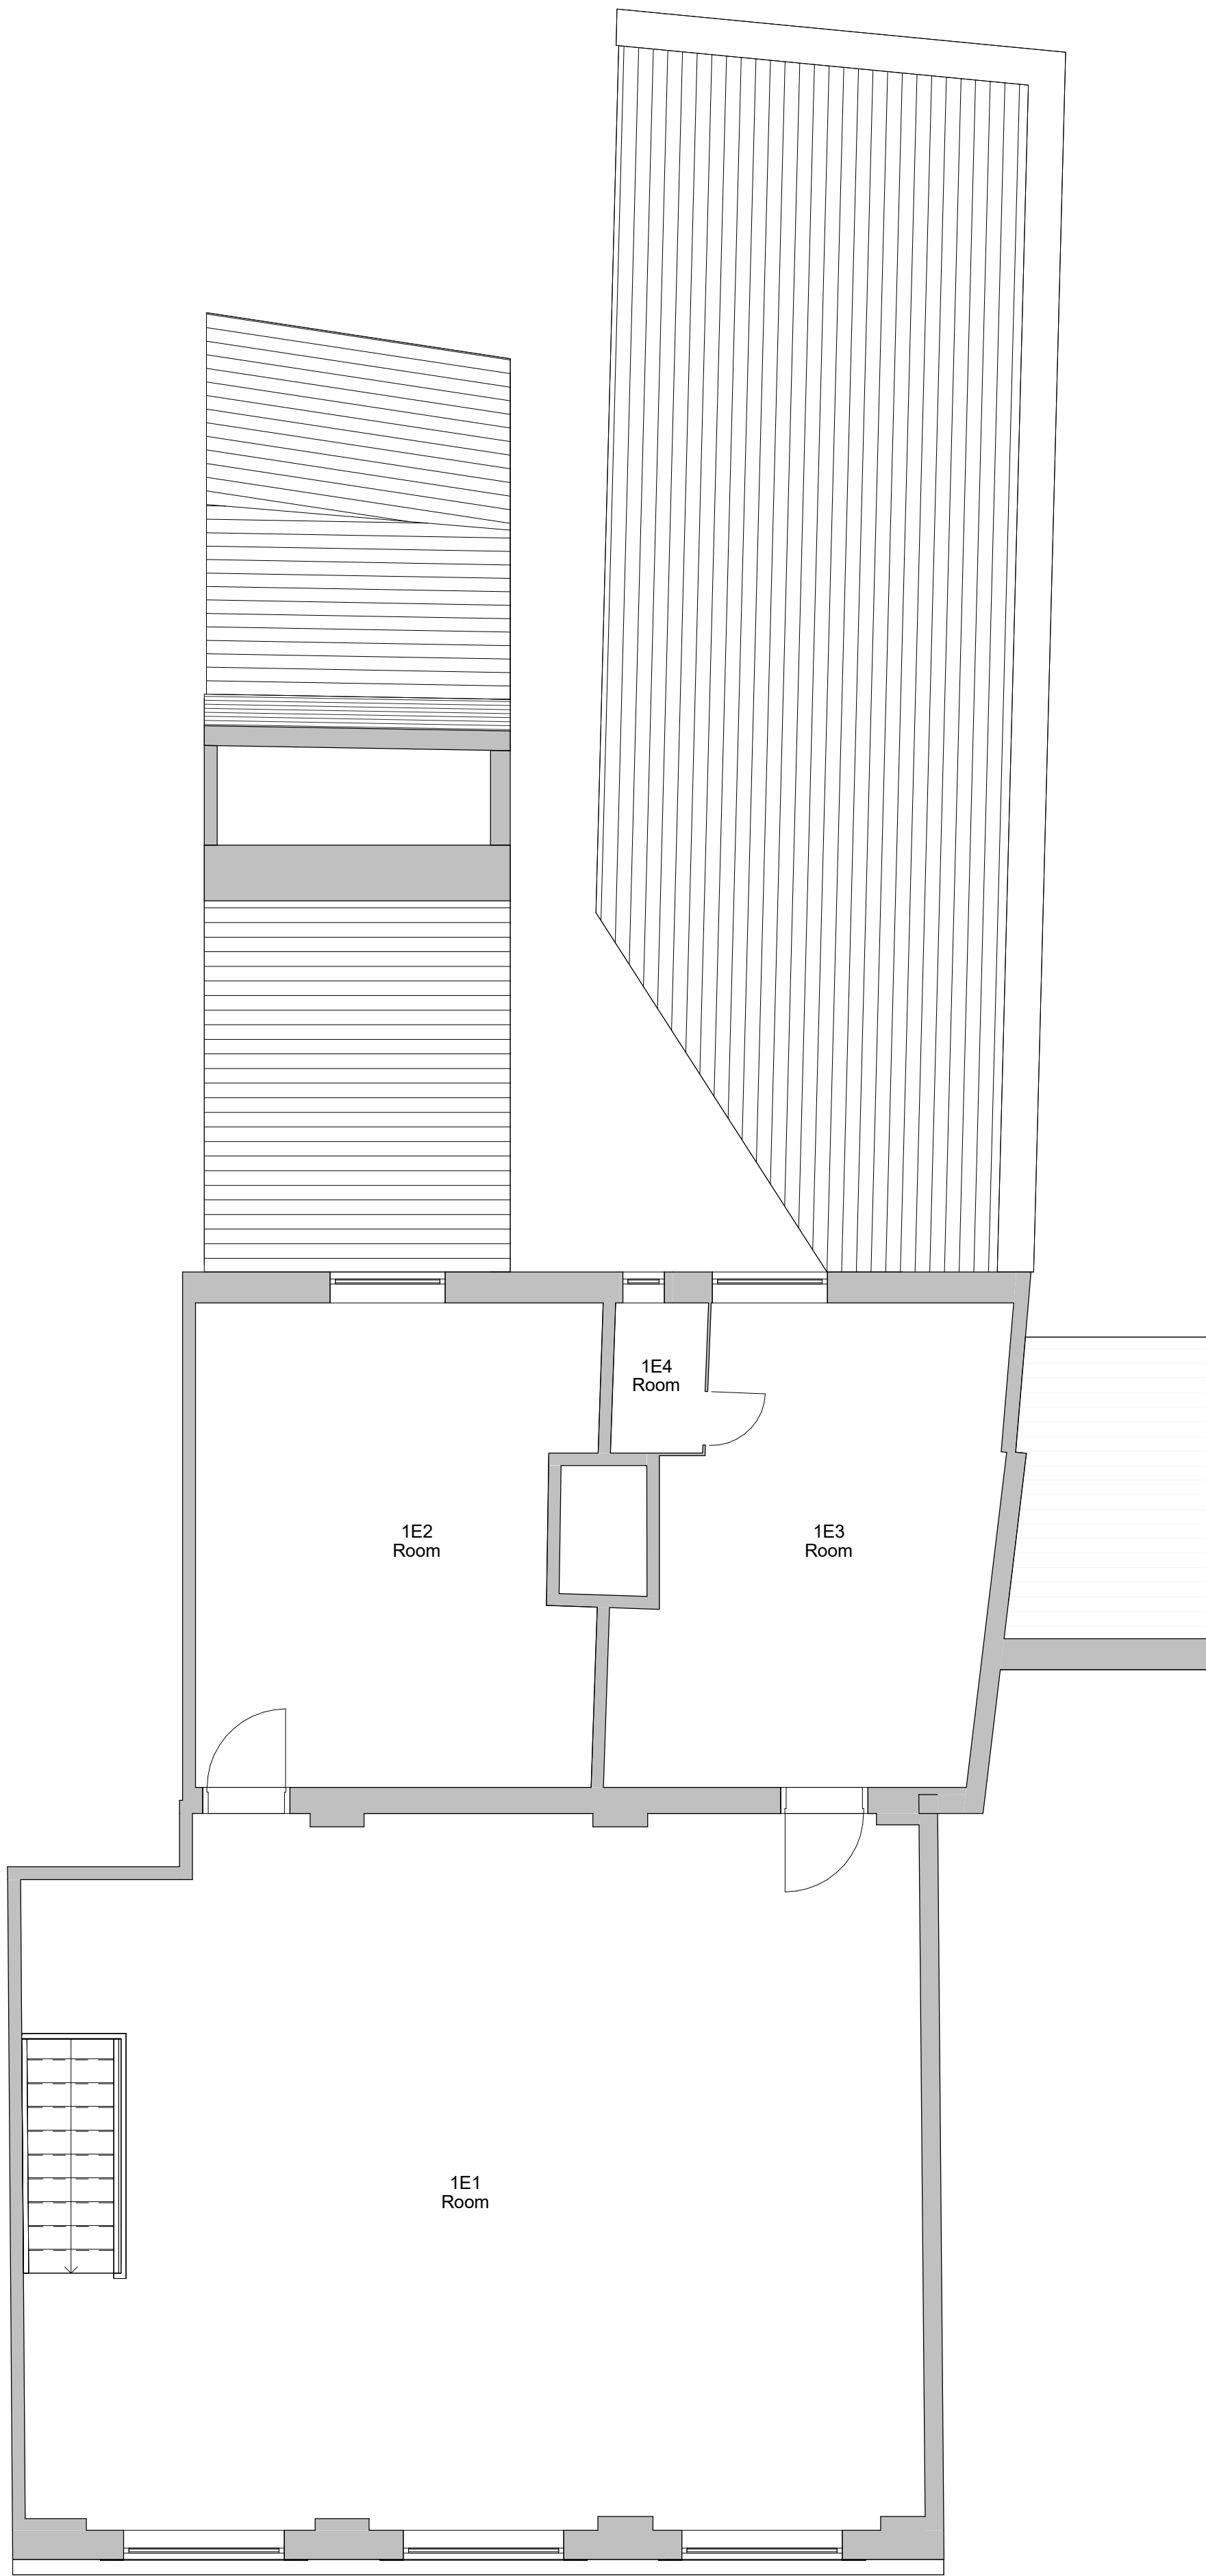


2 Level 1 - Existing
1 : 50




3 Front - Existing
1 : 100



4 Rear - Existing
1 : 100

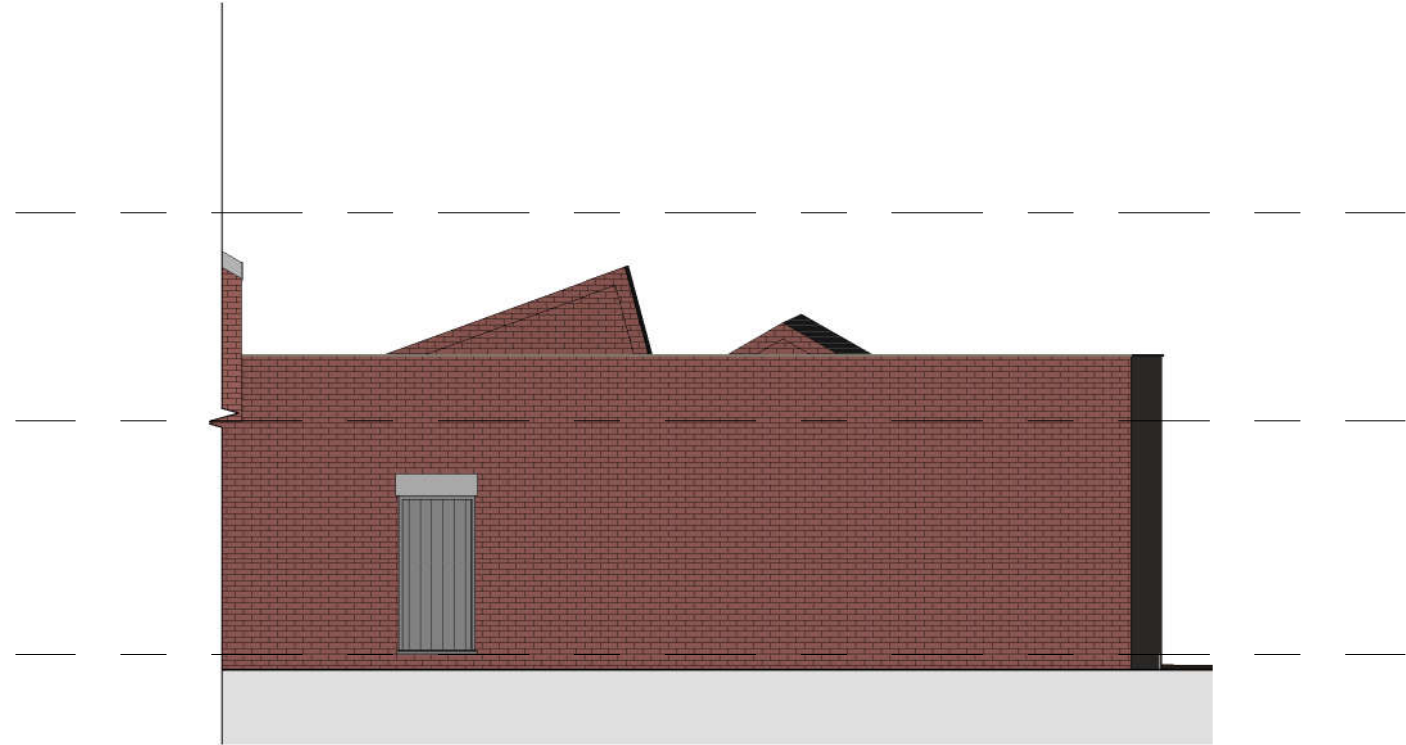

5 Right Side - Existing
1 : 100

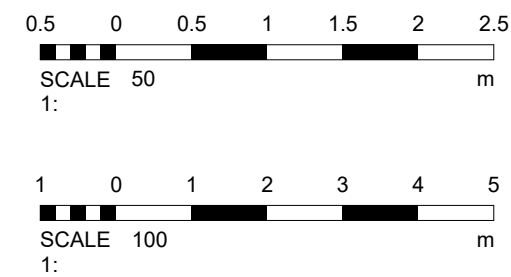

No. Description Date		
PROJECT 12 Bolton Street		
TITLE Existing Plans and Elevations		
CLIENT BSD Estates		
STATUS DESIGN		
DRAWN BY TP	DATE 23/05/2023	SCALE (@ A1) As indicated
PROJECT NUMBER GSS23047	DRAWING NUMBER 002	REV
GOLD SKETCH S T U D I O S www.goldsketch.co.uk info@goldsketch.co.uk 0161 792 9595		
NOTES © COPYRIGHT ALL RIGHTS RESERVED. THIS DRAWING MUST NOT BE REPRODUCED WITHOUT PRIOR WRITTEN COMMENT. DRAWING TO BE USED FOR THE STATUS INDICATED ONLY. NO CONFORMANCE ON SITE. ANY DISCREPANCIES TO BE REPORTED TO THE ALL DIMENSIONS ARE TO THE CENTERLINE OF THE WORK. ALL WORK AND MATERIALS TO BE IN ACCORDANCE WITH CURRENT STATUTORY LEGISLATION, RELEVANT CODES OF PRACTICE AND BRITISH STANDARDS. ALL DIMENSIONS ON THIS DRAWING ARE IN MILLIMETERS UNLESS OTHERWISE STATED.		