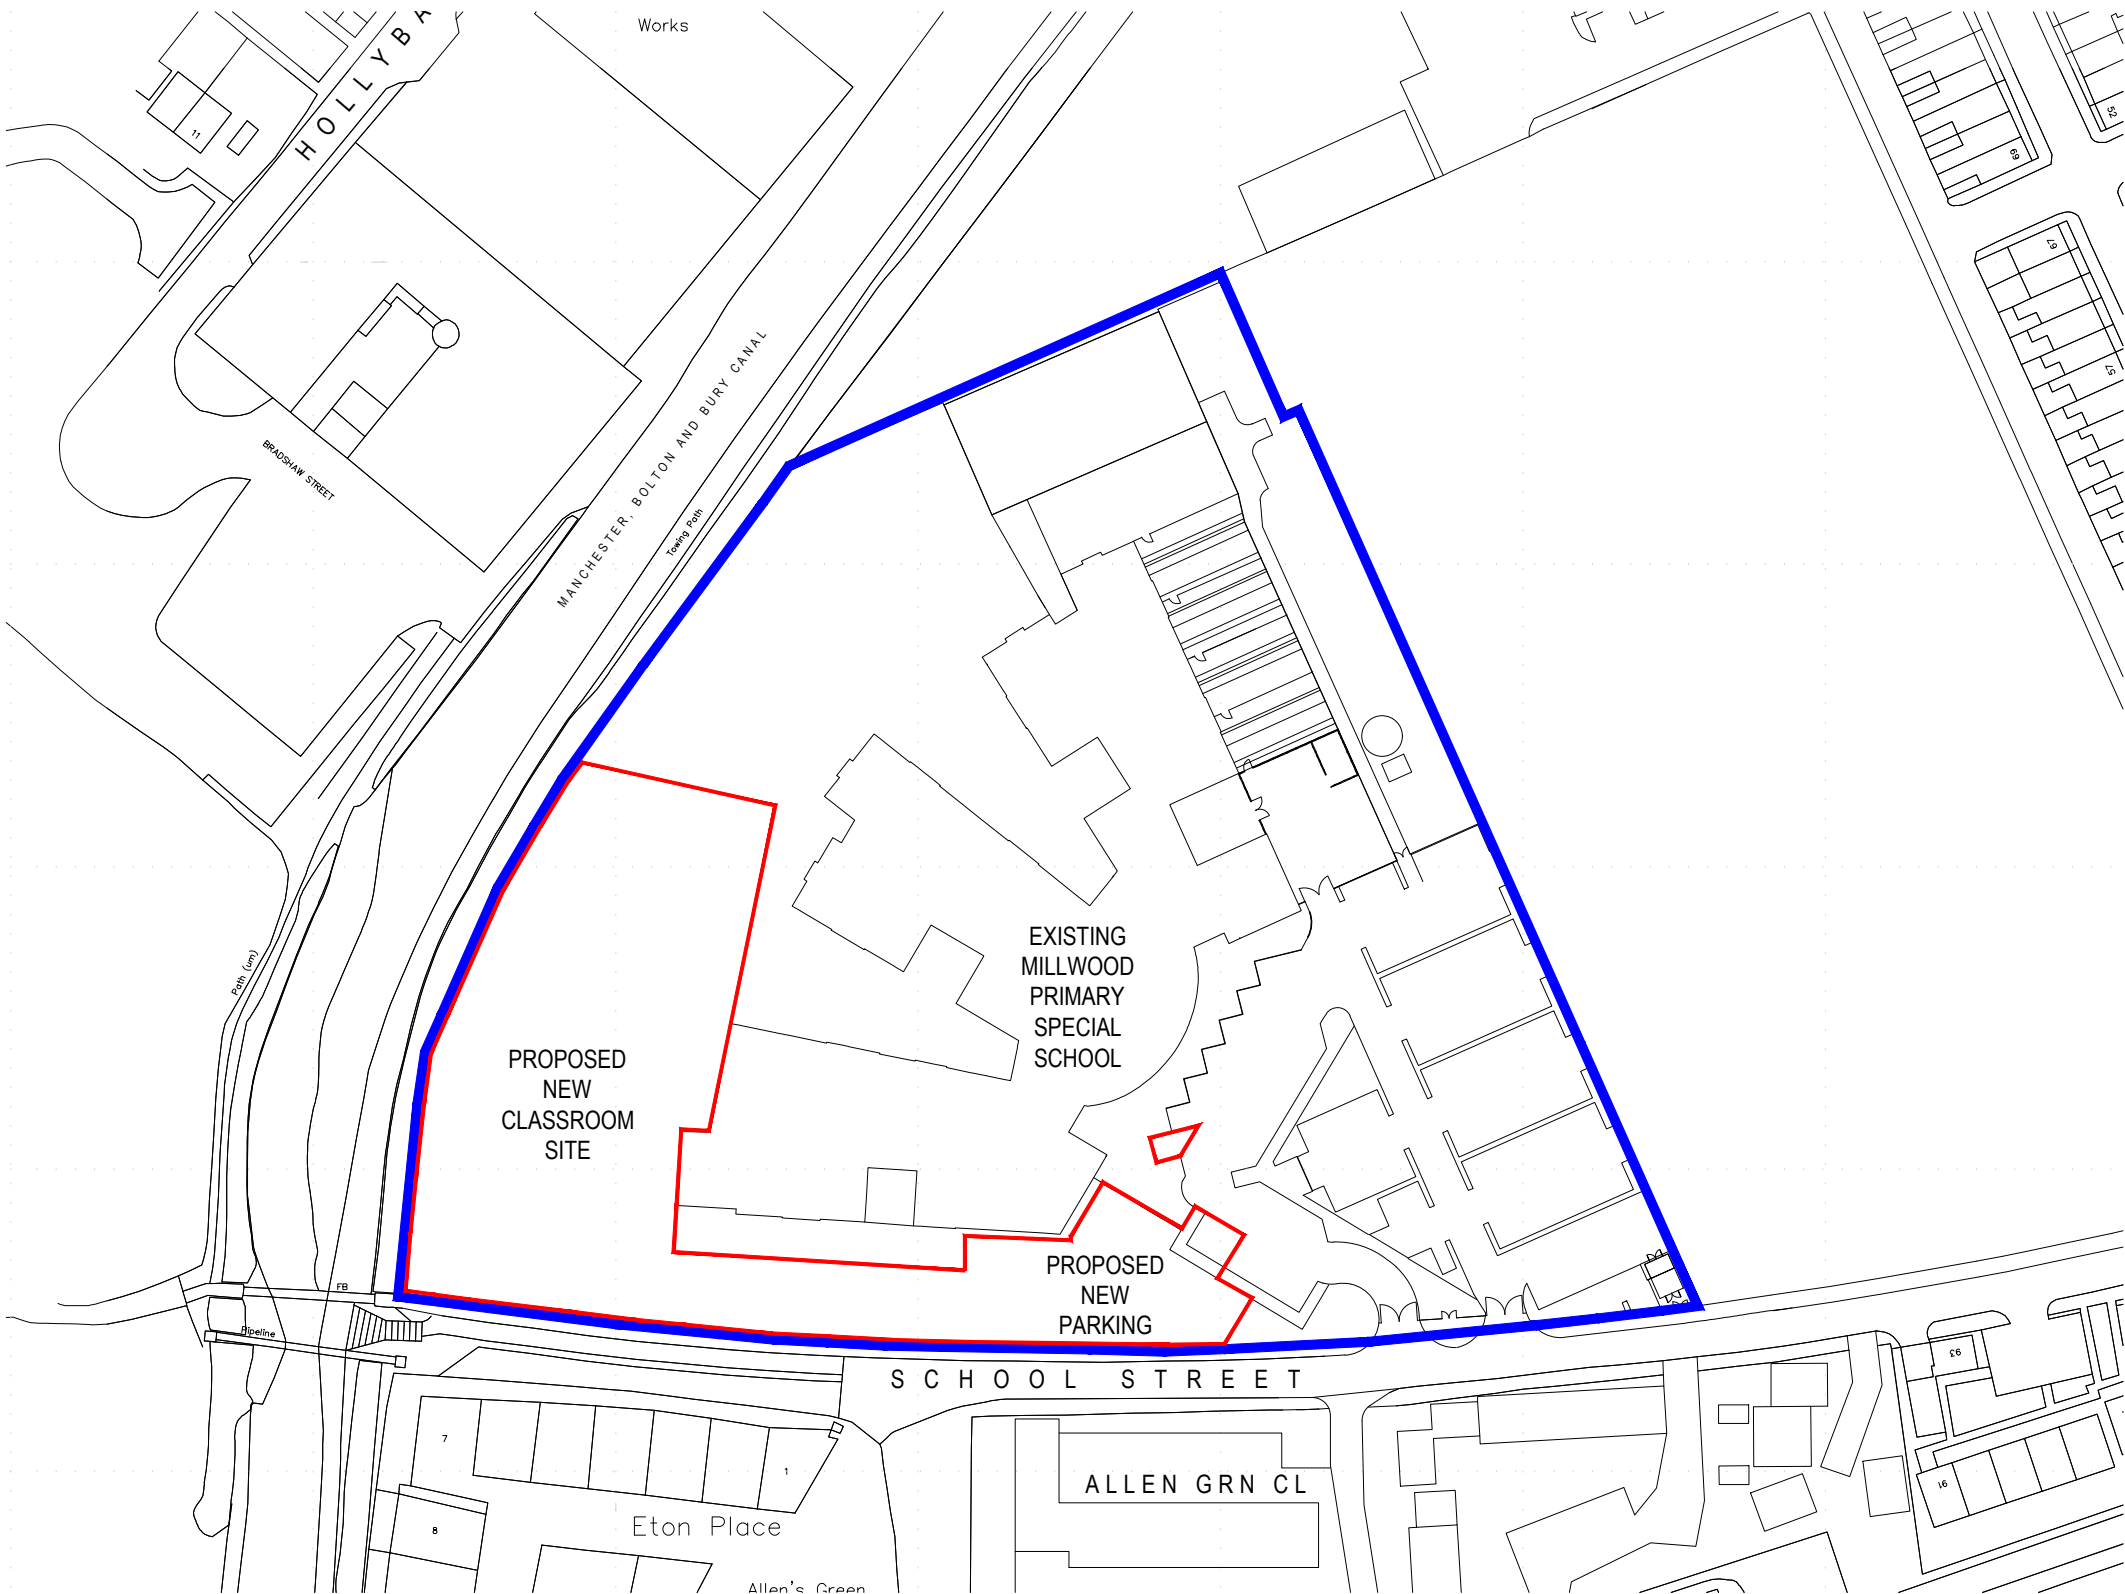


status

PLANNING

This drawing is copyright Bradshaw Gass & Hope LLP and is not to be copied, reproduced or re-distributed either in whole or in part without the prior written permission of the originator.

The originator shall have no responsibility for any liability, loss, cost, damage or expense arising from or relating to any use of this document other than for its intended purpose on this project.

This drawing shall be read in conjunction with all other relevant drawings, specifications and associated documentation. Any discrepancies, errors or omissions are to be reported to the originator before proceeding with work.

All dimensions are to be checked on site by the contractor prior to proceeding with any work.

Hazard Identification

ref	hazard	date	
P1	STAGE 4 TENDER	AR	JAN 25
ref	revision	by	date

B
&
G
&
H

Architects
Consulting Engineers
Quantity Surveyors

2nd Floor, Regent House
Folds Road, Bolton
BL1 2RZ
t: 01204 525321
email@bghbolton.co.uk
www.bghbolton.co.uk

client

BURY COUNCIL

project

MILLWOOD SCHOOL
NEW CLASSROOM BLOCK

drawing

SITE LOCATION PLAN

drawn by	AR	date	JAN 2025
checked by		date	
scale	1:1250	A3	
dwg no	MSE-BGH-02-XX-DR-A-2001	rev	P1