


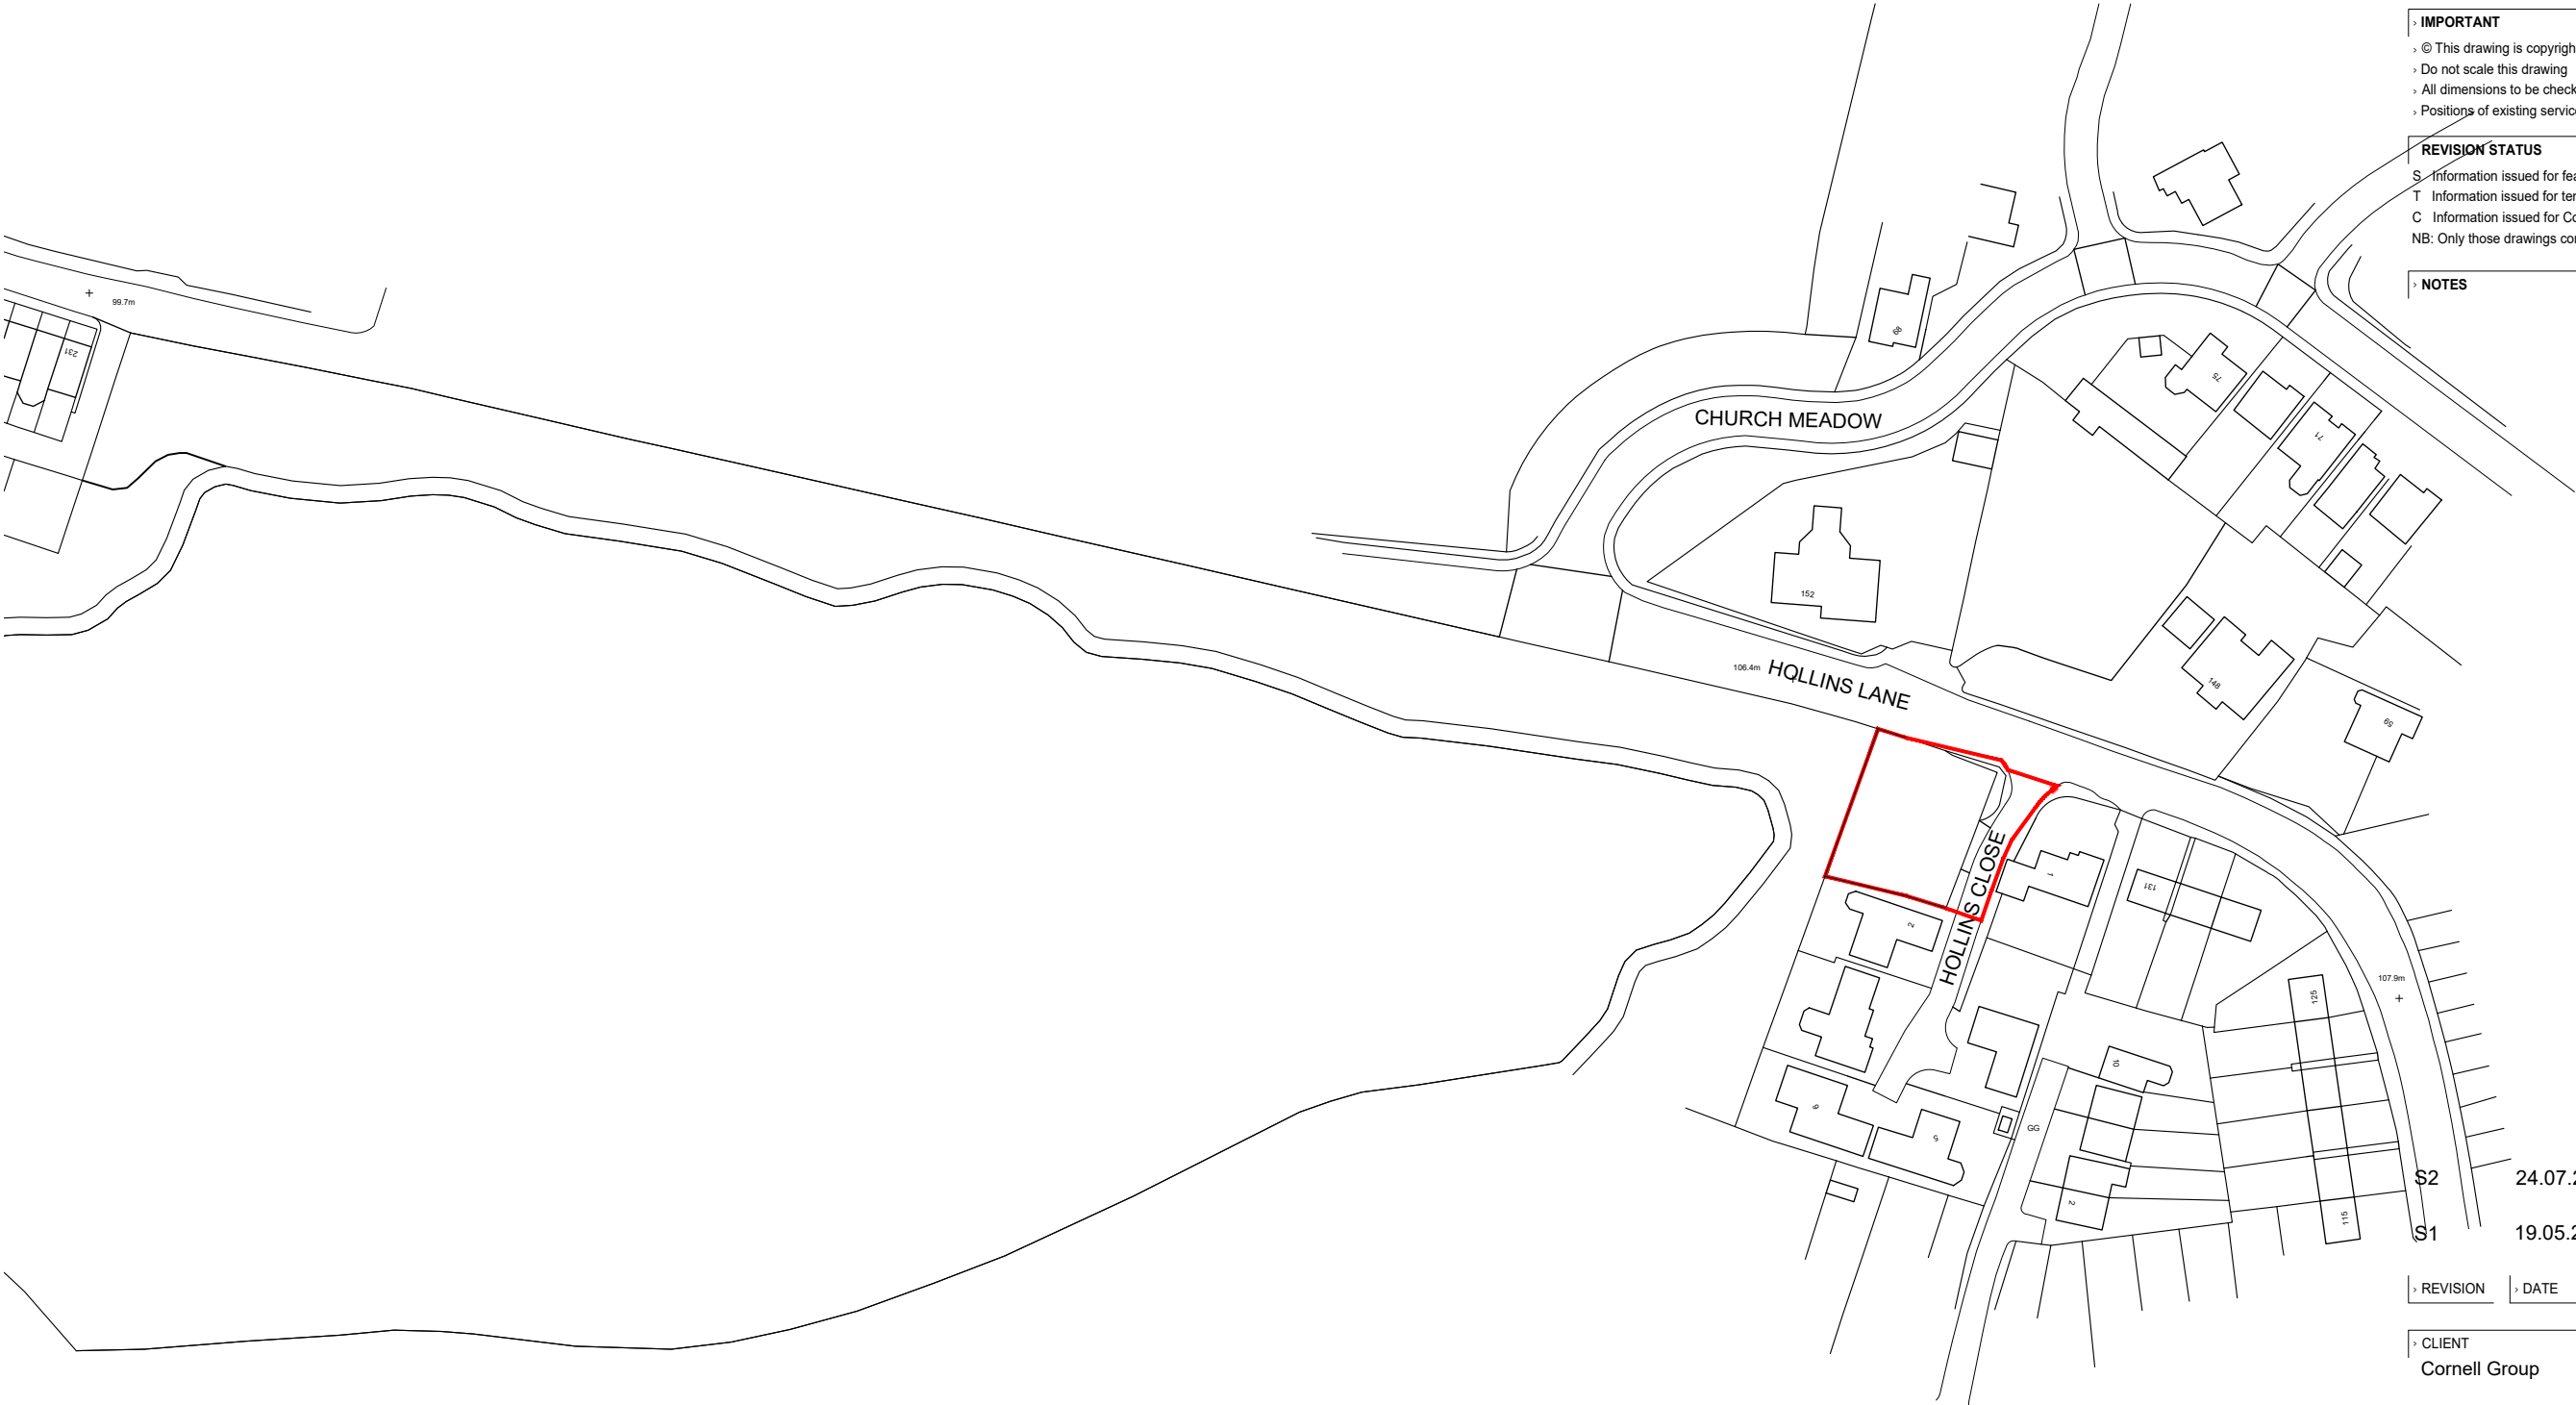

Ordnance Survey (c) Crown Copyright 2021. All rights reserved. Licence number 100022432

**IMPORTANT**

- © This drawing is copyright and remains the property of this practice
- Do not scale this drawing
- All dimensions to be checked on site
- Positions of existing services to be confirmed prior to proceeding

**REVISION STATUS**

S Information issued for feasibility or scheme design.  
T Information issued for tender purposes only.  
C Information issued for Construction.  
NB: Only those drawings containing a C revision to be used for construction.

**NOTES**

|          |          |                                               |
|----------|----------|-----------------------------------------------|
| S2       | 24.07.23 | Red edge amended to include access to highway |
| S1       | 19.05.23 | Red edge amended to include access to highway |
| REVISION | DATE     | DESCRIPTION                                   |

CLIENT  
Cornell Group

PROJECT  
Proposed Two Storey Dwelling  
Land on Corner of Hollins Lane & Hollins Close

DRAWING TITLE  
Location Plan

|          |         |       |         |
|----------|---------|-------|---------|
| SCALE    | DATE    | DRAWN | CHECKED |
| 1:500@A3 | Feb '21 | PRH   |         |

|            |          |
|------------|----------|
| DRG NO.    | REVISION |
| EAD_121_01 | S2       |

**Evolve Architectural Design Ltd**  
2 St Matthews School House  
Stanhill Lane  
Oswaldtwistle  
Accrington  
Lancashire BB5 4PZ  
T 01254 469702  
M 07957 592102  
E paul@evolvead.co.uk  
www.evolvead.co.uk

