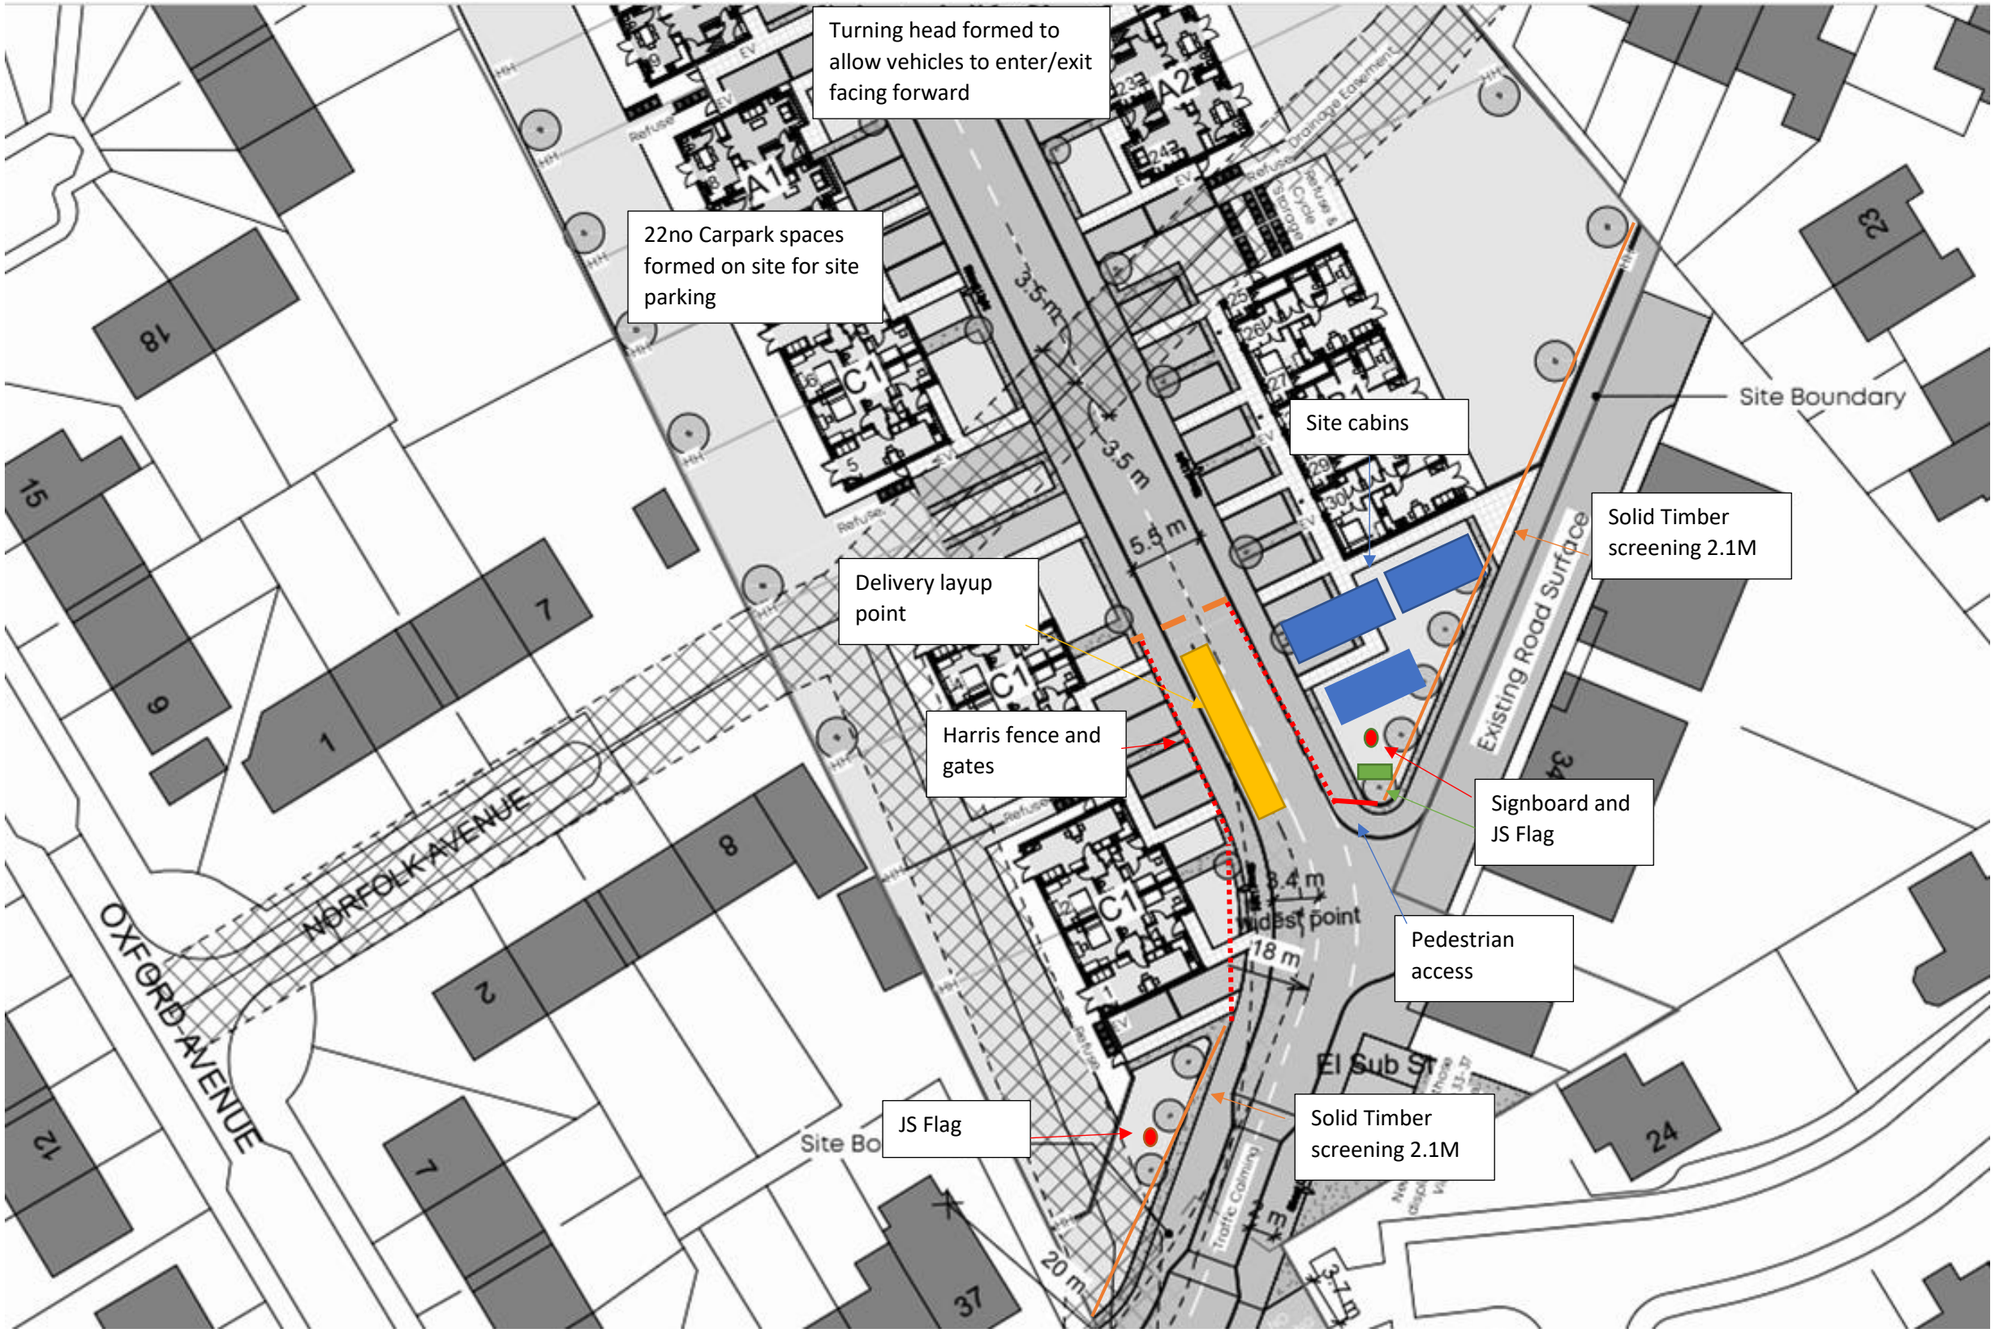

Turning head formed to allow vehicles to enter/exit facing forward
22no Carpark spaces formed on site for site parking
Site cabins
Site Boundary
Solid Timber screening 2.1M
Delivery layup point
Harris fence and gates
Signboard and JS Flag
Pedestrian access
JS Flag
Solid Timber screening 2.1M
Existing Road Surface
NORFOLK AVENUE
OXFORD AVENUE
3.5 m
5.5 m
8.4 m
Widest point
18 m
20 m
El Sub St
Traffic Calming
A1
A2
C1
Refuse
Cycle Storage
Drainage Easement