


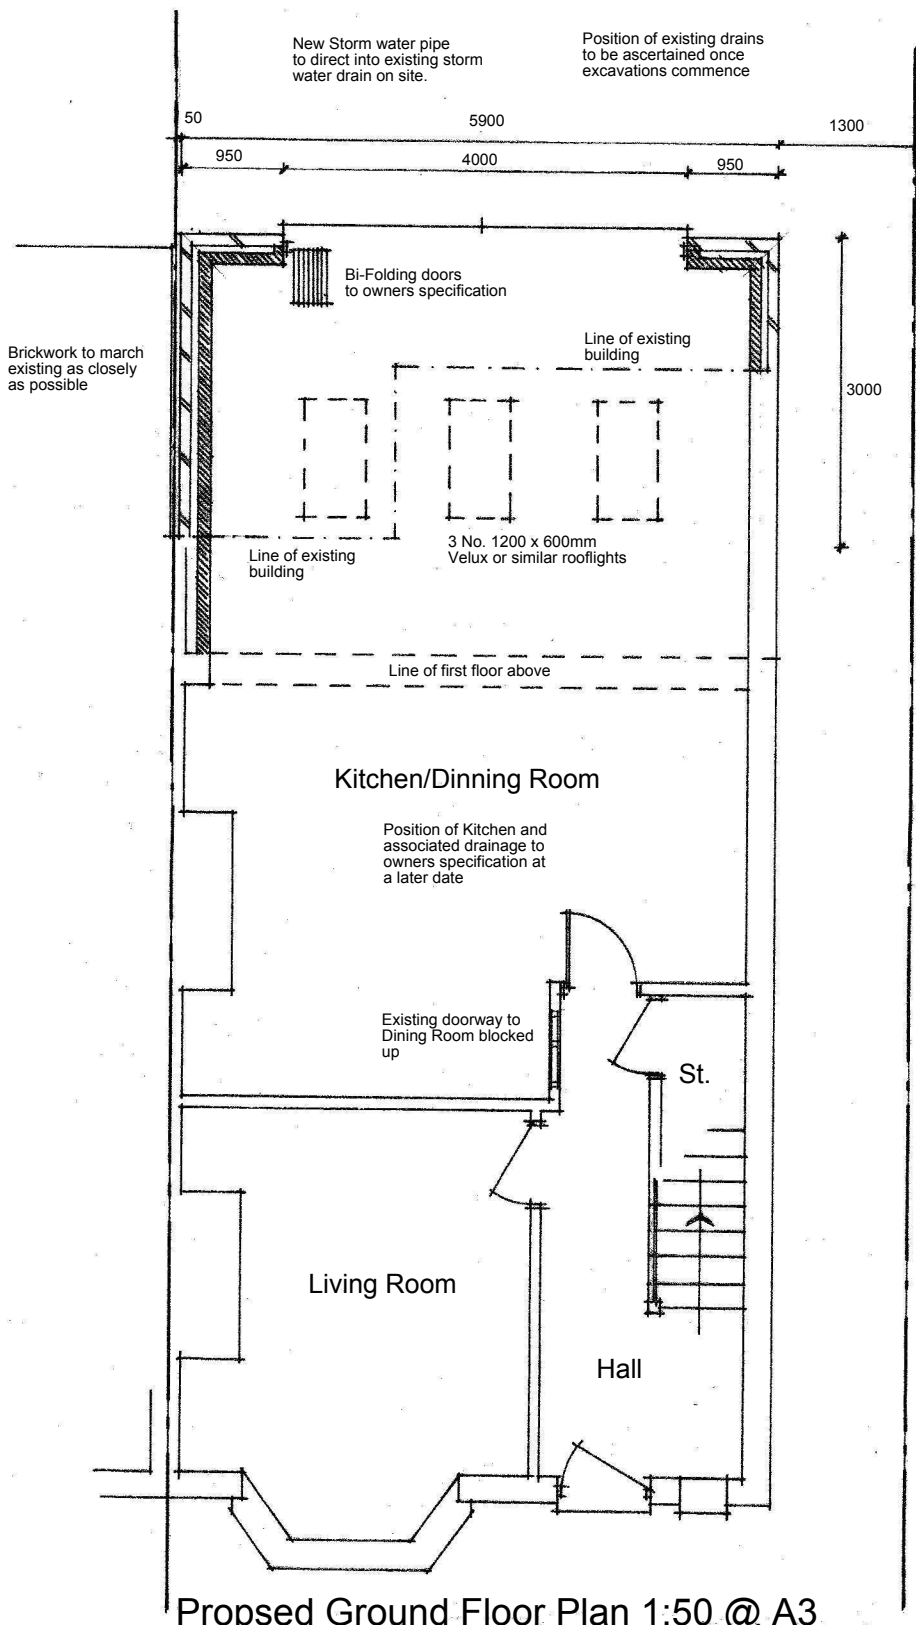

Proposed Ground Floor Plan 1:50 @ A3