


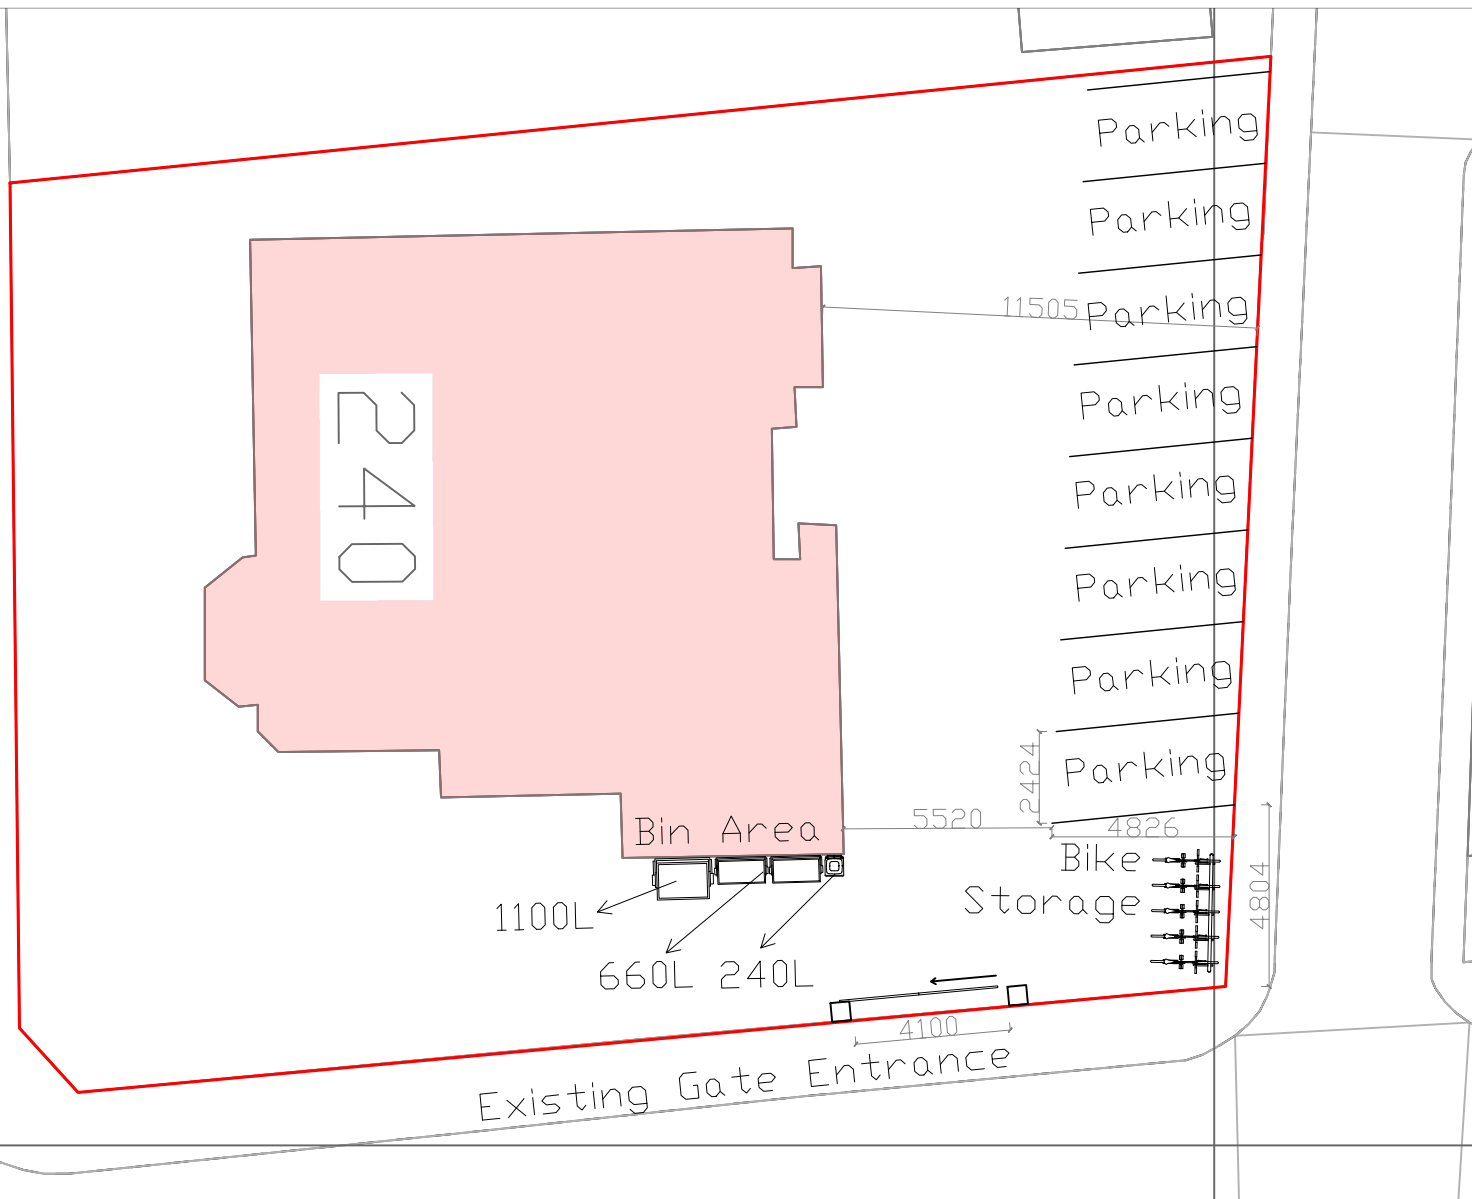

Proposed Site Plan Detail
Revision 2

General Notes

--	--	--

No.	Revision/Issue	Date

Firm Name and Address



Mason and Marlowe
Mason and Marlowe Ltd
Project Managers and Quantity Surveyors
5 Piccadilly Place
Manchester, M1 3BR

Project Name and Address

240 Walmersley Road
Bury, BL9 6NH

Project	Sheet
Date 11/07/2023	A4
Scale 1/200	