
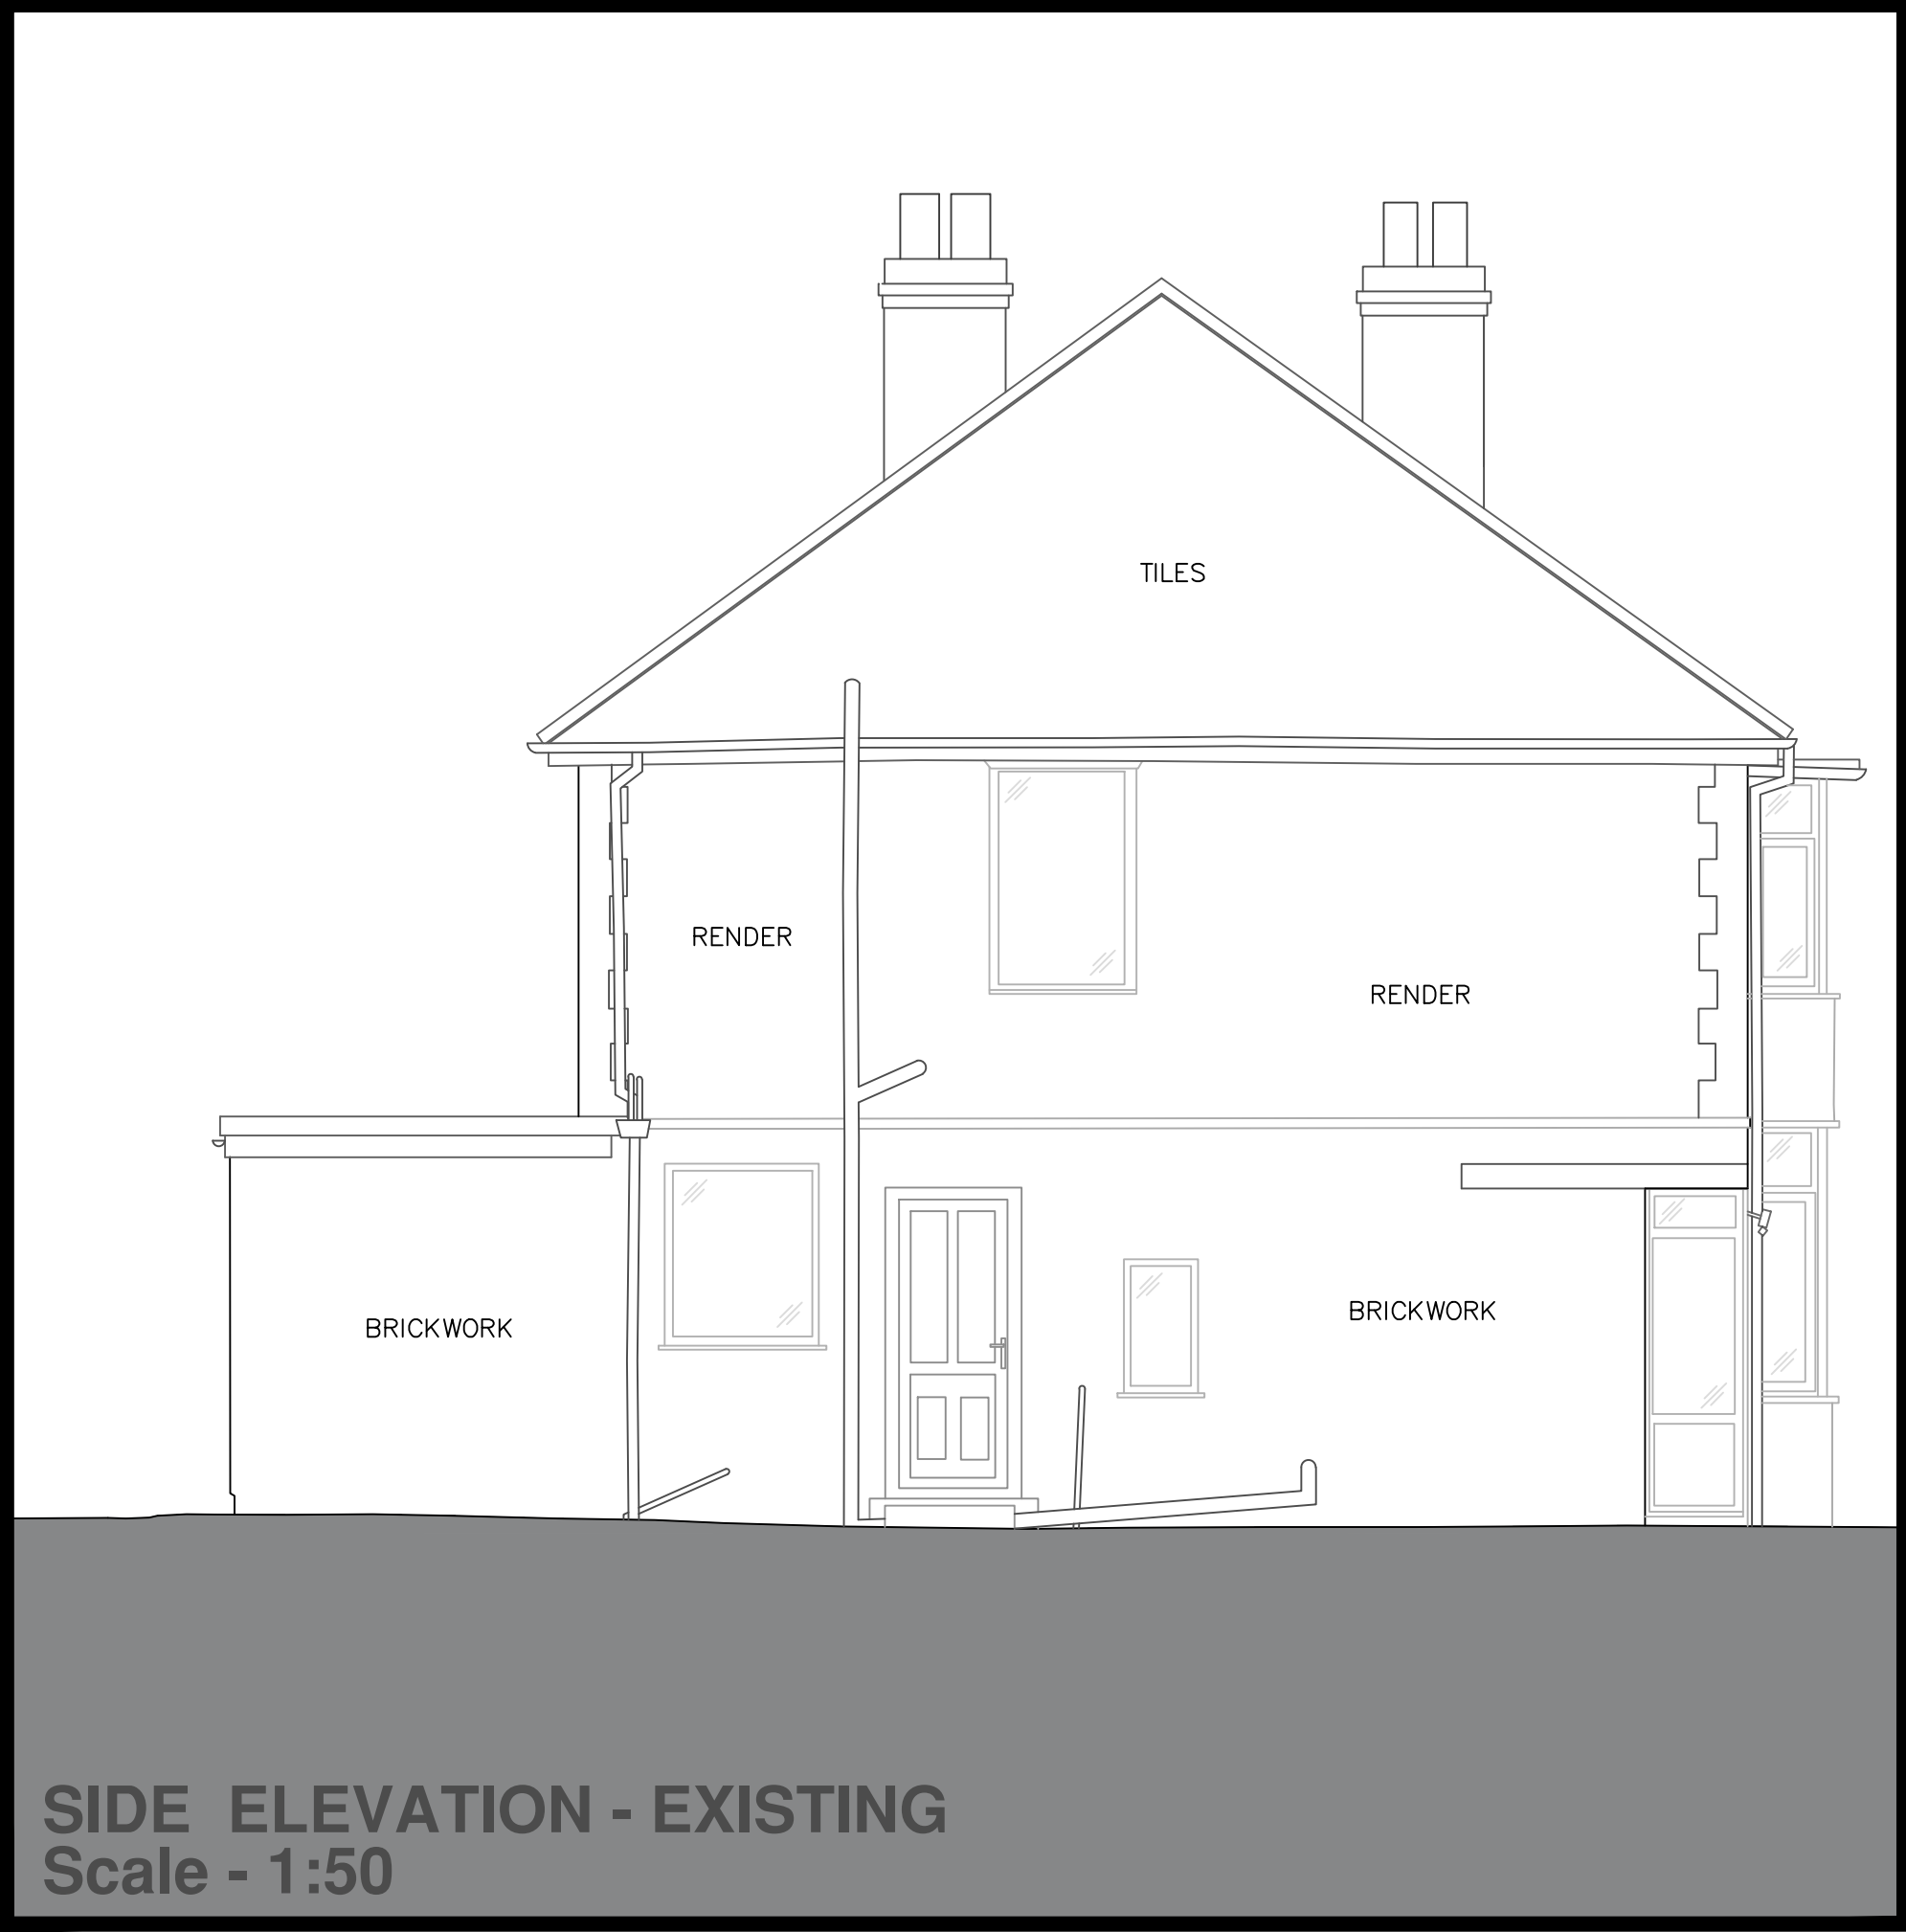
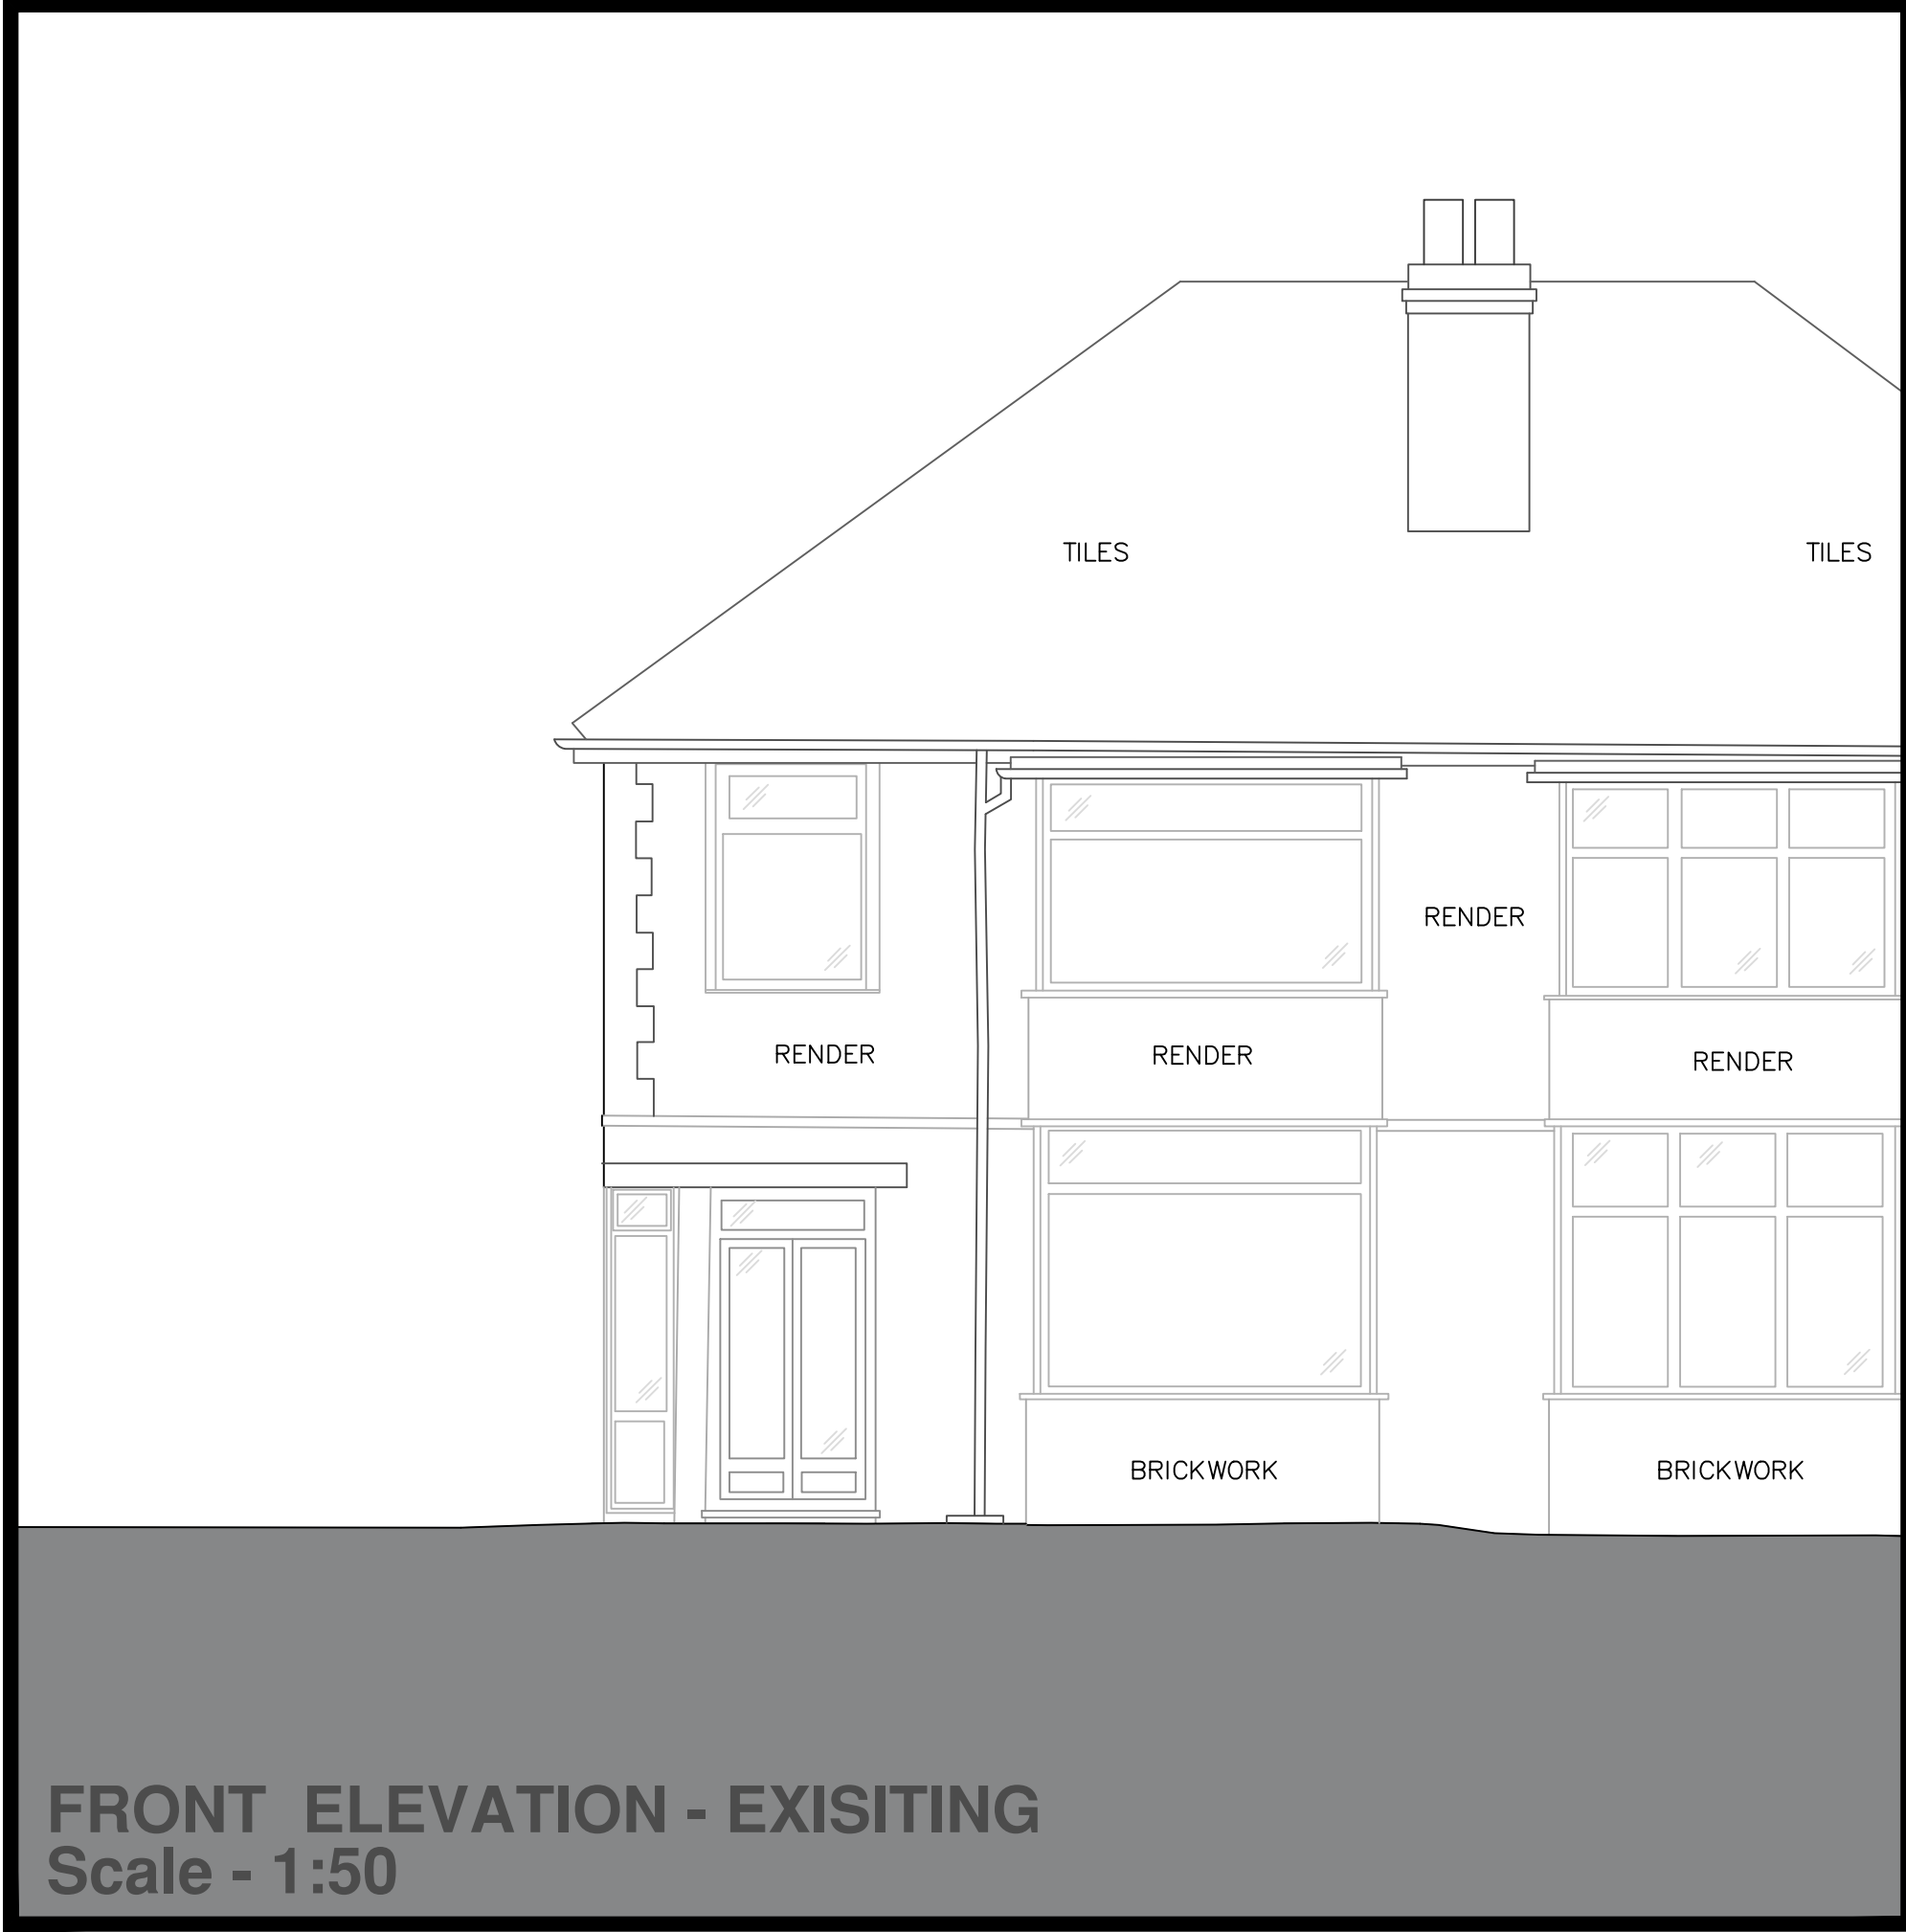


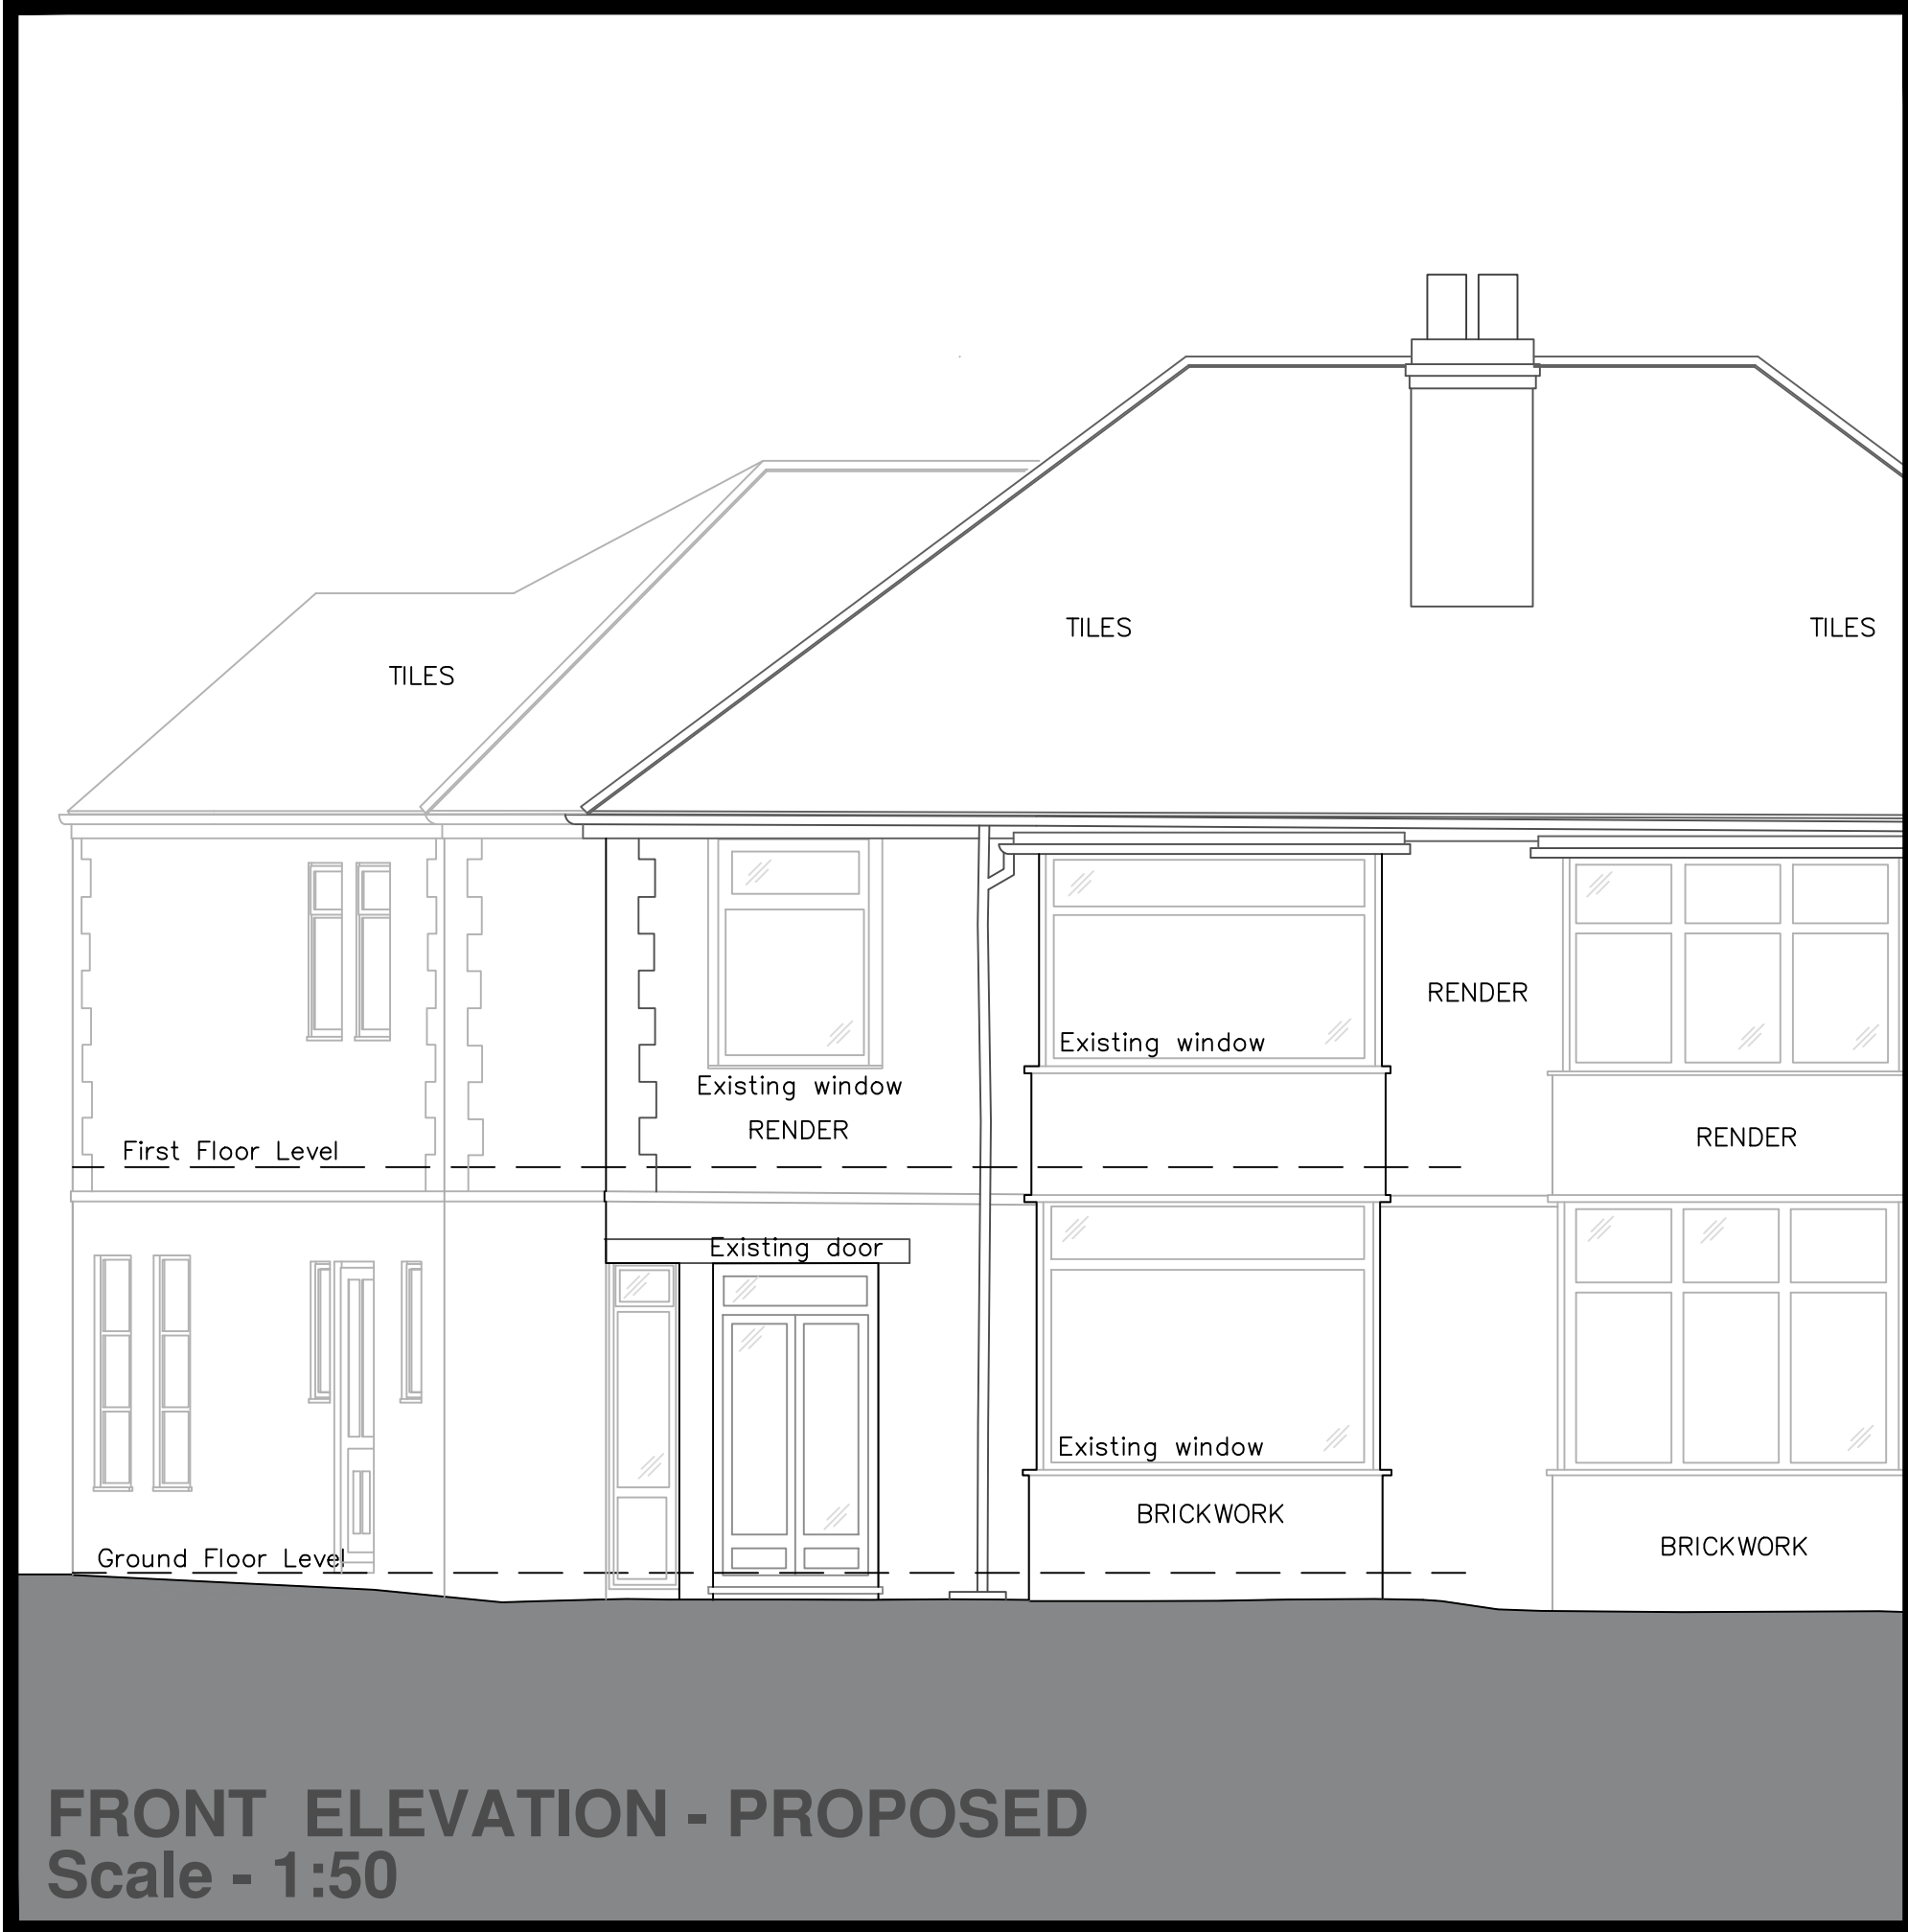

Drawing no; 063 / 01 / 003			revision; B	Project title; 16, THE AVENUE, BURY, GT MANCHESTER.		Drawing title; EXISTING AND PROPOSED ELEVATIONS.	revision; date; comment;			revision; date; comment;			revision; date; comment;		
date; 22.04.2022		scale; 1:50 @ A1	A				22/04/22	Planning Application							
							B	26/06/22	Proposed Elevations updated in line with amended plans						
							C	12/07/22	Obscured glazing annotated on Proposed Side Elevation.						