


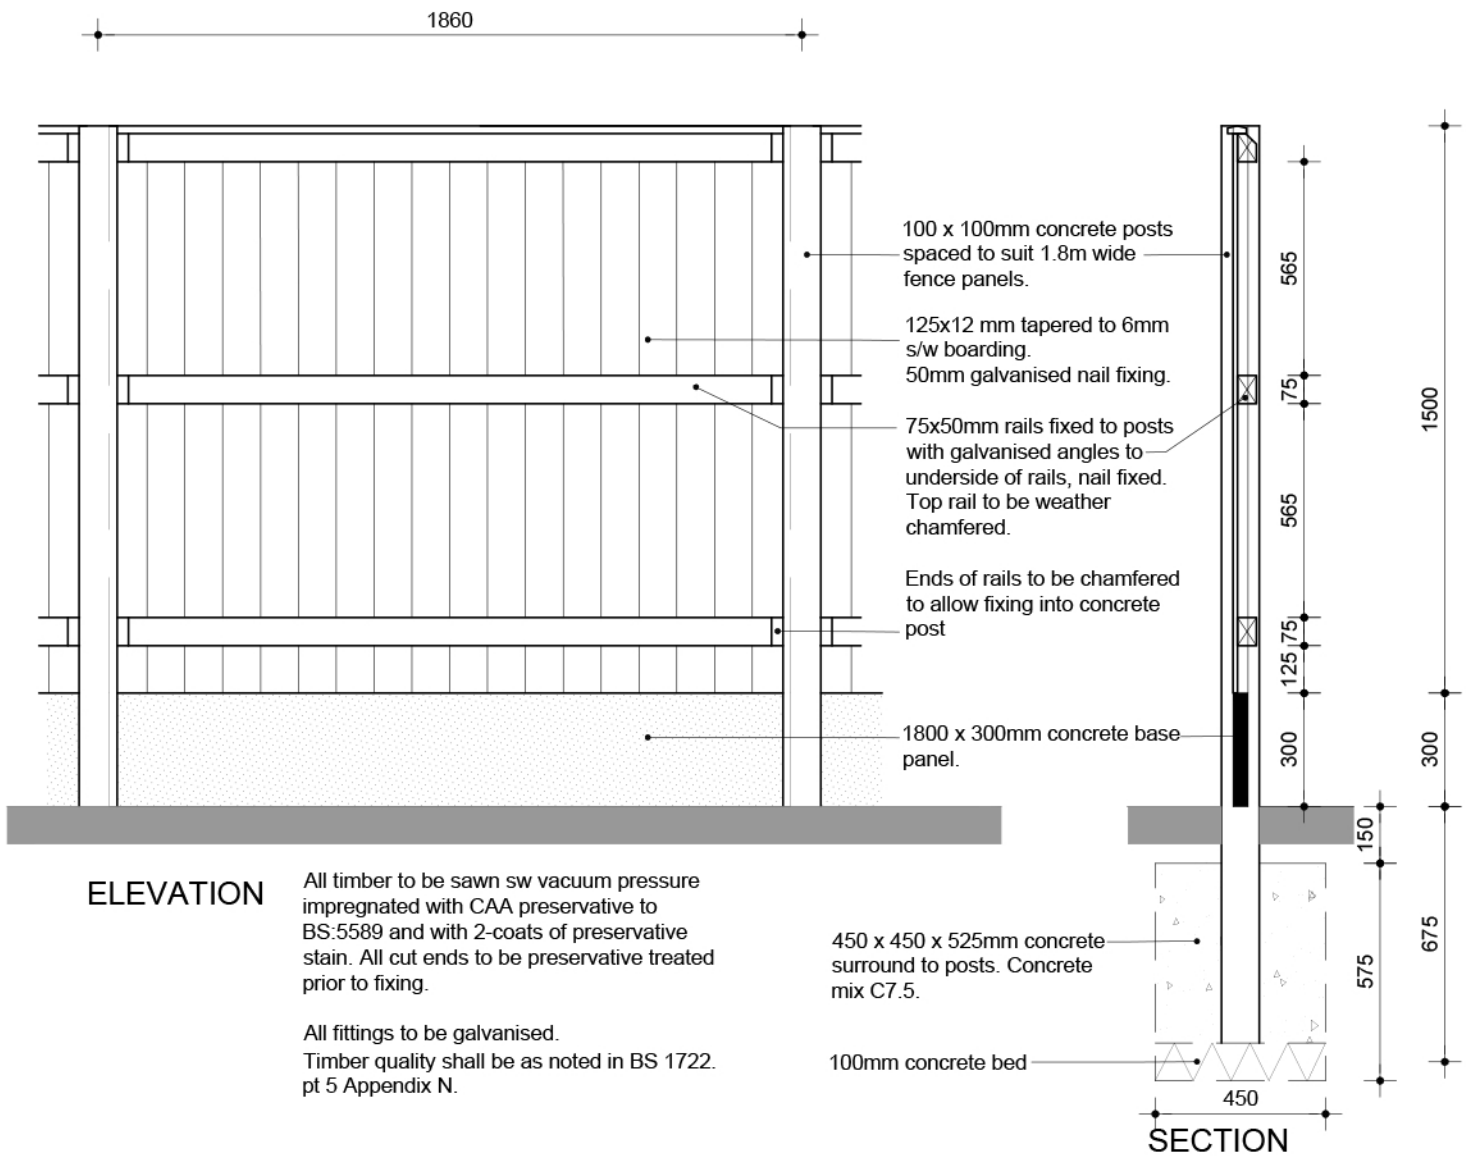

All timber to be sawn sw vacuum pressure impregnated with CAA preservative to BS:5589 and with 2-coats of preservative stain. All cut ends to be preservative treated prior to fixing.

All fittings to be galvanised.
Timber quality shall be as noted in BS 1722. pt 5 Appendix N.

1800mm CONCRETE POST & FEATHER EDGE PANEL FENCE WITH KICK BOARD

 mck associates limited architecture building surveying urban design burnaby villa ■ 48 walling street road ■ fulwood ■ preston ■ pr2 8bp tel: 01772 774510 fax: 01772 774511 email mck@mckassociates.co.uk	Drawing Title:		Rev.		Date	By	Description
	1800mm Concrete Post & Feather Edge Panel With Concrete Kick Board		Drawn:		Checked:	Scale:	Date:
	Project:		MCK			1:20@A4	MAY 2020
	STANDARD DETAILS		Job No:		SD	Drawing No:	Rev:
						FB01	