




general notes:
do not scale the drawing.
all dimensions to be checked on site prior to commencement of work and any discrepancy shall be immediately reported and resolved prior to work commencing.
this drawing is to be read in conjunction with all relevant drawings and specifications relating to the job whether or not indicated on the drawing.
copyright reserved to mck associates ltd. and this drawing may not be used or reproduced without prior written consent.

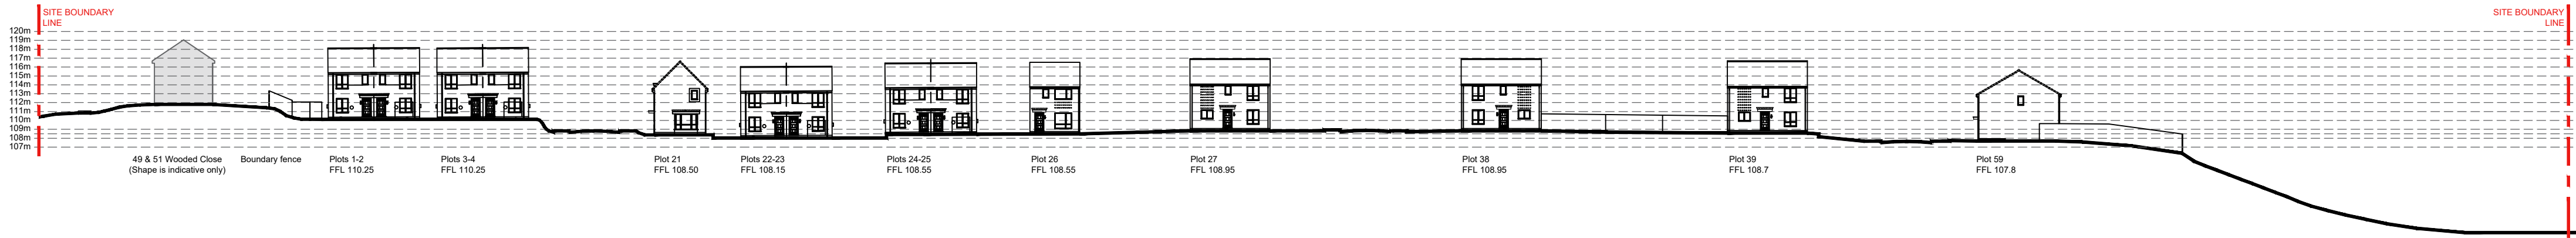


SECTION A-A

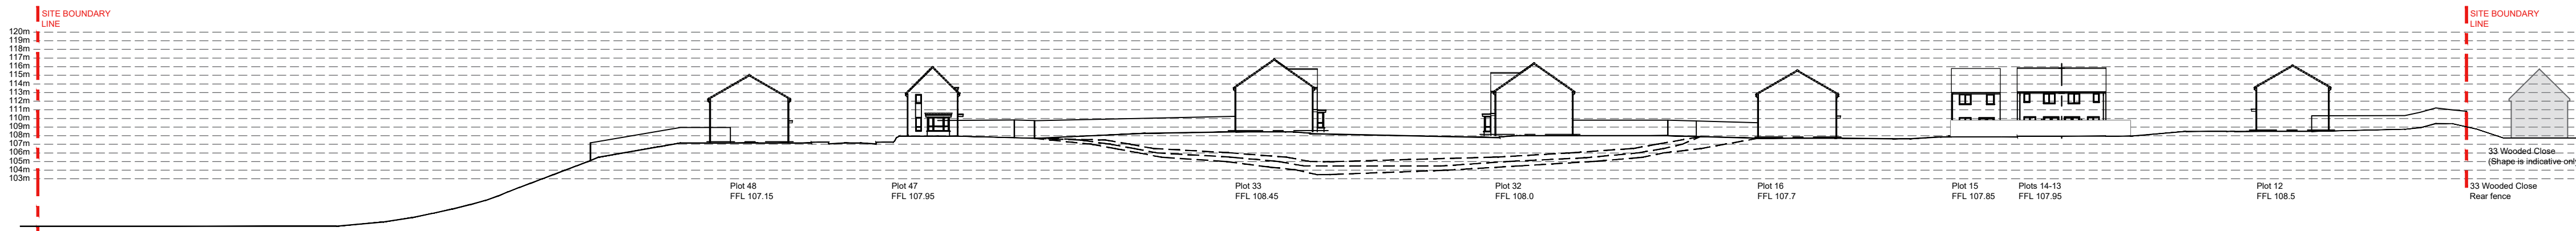

SECTION B-B

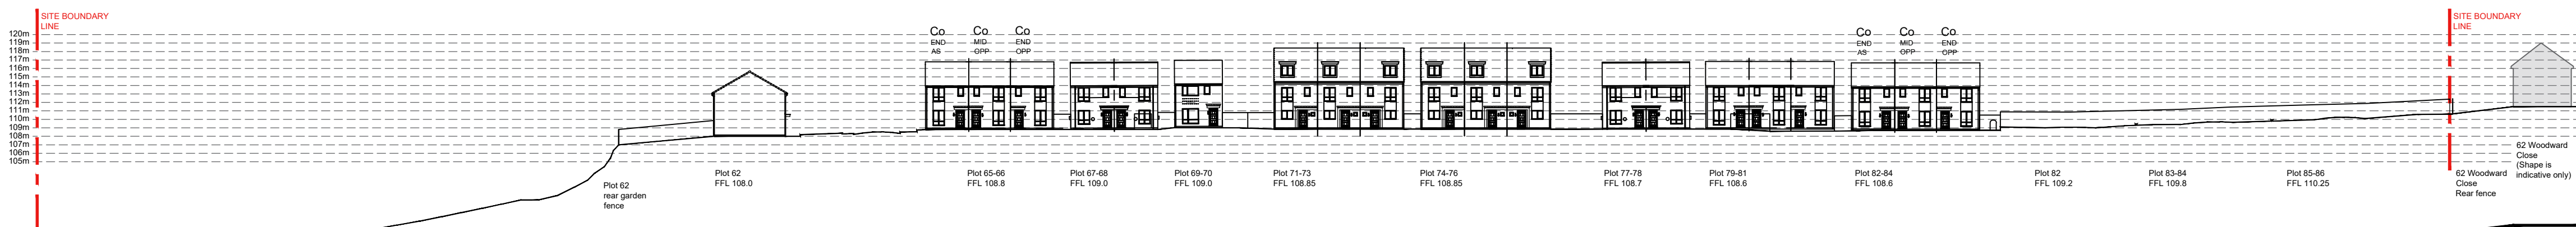


SECTION C-C

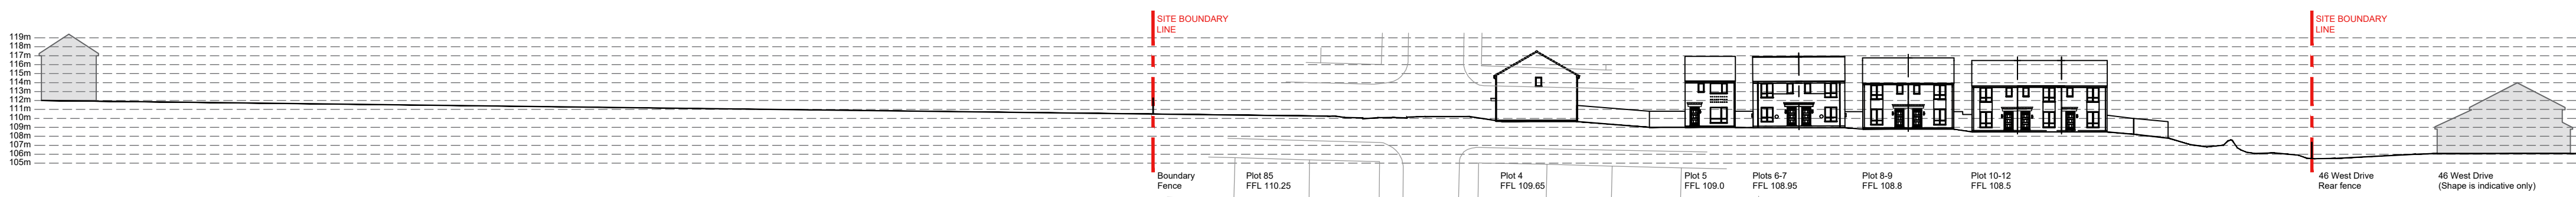


SECTION D-D



SECTION E-E

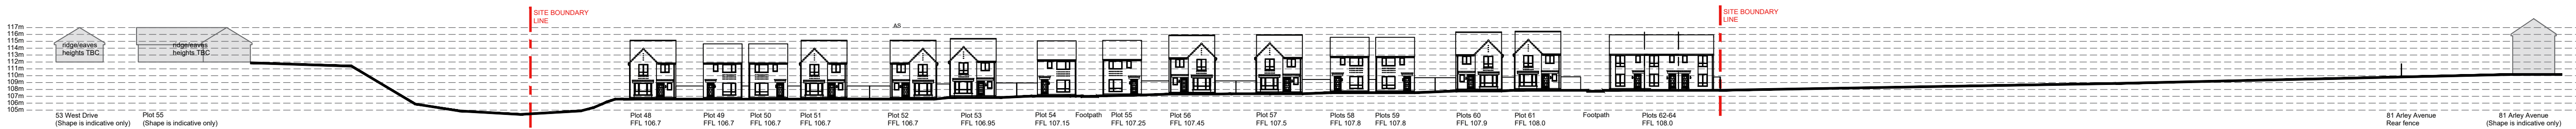

SECTION F-F

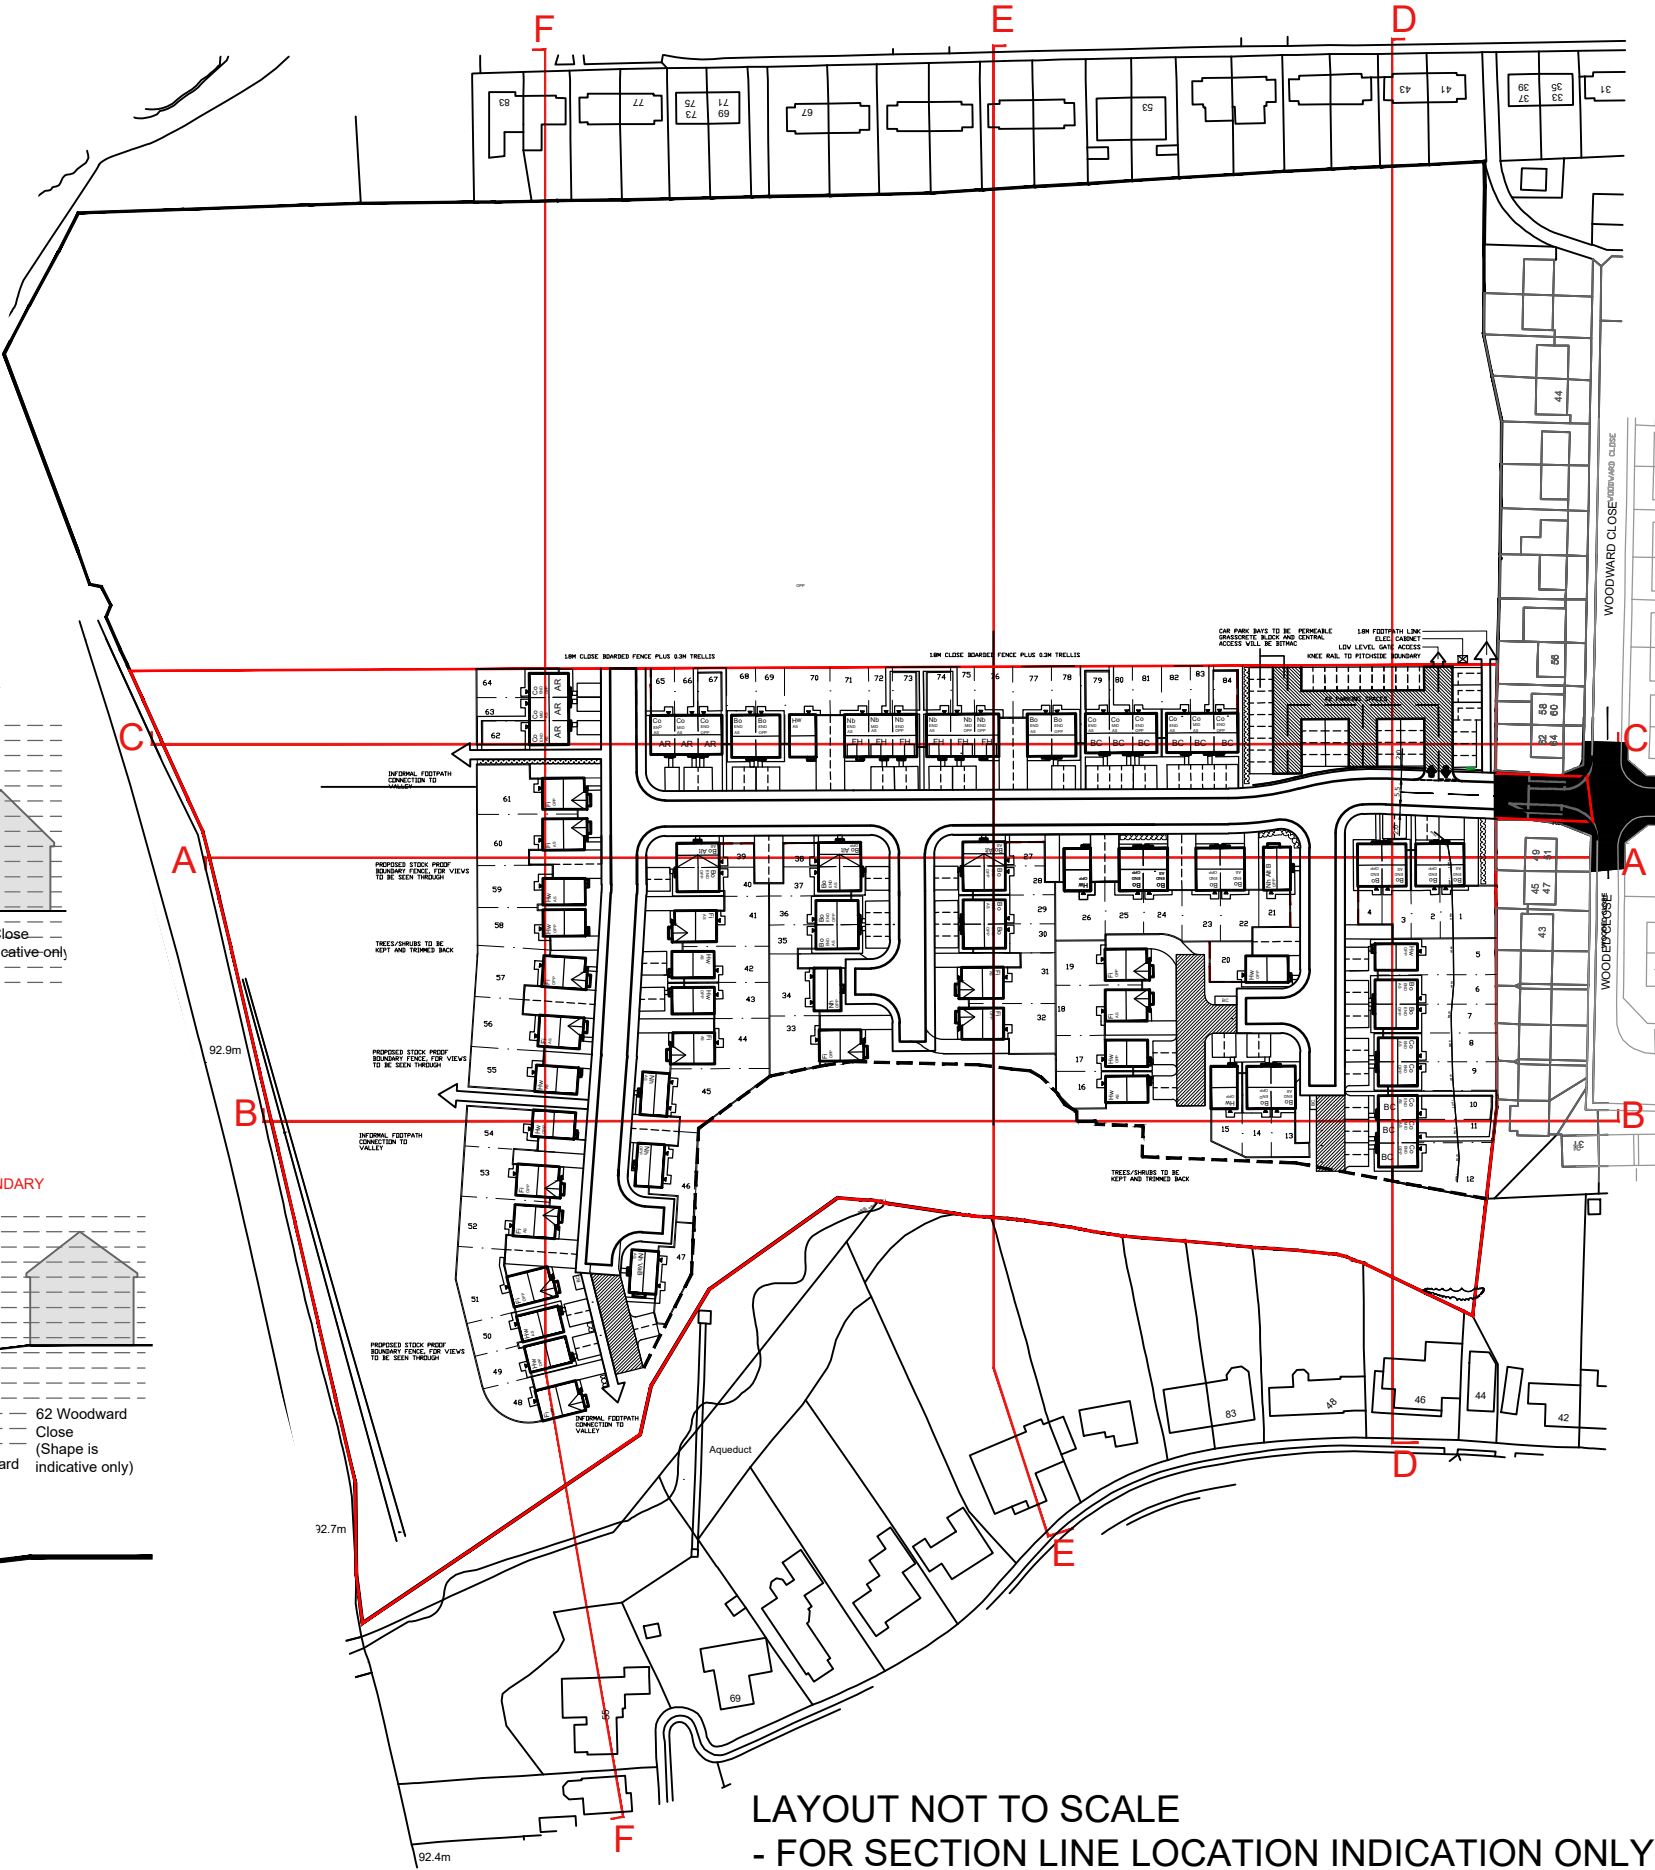

LAYOUT NOT TO SCALE
- FOR SECTION LINE LOCATION INDICATION ONLY

E 07.02.24 WL BC location amended for 15-19
D 02.02.24 WL Updated to match layout rev R. BC areas added to front of plots 10, 17, 19 & 50.
C 18.05.23 WL Updated to match layout rev Q. Entrance car park give way sign, signage and disabled parking added

B 25.04.23 WL Updated to match layout rev O
A 06.04.23 WL Updated to match layout rev M
Rev. Date By Description
Client:

NOTE:
PLEASE NOTE, SECTIONS
ARE INDICATIVE ONLY

SUBJECT TO FINAL
ENGINEER FINISHED FLOOR
LEVELS

PLEASE NOTE,
TOPOGRAPHY LEVELS
OUTSIDE OF RED EDGE ARE
INDICATIVE DUE TO
INACCESSIBILITY DURING
SURVEYS

mck associates limited
architecture ■ building surveying ■ urban design
burnaby villa ■ 48 wailing street road ■ fulwood ■ preston ■ pr2 8bp
tel: 01772 774510 fax: 01772 774511 email mck@mckassociates.co.uk
Project:
PARKINSON STREET
BURY

Drawing Title:
INDICATIVE SECTIONS

Drawn: MHR
Checked: CT
Scale: 1:500
Date: NOV 2022
Job No: 21-040
Drawing No: CS01
Rev: E

