




SECTION A-A 1 of 2

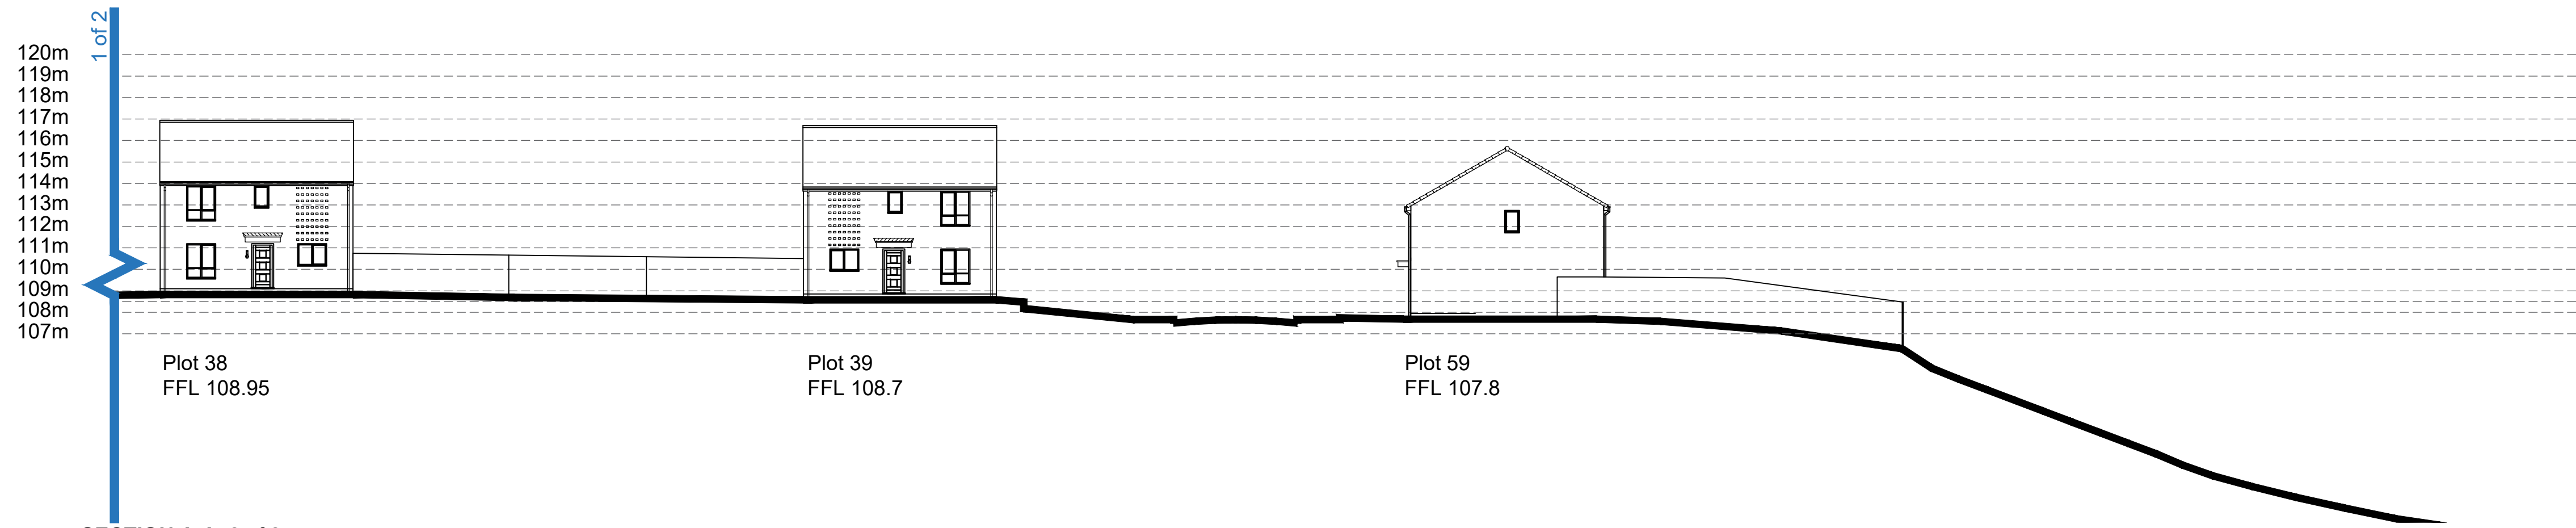


SECTION A-A 2 of 2

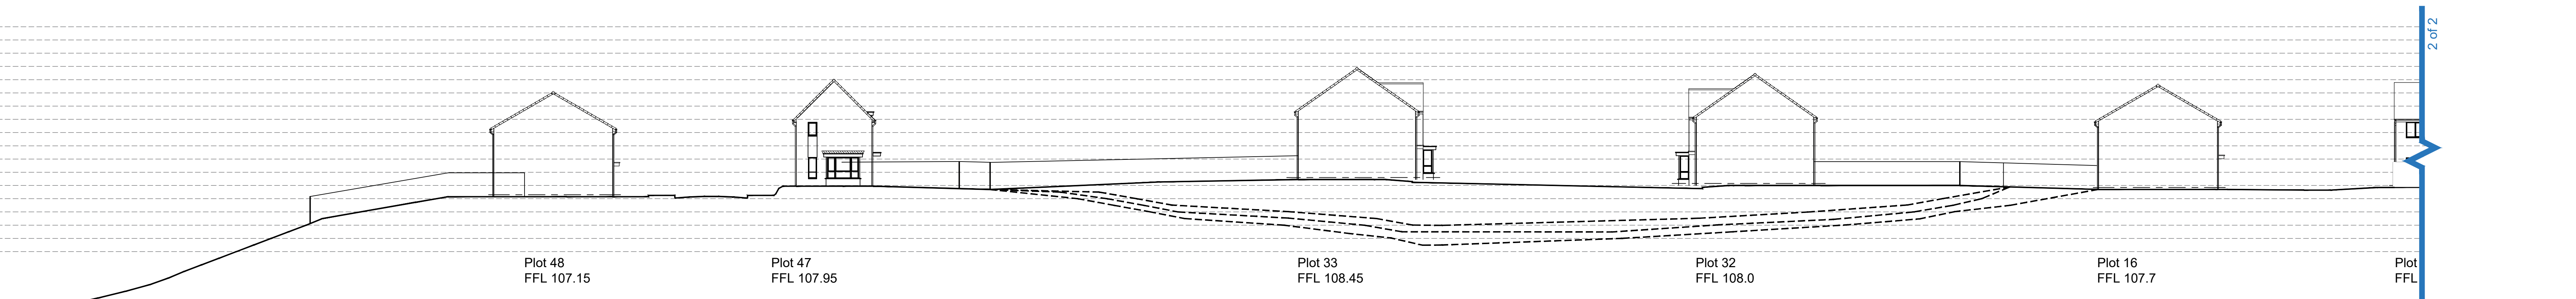


SECTION B-B 1 of 2

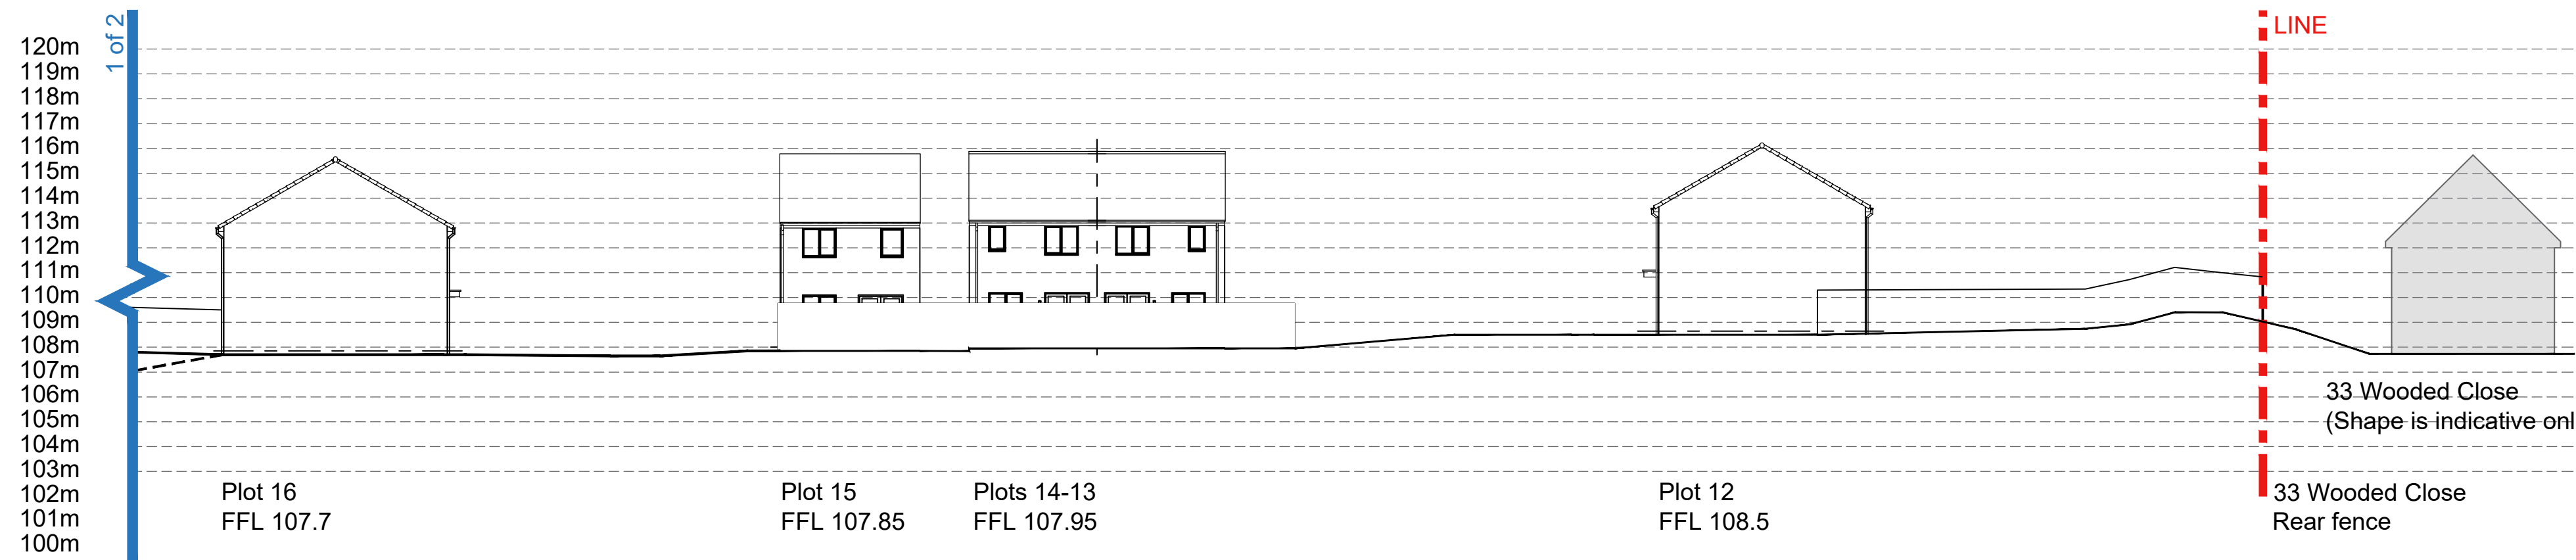

SECTION B-B 2 of 2

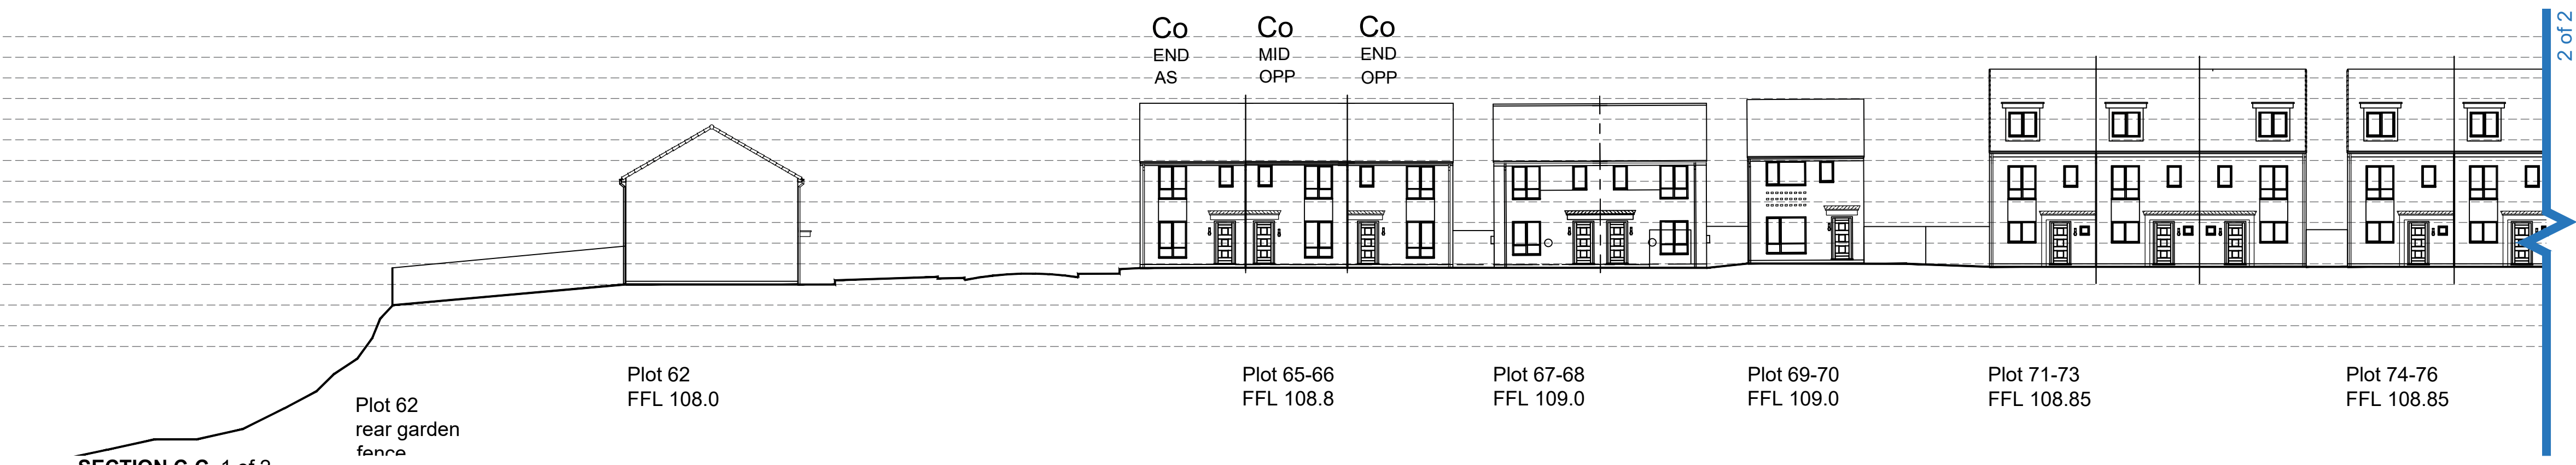



SECTION C-C 1 of 2

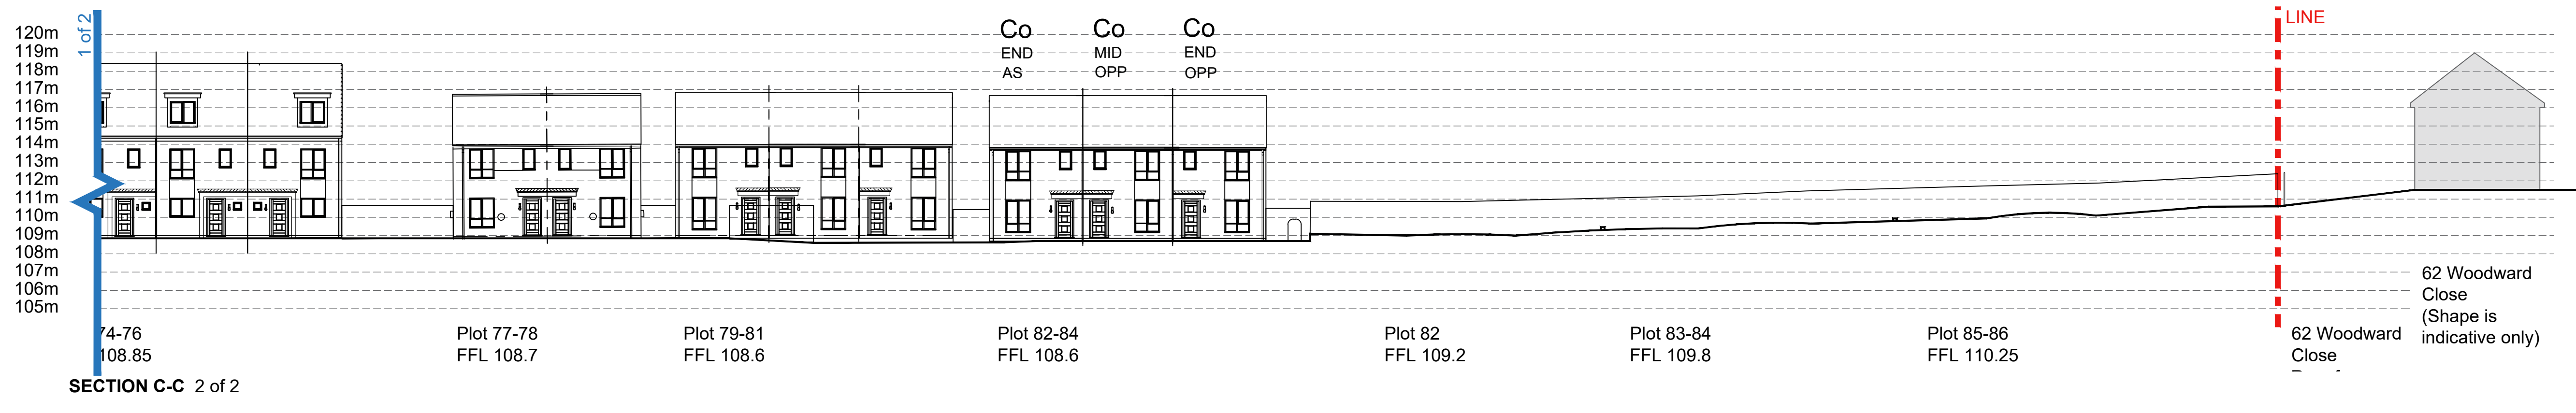

SECTION C-C 2 of 2

NOTE:
PLEASE NOTE, SECTIONS
ARE INDICATIVE ONLY

SUBJECT TO FINAL
ENGINEER FINISHED FLOOR
LEVELS

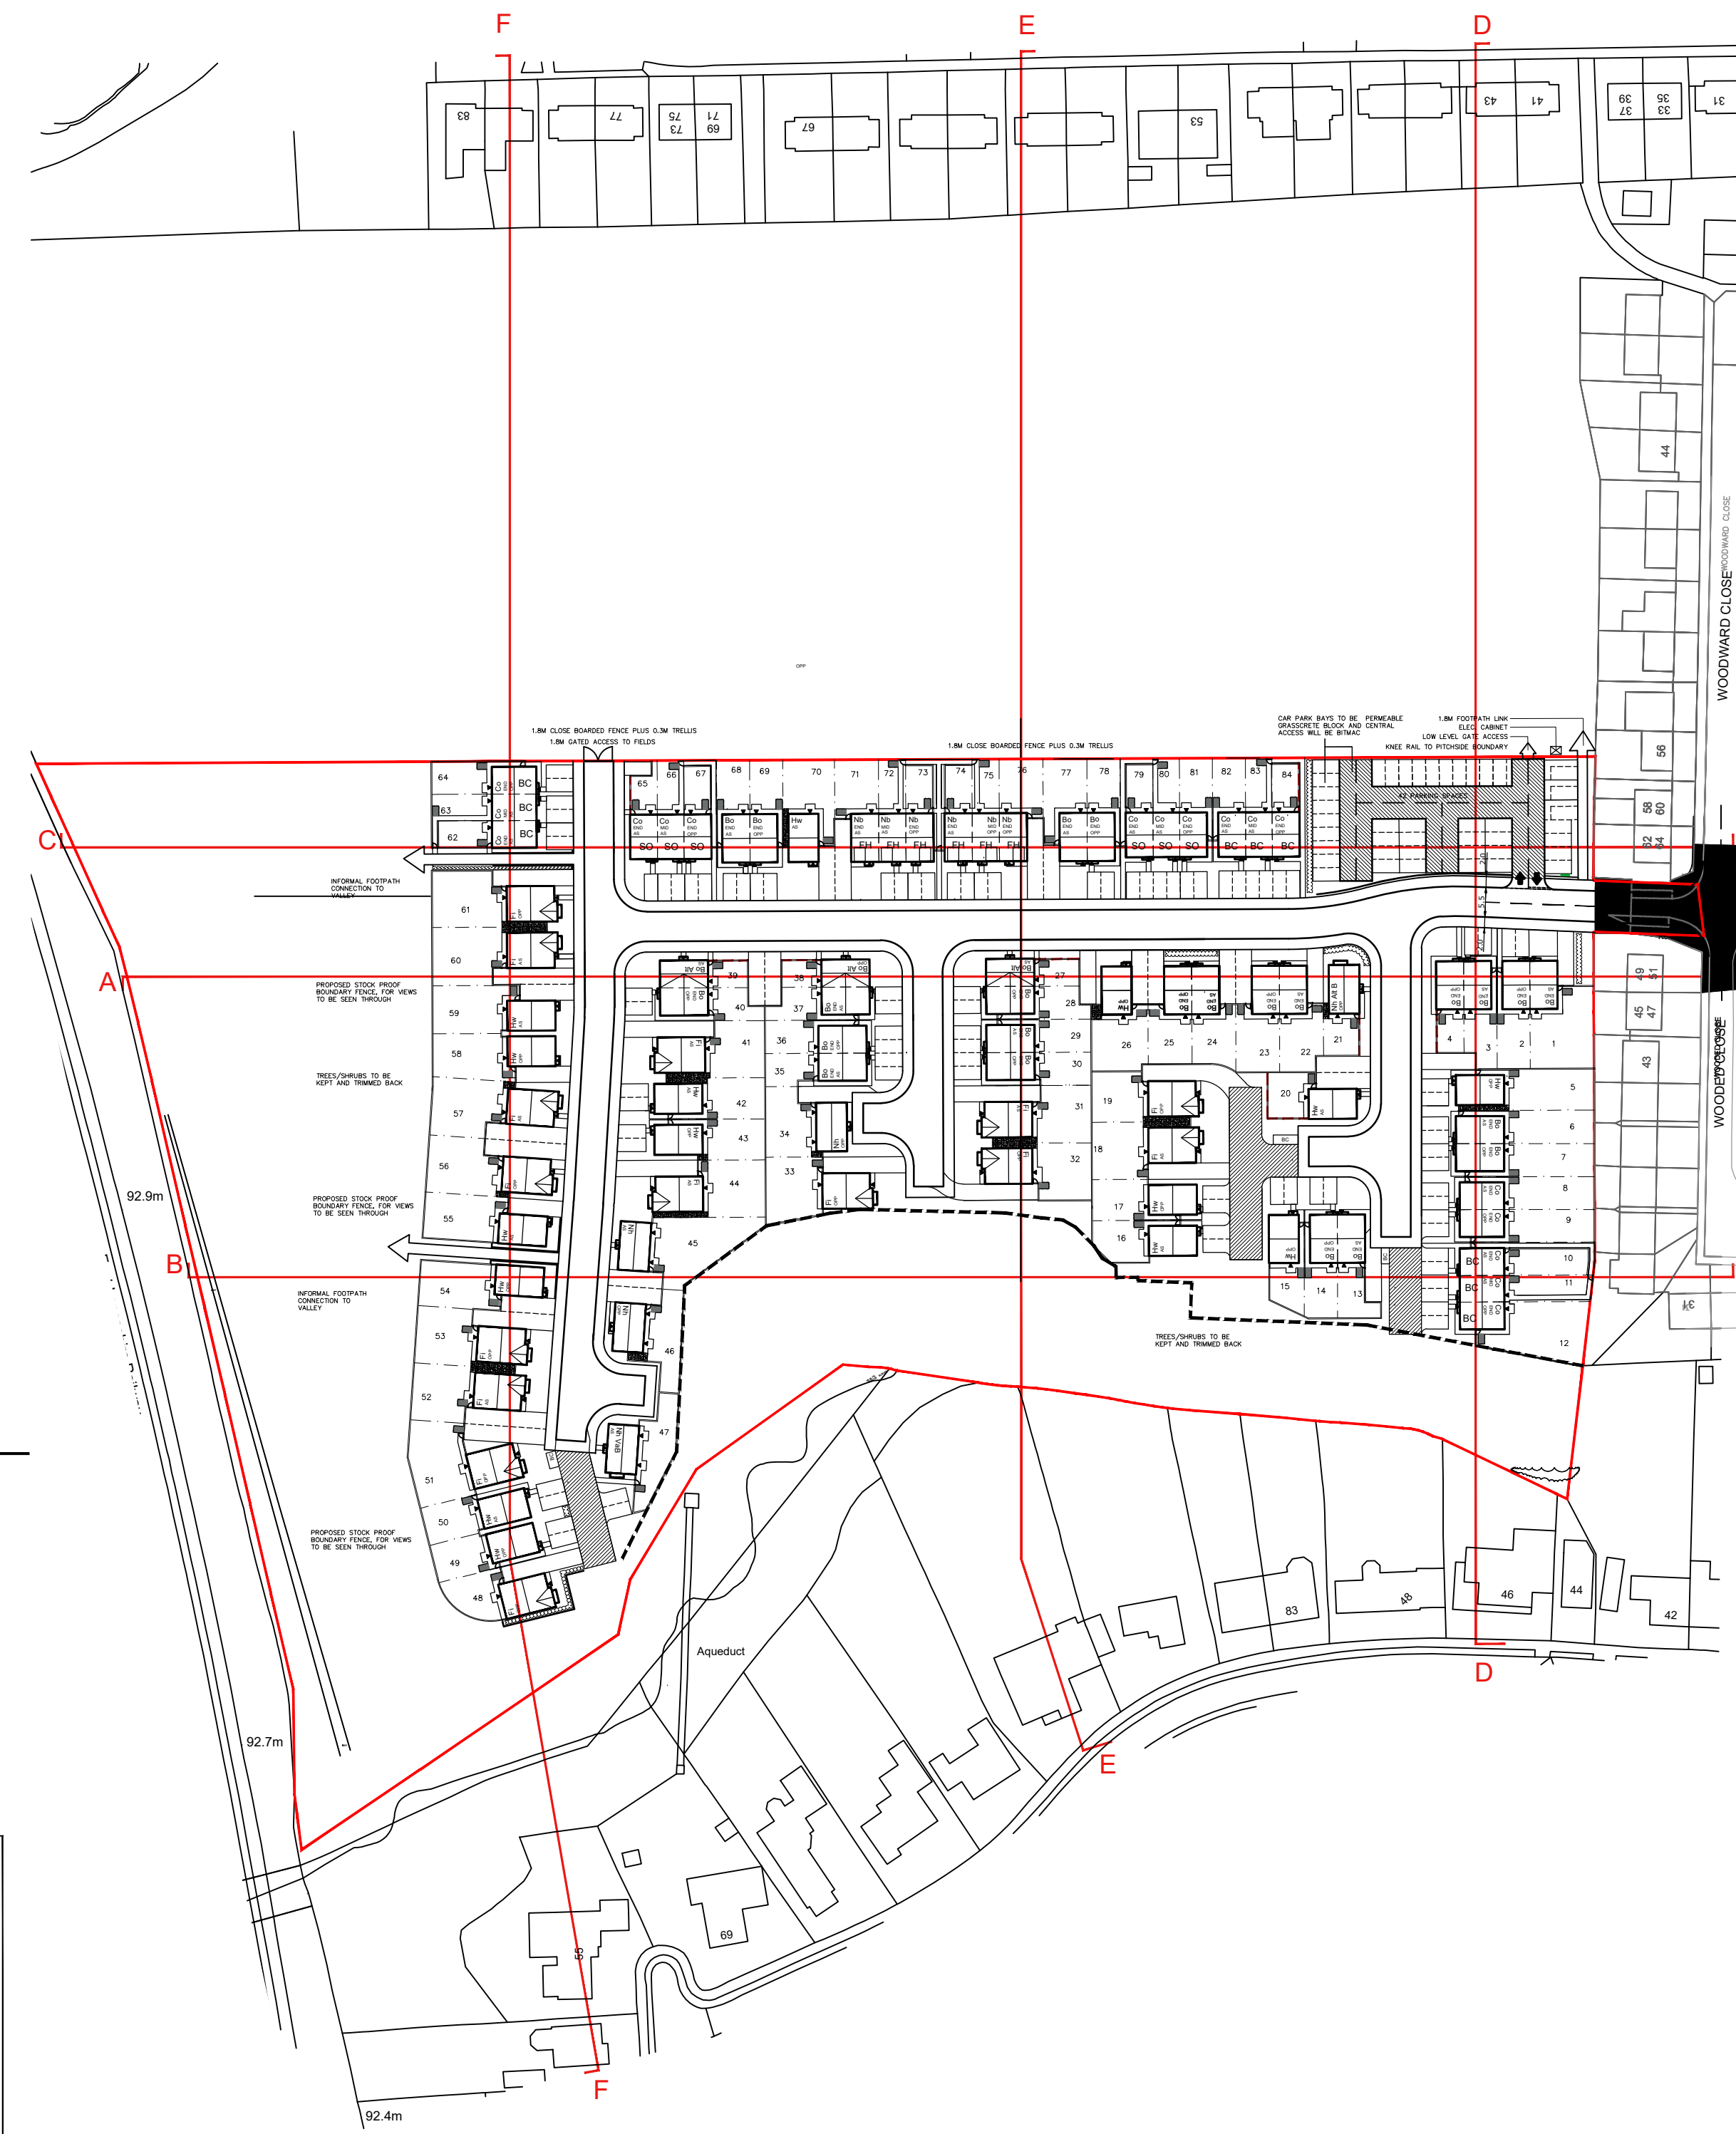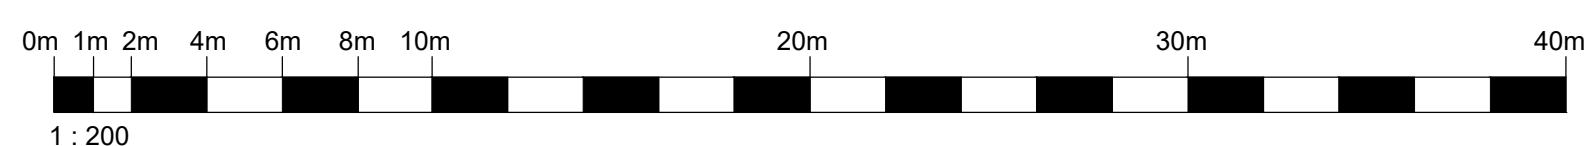

general notes:
do not scale the drawing.
all dimensions to be checked on site prior to commencement of work and any
discrepancy shall be immediately reported and resolved prior to work commencing.
this drawing is to be read in conjunction with all relevant drawings and
specifications relating to the job whether or not indicated on the drawing.
copyright reserved to mck associates ltd. and this drawing may not be used or
reproduced without prior written consent.

F	25.04.24	WL	Updated to match layout rev V.
E	07.02.24	WL	BC location amended for 15-19
D	02.02.24	WL	Updated to match layout rev R. BC areas added to front of plots 10, 17, 19 & 50.
C	18.05.23	WL	Updated to match layout rev Q. Entrance car park give way sign, signage and disabled parking added
B	25.04.23	WL	Updated to match layout rev O
A	06.04.23	WL	Updated to match layout rev M