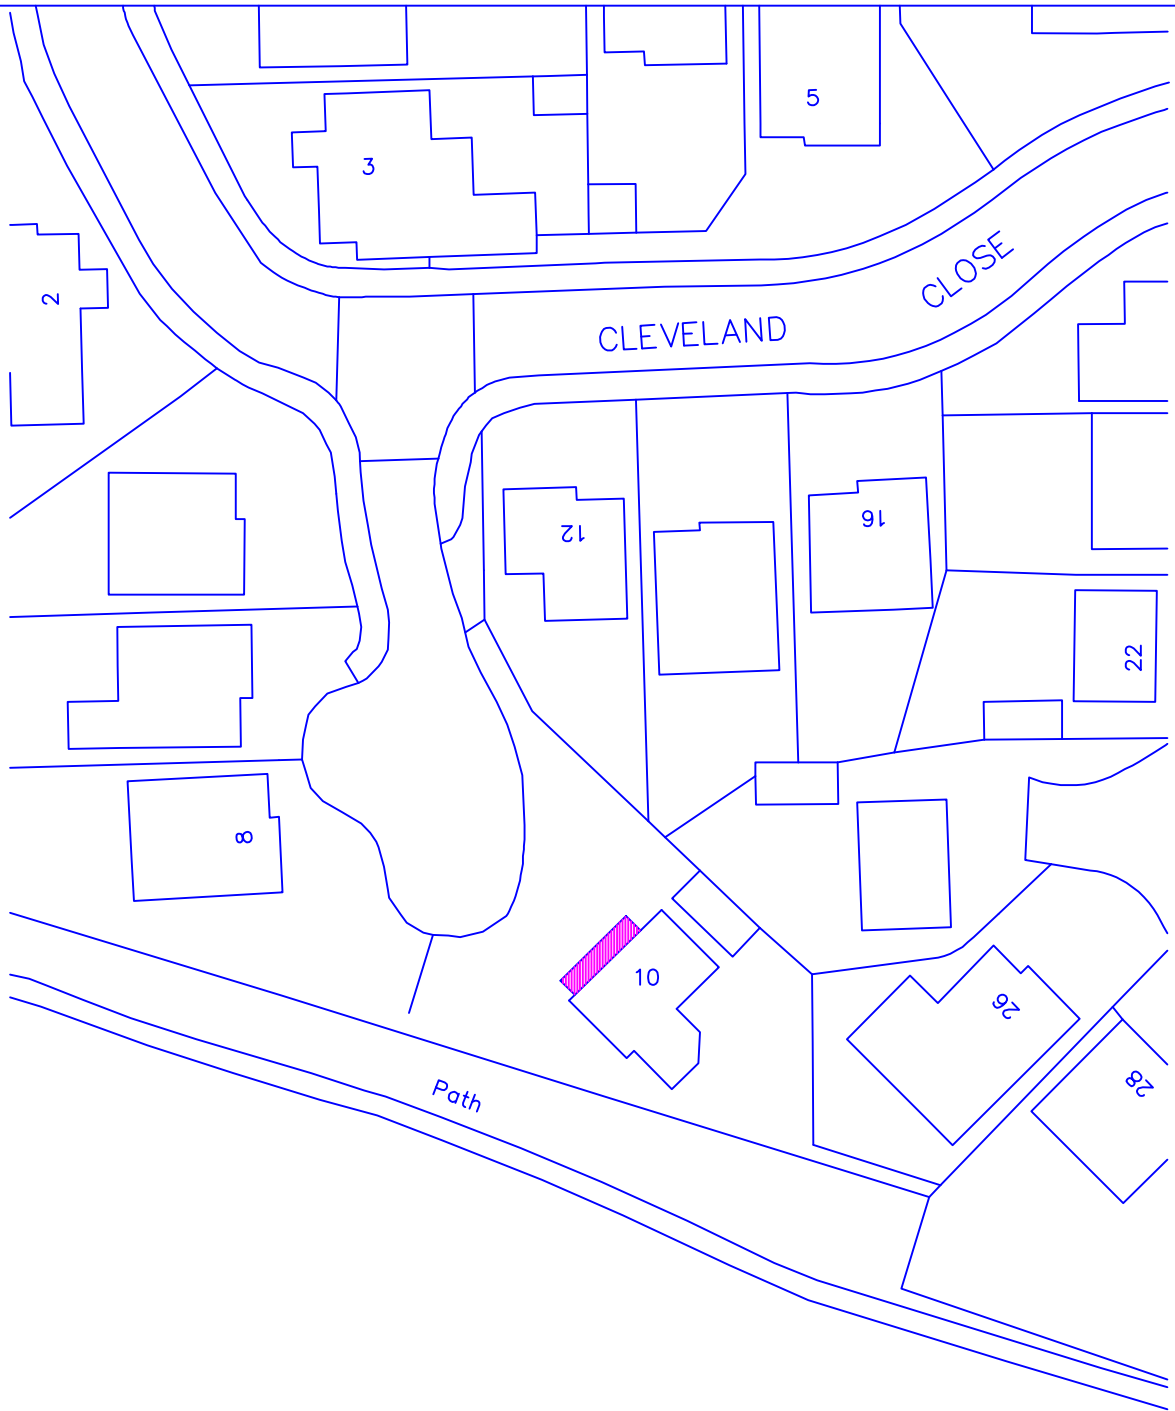


0 10 20 30 m

10 Cleveland Close Ramsbottom Bury BL0 9FH	scale 1:500 at A4 April 2024
AT1-03	Proposed Block Plan
P P Y design Ltd	