


40 BIRCH STREET. BL9 5AL

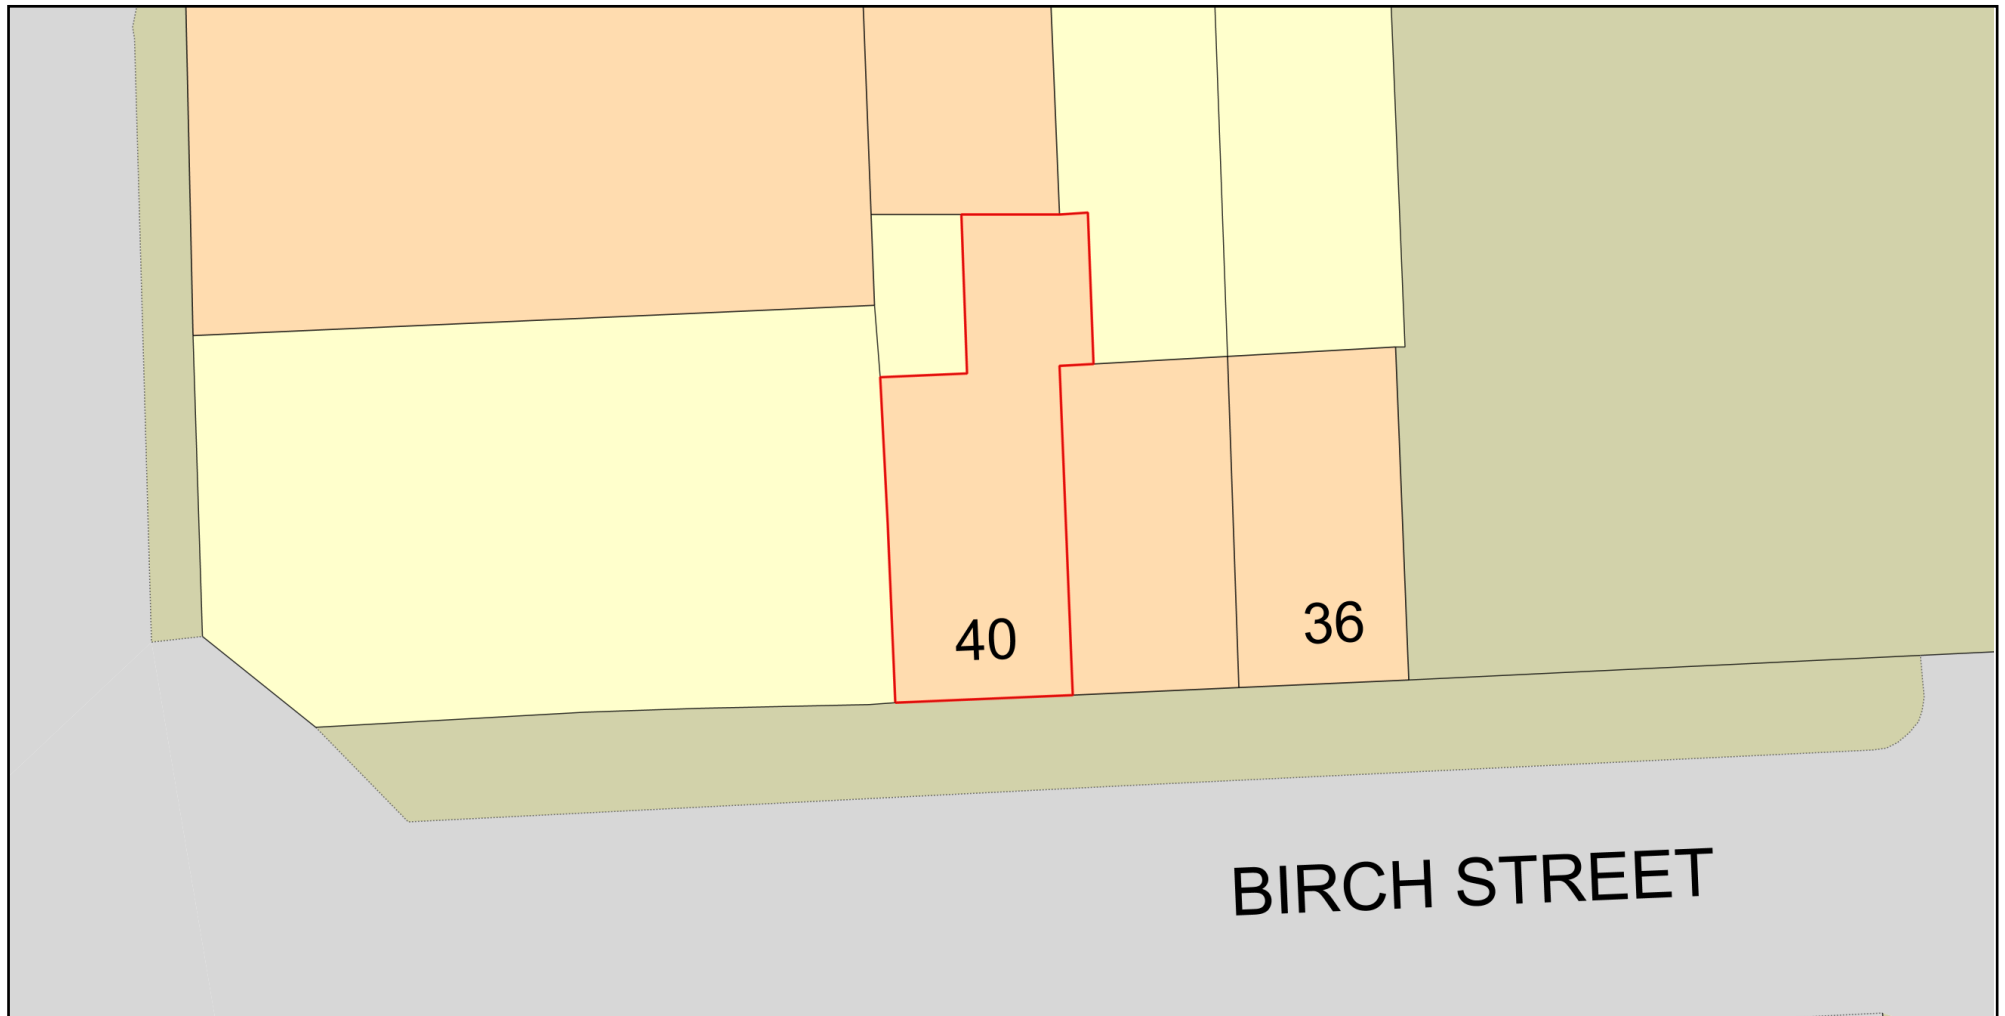

0 10
Metres



Plan Produced for: COLIN DAVIES

Date Produced: 01 May 2024

Plan Reference Number: TQRQM24122092723121

Scale: 1:200 @ A4

© Crown copyright and database rights 2023 OS 100042766

