


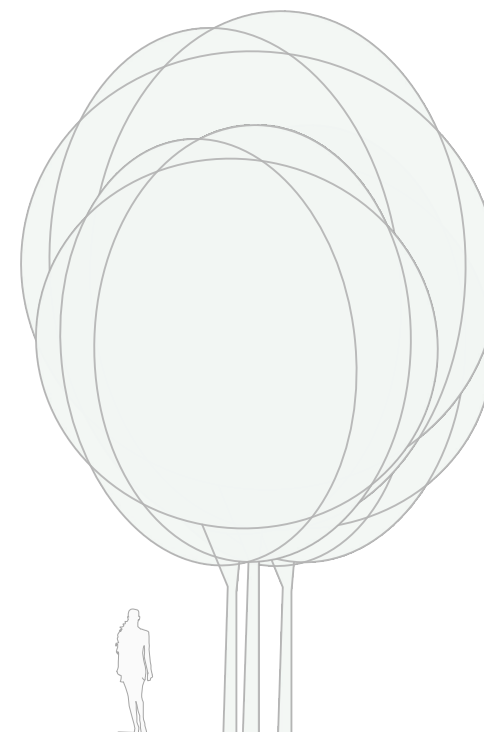

Cadence Architecture Ltd
contact@cadence-architecture.co.uk
www.cadence-architecture.co.uk

1. Drawings are based on survey data and may not accurately represent what is physically present.
2. Do not scale from this drawing. All dimensions to be site verified by the contractor before proceeding.
3. All dimensions are in millimeters unless noted otherwise.
4. Cadence Architecture Ltd shall be notified in writing of any discrepancies.

REV	DATE	DRAWN BY	APPR. BY	NOTES
-----	------	----------	----------	-------

[illegible]

revision:

scale: 1:100@A3

121