


1. Natural stone
2. Zinc cladding (colour: pigmento red)
3. PPC aluminium window frame with clear glass (colour: bronze)
4. Bronze anodised aluminium cladding
5. Bronze anodised aluminium door
6. Glass balustrade (frameless)
7. PPC aluminium garage door (colour: bronze)

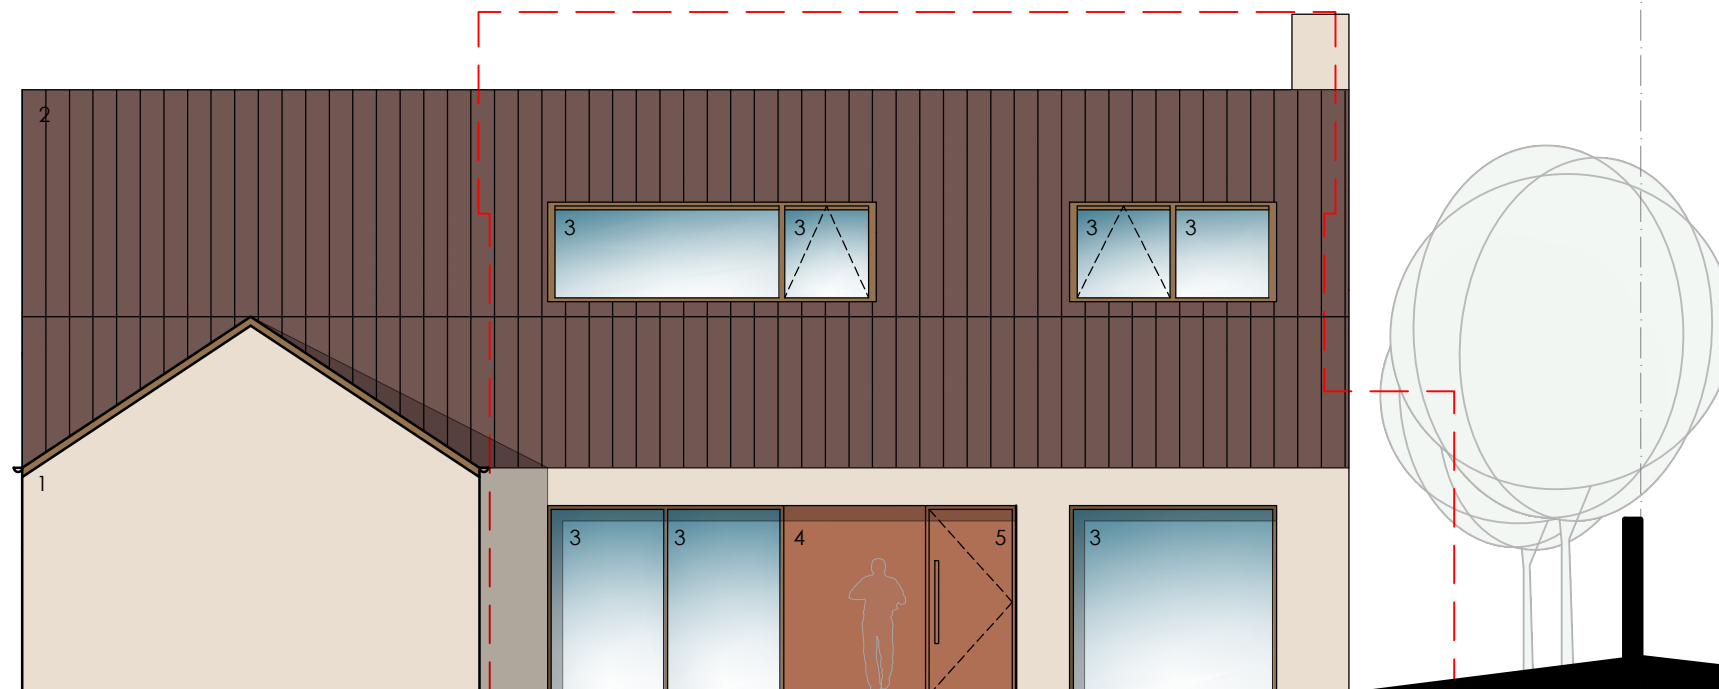

cadence

project north

notes

1. Drawings are based on survey data and may not accurately represent what is physically present.
2. Do not scale from this drawing. All dimensions to be site verified by the contractor before proceeding.
3. All dimensions are in millimeters unless noted otherwise.
4. Cadence Architecture Ltd shall be notified in writing of any discrepancies.

key plan
not to scale

revisions

REV	DATE	DRAWN BY	APPR. BY	NOTES
-----	------	----------	----------	-------

client:

MR & MRS KELLY

project:

CLOUGH FARMHOUSE
PRESTWICH

```
status:
```

PLANNING

title:

PROPOSED ELEVATIONS
ELEVATION AA

drawn by: SK

approved by: PP

date: 06.03.26

job no: 149BUR

drawing no:

Cadence Architecture Ltd
contact@cadence-architecture.co.uk
www.cadence-architecture.co.uk



220