


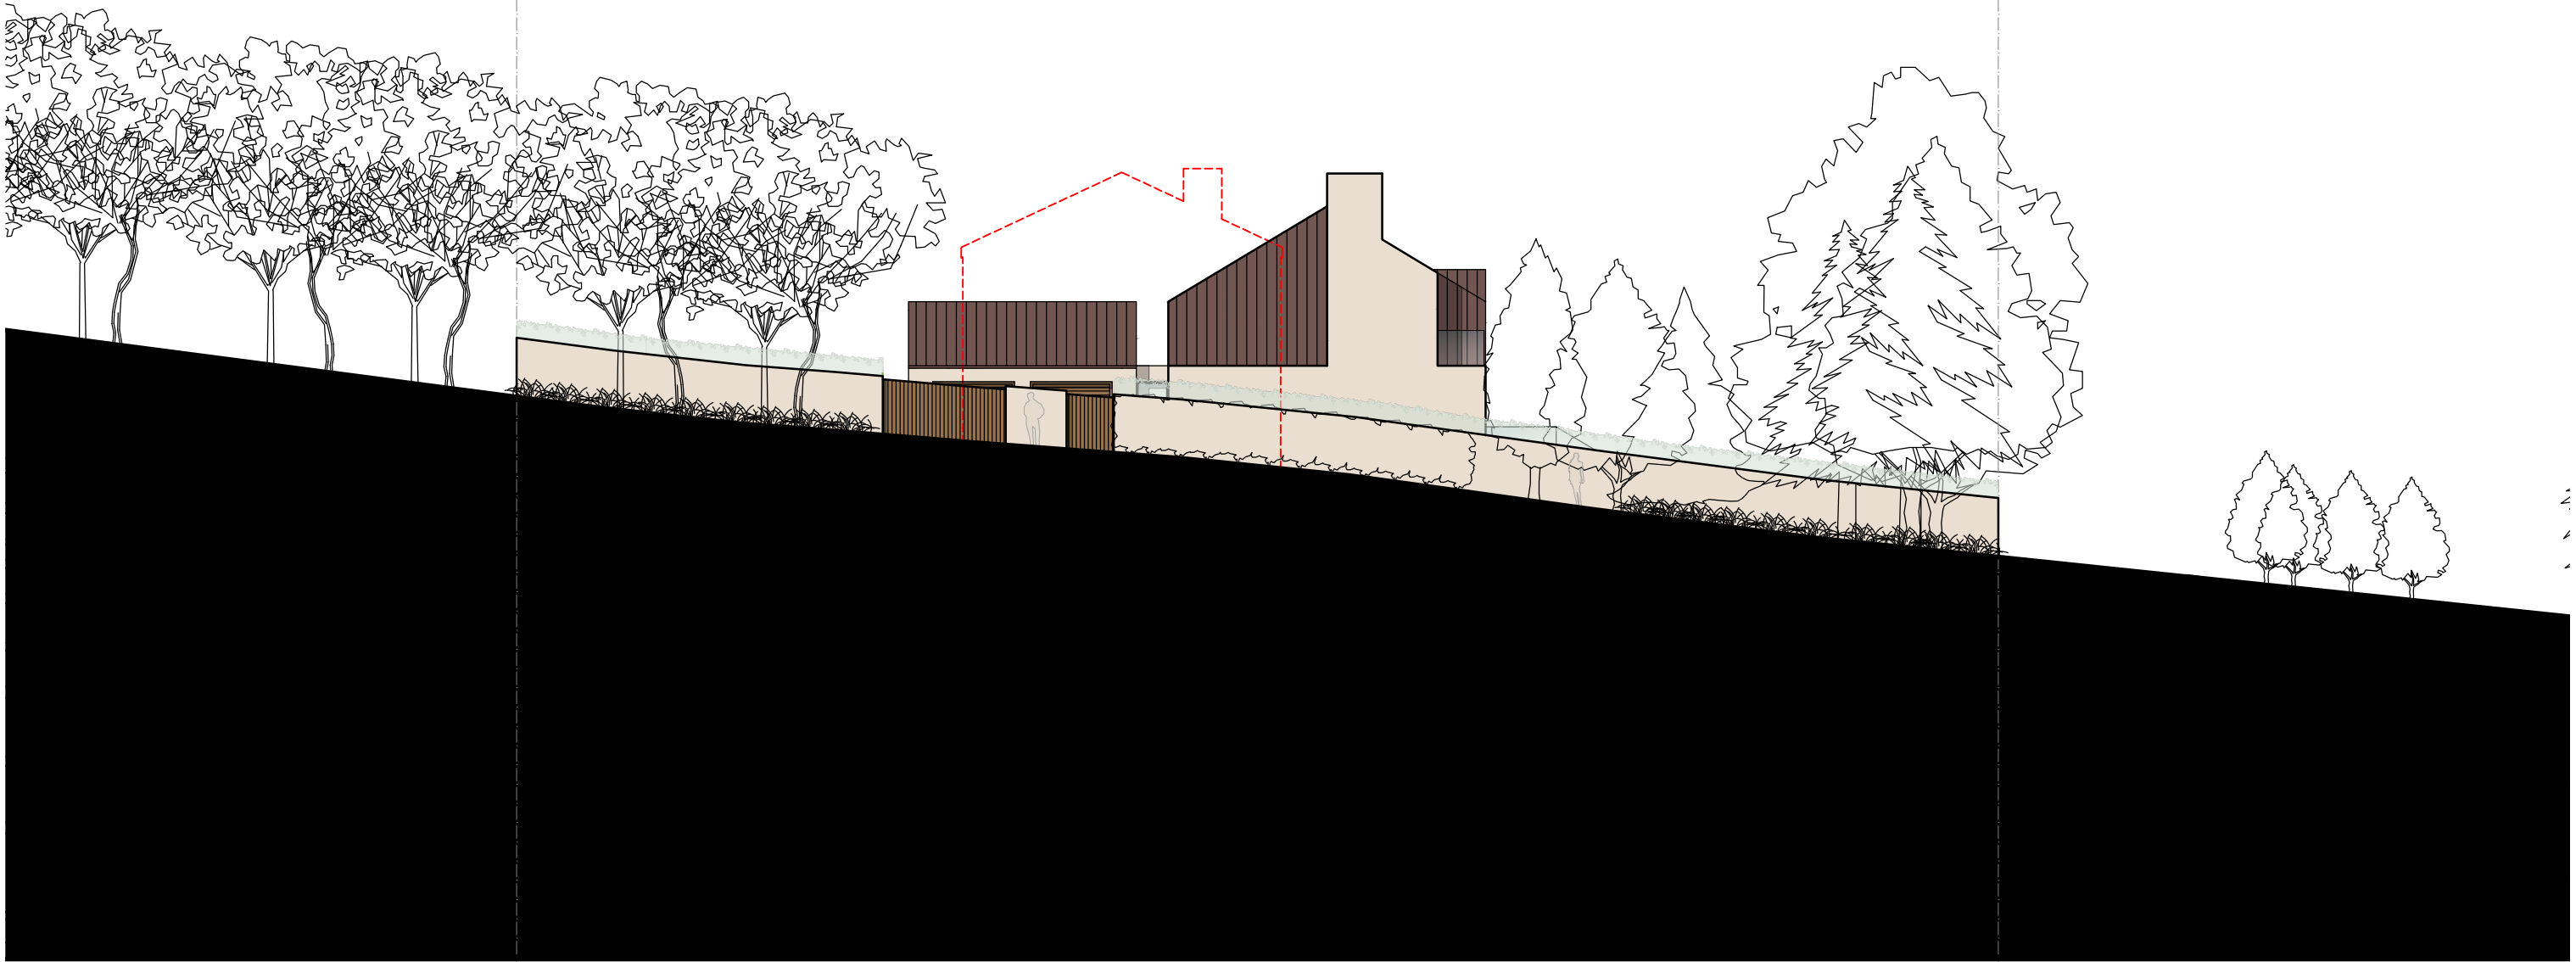

project north



notes

1. Drawings are based on survey data and may not accurately represent what is physically present. Do not scale from this drawing. All dimensions to be site verified by the contractor before proceeding.
2. All dimensions are in millimeters unless noted otherwise.
3. Cadence Architecture Ltd shall be notified in writing of any discrepancies.

key plan
not to scale

revisions				
REV	DATE	DRAWN BY	APPR. BY	NOTES

client: MR & MRS KELLY

project: CLOUGH FARMHOUSE
PRESTWICH

status: PLANNING

revision:

title: PROPOSED ELEVATION
STREET ELEVATION

drawn by: SK

approved by: PP

date: 06.03.26

job no: 149BUR

scale: 1:100@A3

drawing no:

224