


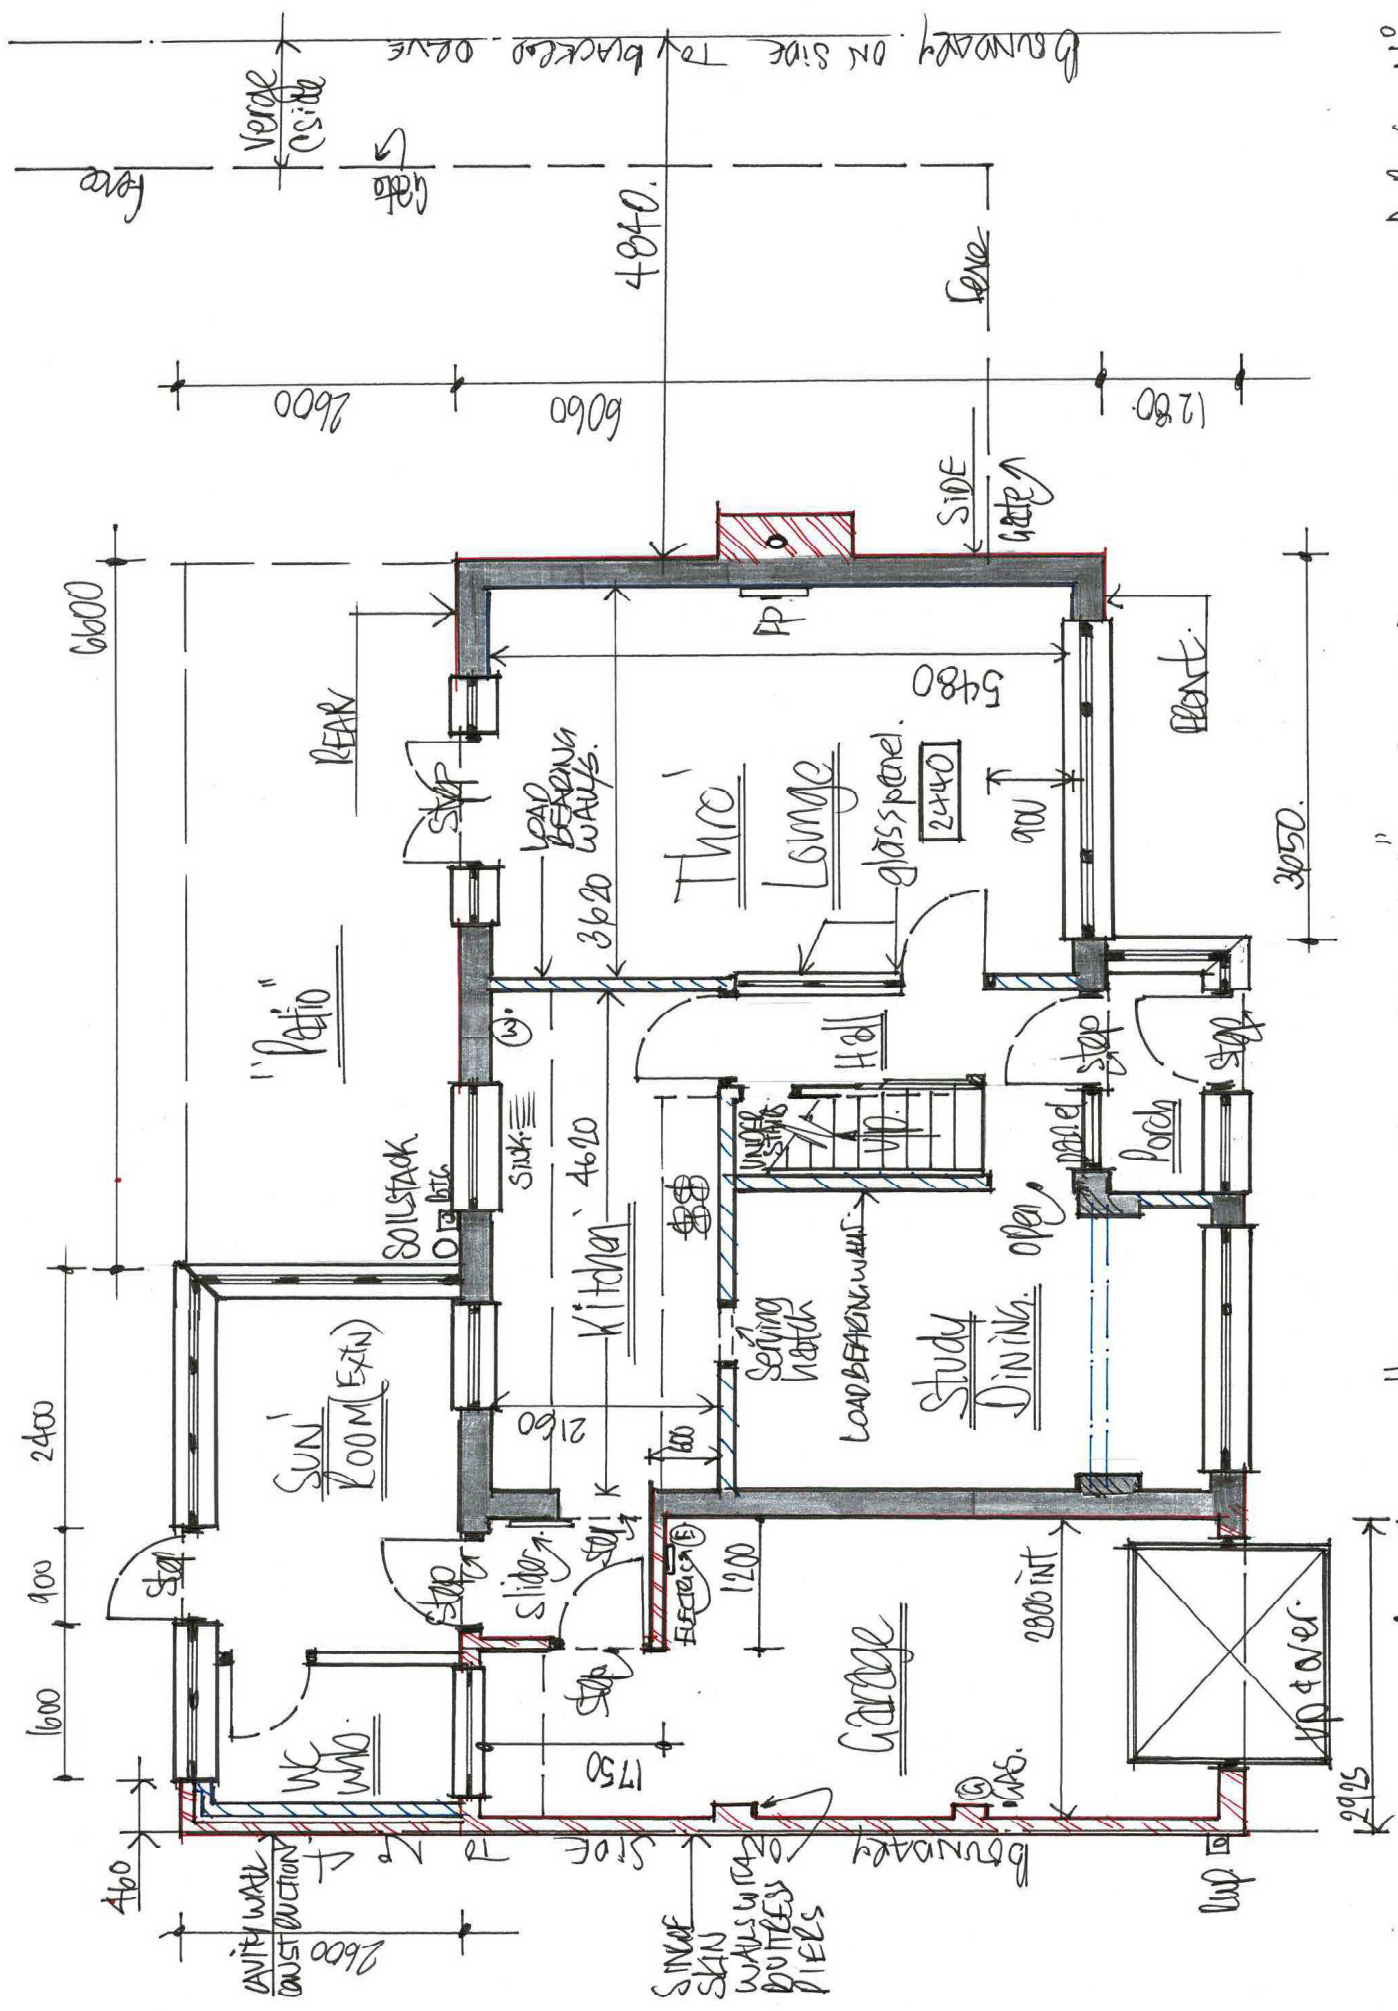

DRG N^o 2

1:50 EXISTING "GROUND FLOOR" PLAN