
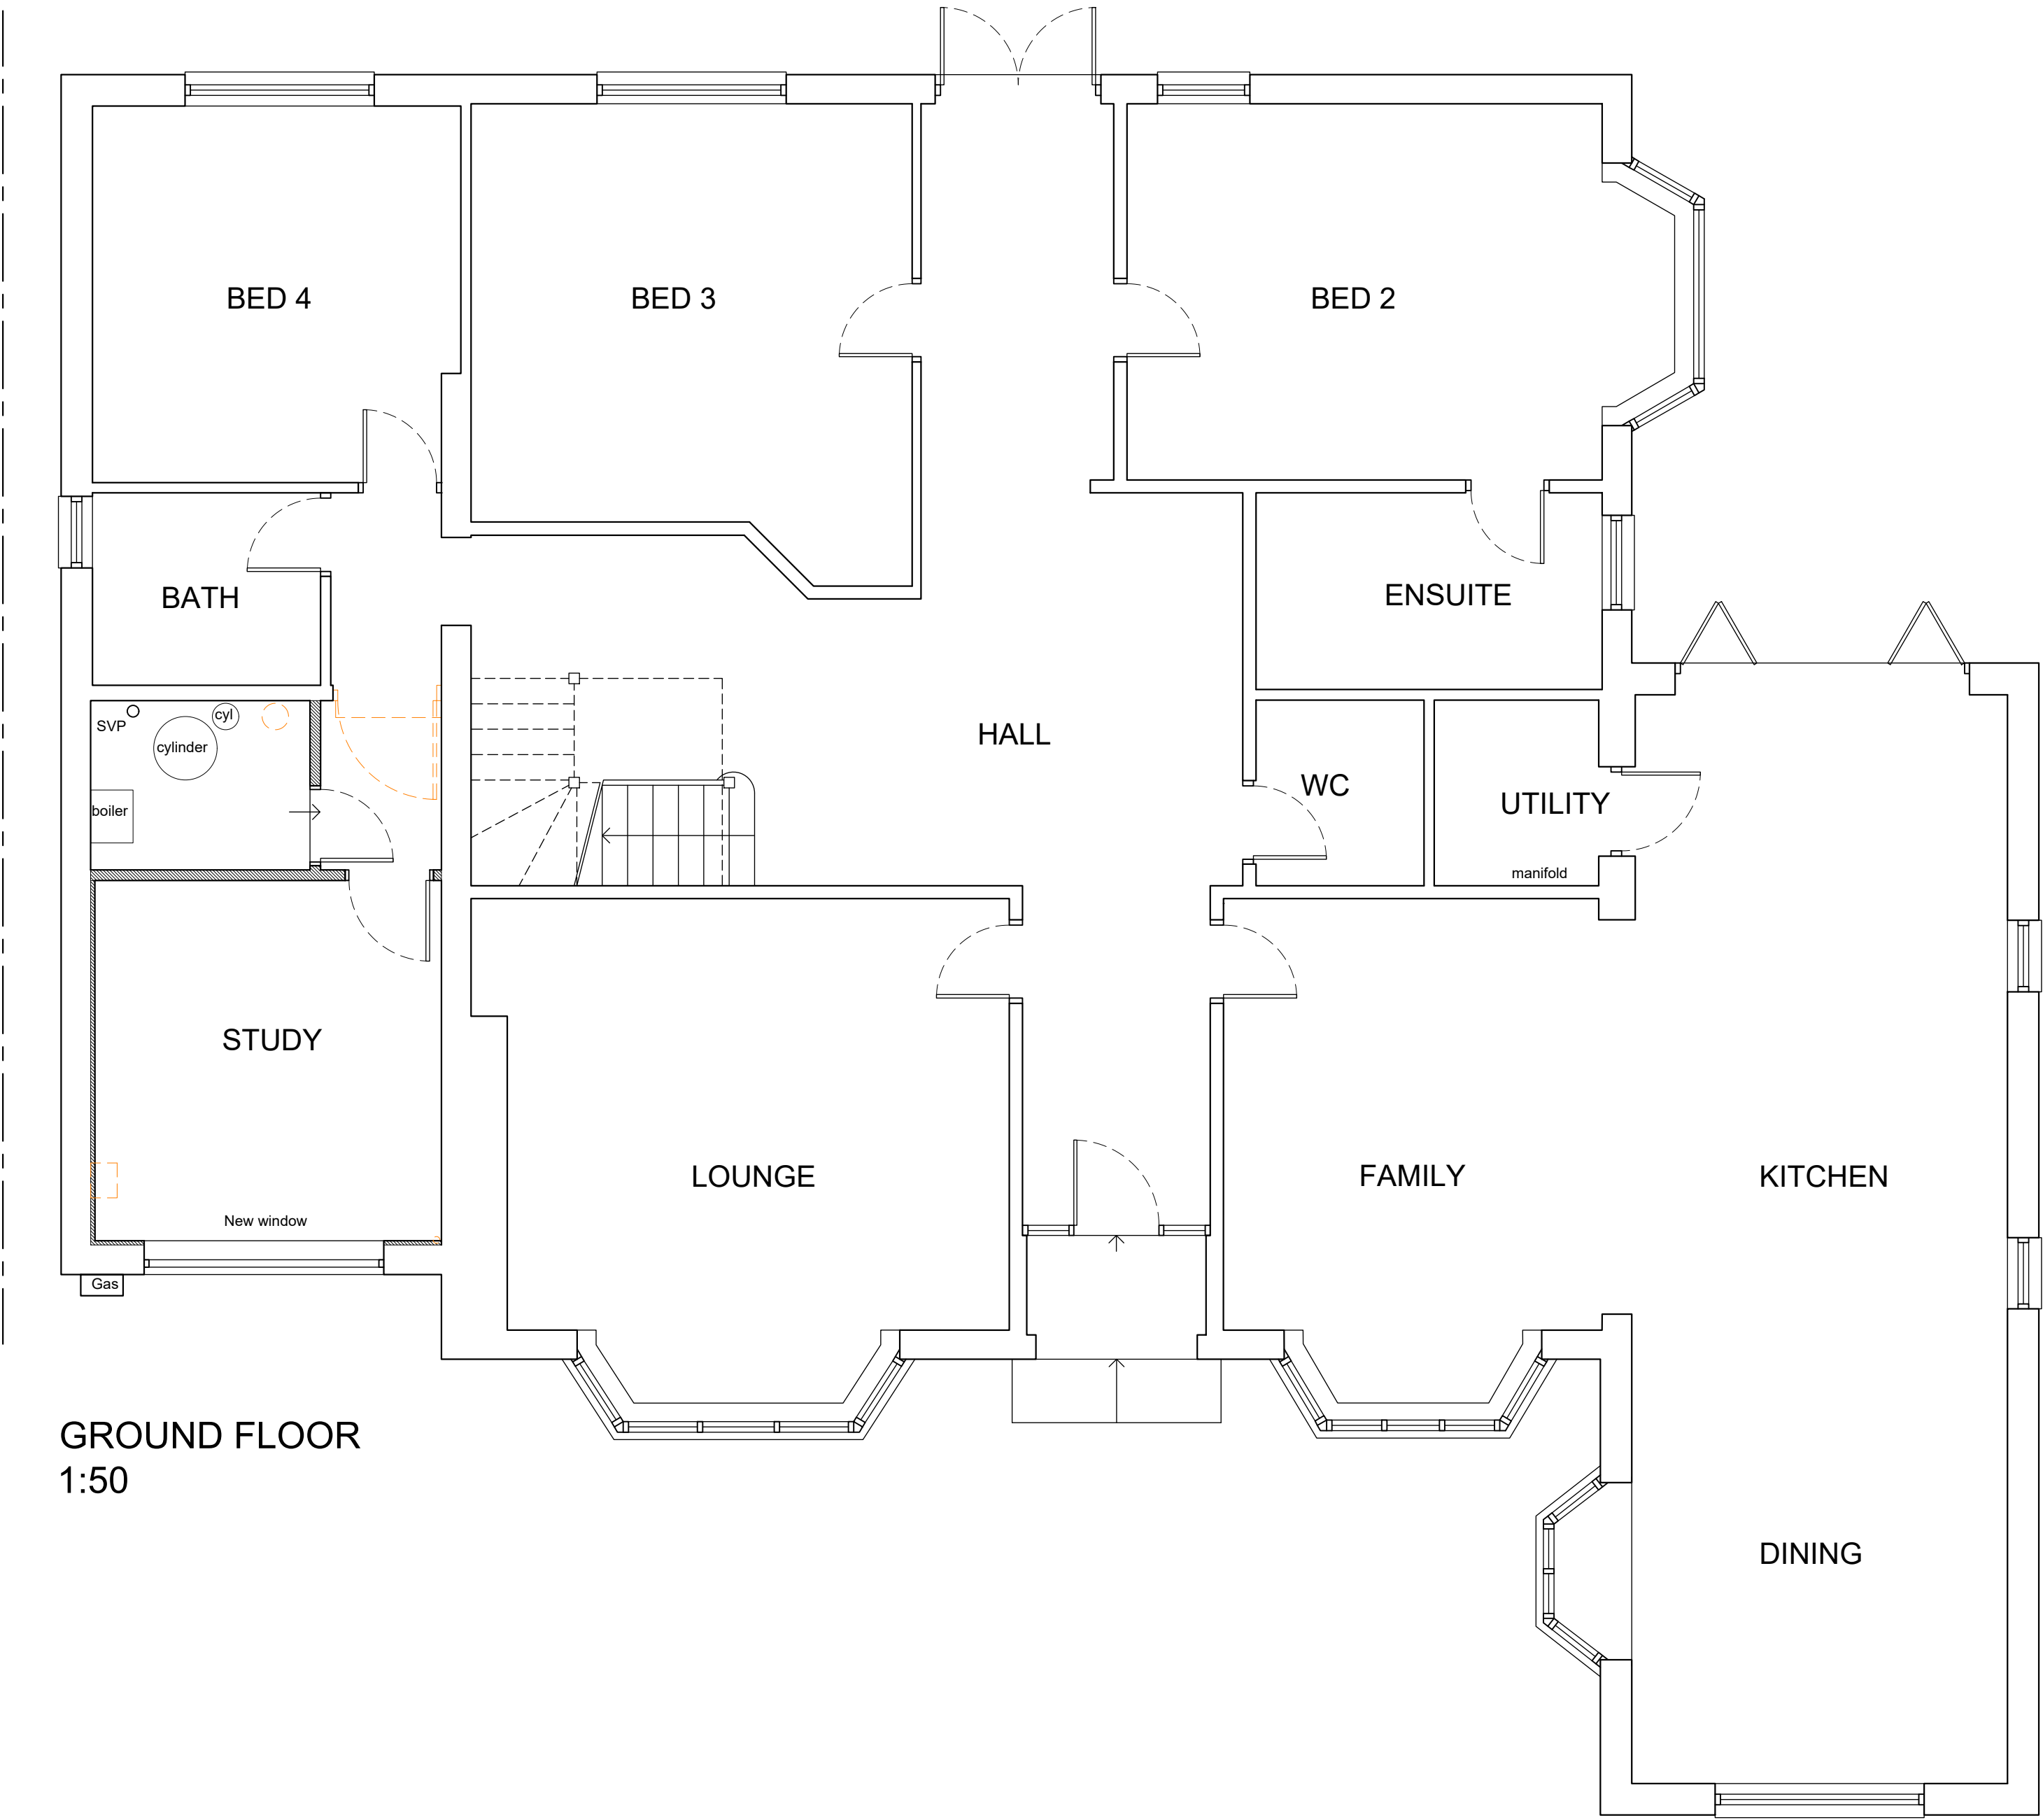
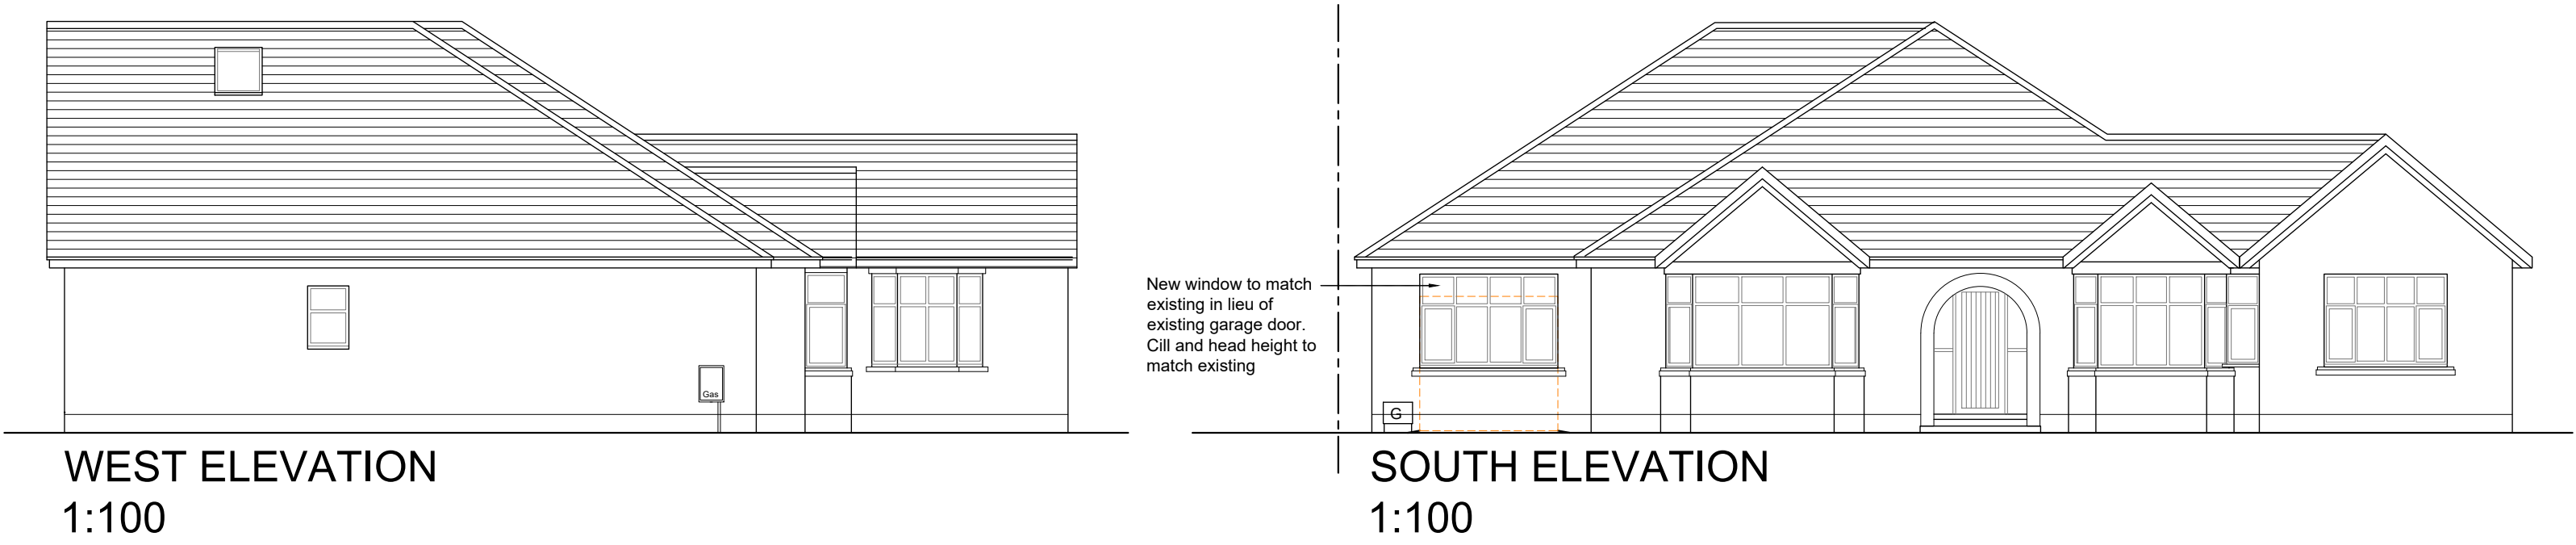


This drawing is subject to copyright law and remains the property of Silk Architecture unless otherwise agreed.
Silk Architecture accepts no responsibility for any unauthorised amendments to the drawing and does not permit unauthorised copying of the drawing.

All work is to be carried out in accordance with British Standards, Codes of Practice, and statutory requirements. All works based on these drawings must conform with current building regulations and LA approvals.

This drawing is to be read in conjunction with all relevant Silk Architecture drawings and documents and other specialists' and subcontractors' drawings and information.

All dimensions to be checked on site. Figured dimensions to be read in preference to scaled from drawings.
All discrepancies to be immediately notified to the Architect.

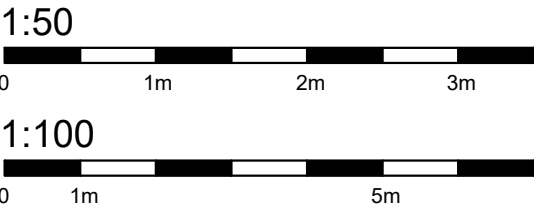

Rev	Date	Notes			Init.
Revisions					
Issue					
PROPOSED					
Architect					
			 Chartered Architect		
a: 674 Knutsford Road, Warrington t: 01925 344 004 m: 07957 467 311 e: info@silkarchitecture.co.uk w: www.silkarchitecture.co.uk			 Architects Registration Board		
Client					
Mr & Mrs Austin					
Site Address					
2 Newlands Avenue, Whitefield , Manchester, M45 7WR					
Drawing title					
PROPOSED PLANS & ELEVATIONS					
Scale		Date		Drawn	
1:50, 1:100 @ A1		JUN 24		SK	
Job no.		Dwg no.		Revision	
12324		020		-	