


NW - BURY

0 m 5 10 20 m
e A 3 Scale 1:500

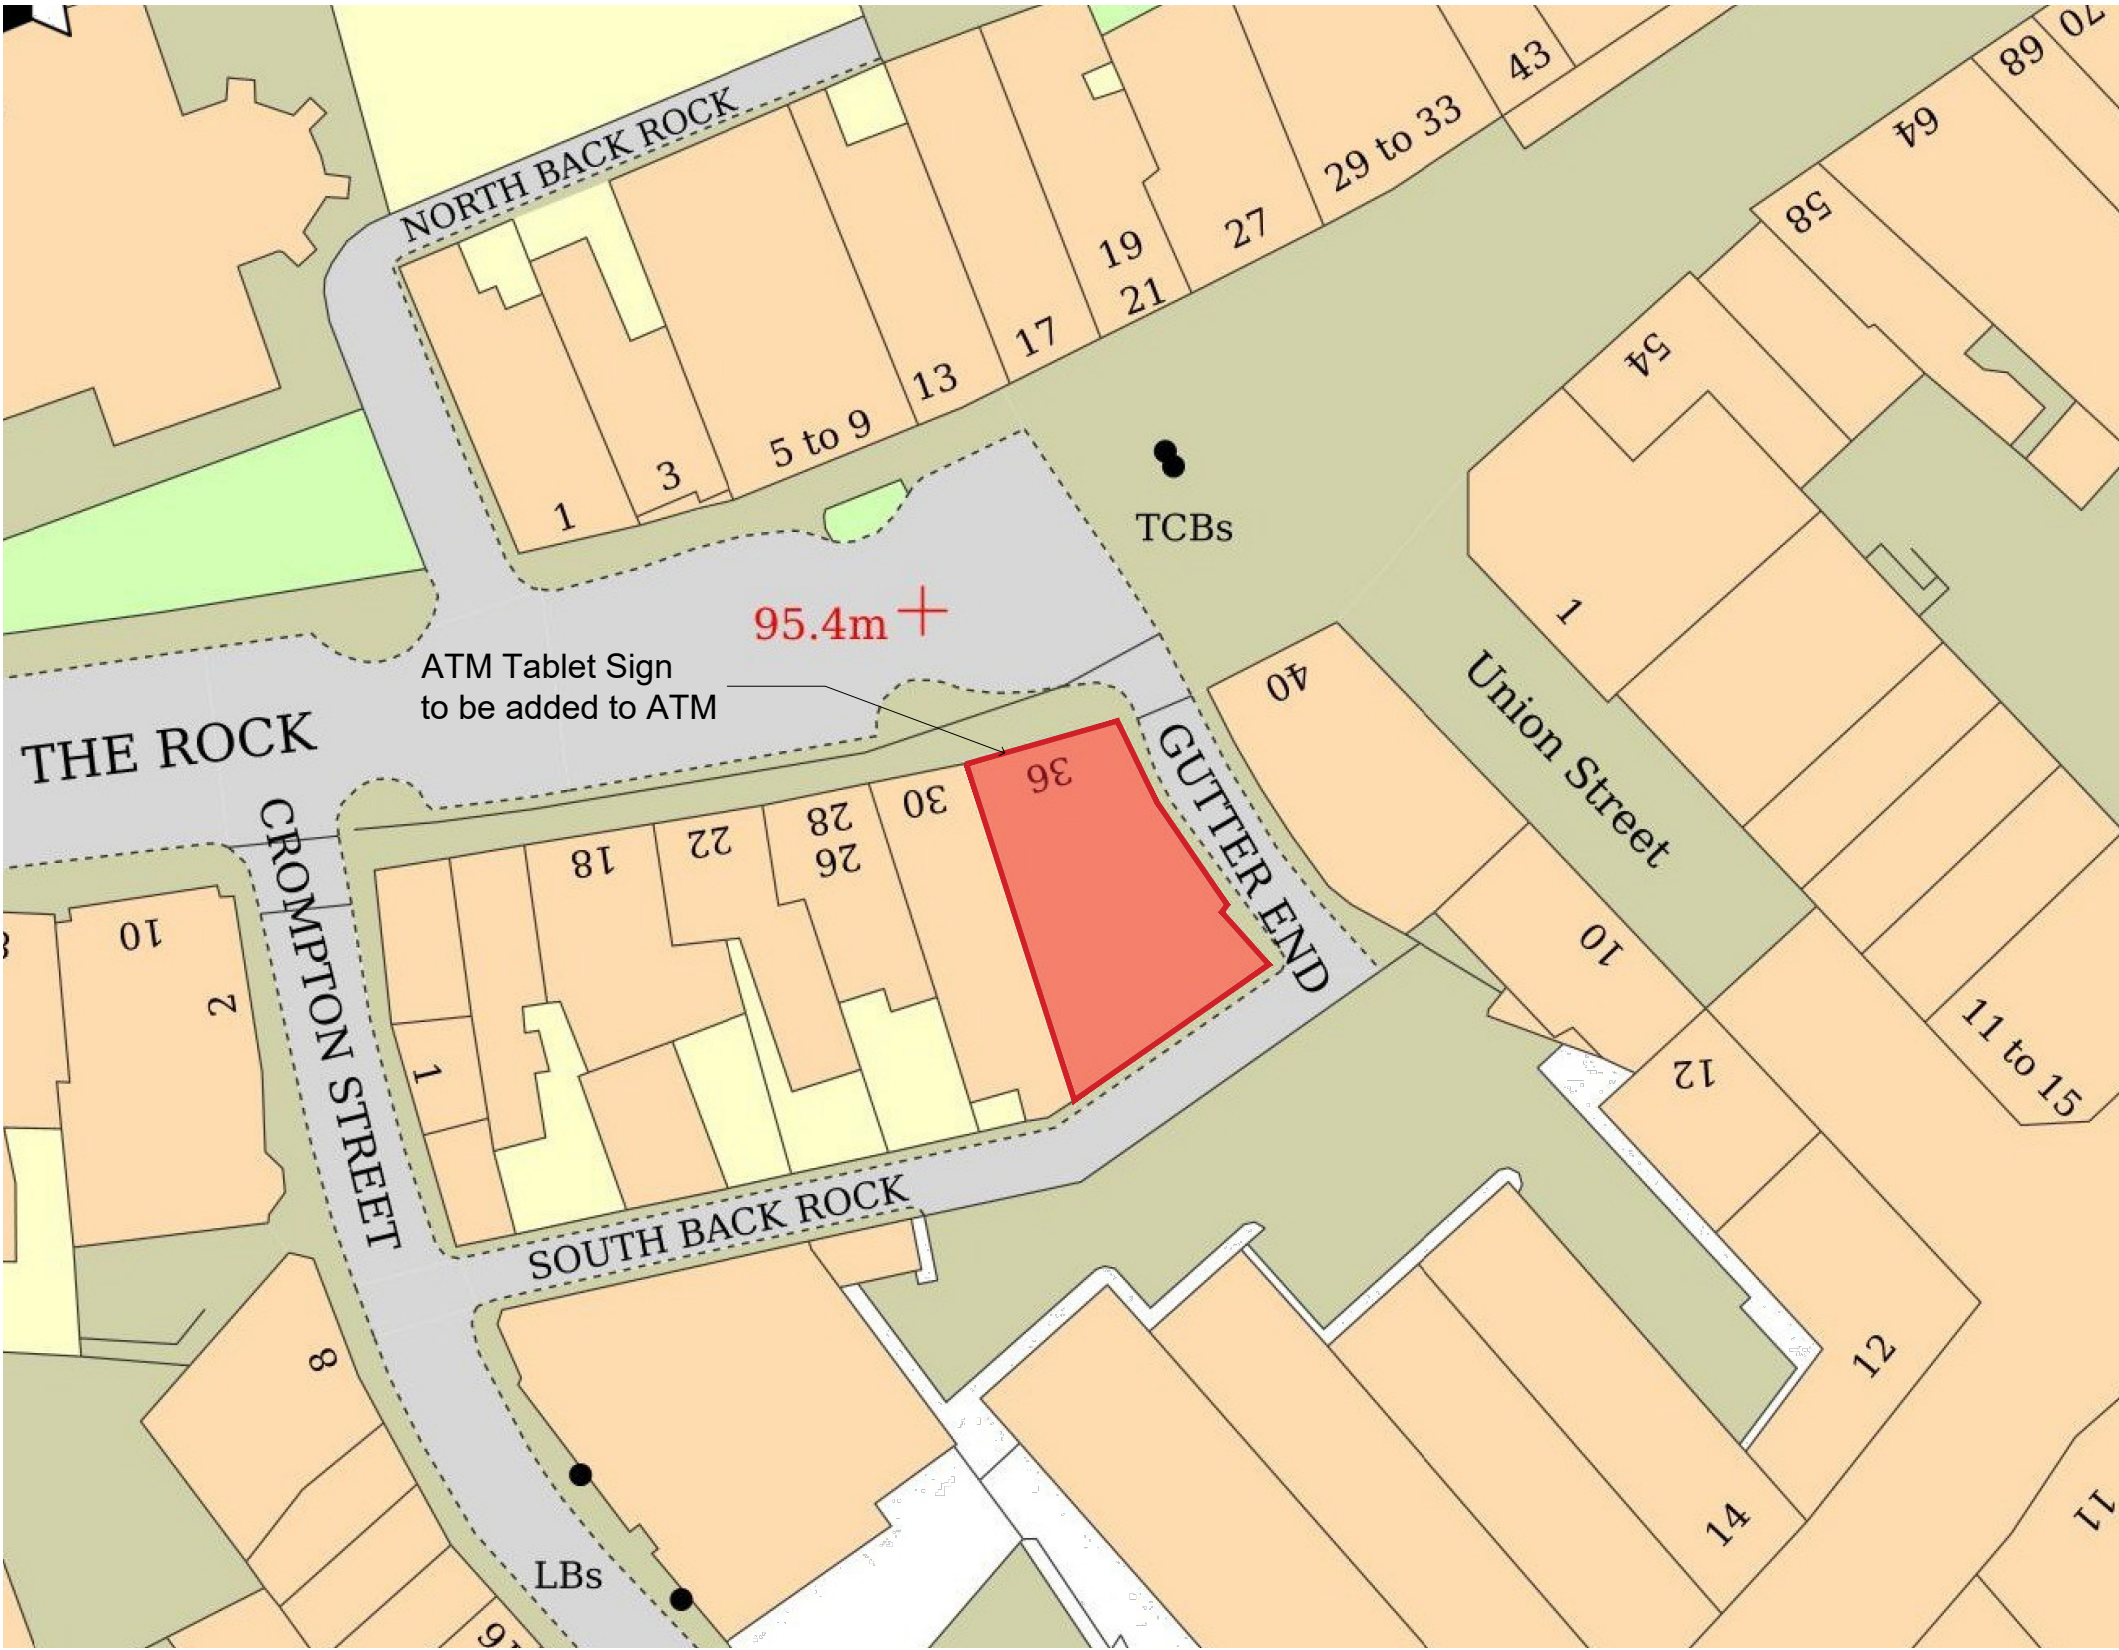

Existing & Proposed
Block Plan 1:500

This drawing is the copyright and property of NatWest Group plc. It must not be copied or published without written consent. Only scale from this drawing for planning consent purposes.



Unit 1 Rawdon Court
Moirs
BT67 0LQ
Tel. +44 (0)28 9261 1222
Fax. +44 (0)28 9261 3834
E-mail studio@tatestevenson.com



McLaughlin & Harvey

NOTE:

rev	date	description	drawn	checked



address
NATWEST BURY,
36 THE ROCK,
BURY,
BL9 0NU

ref no. sortcode

description
SSTP Programme
Plan, Section & Elevations
SITE BLOCK PLAN

status
FEASIBILITY

IPMS1		sqm
IPMS2		sqm
IPMS3		sqm
scale 1:500	paper size A3	
drn date MAR 25	chk date MAR 25	
drawing number 1206-16_15 D-04		rev.