



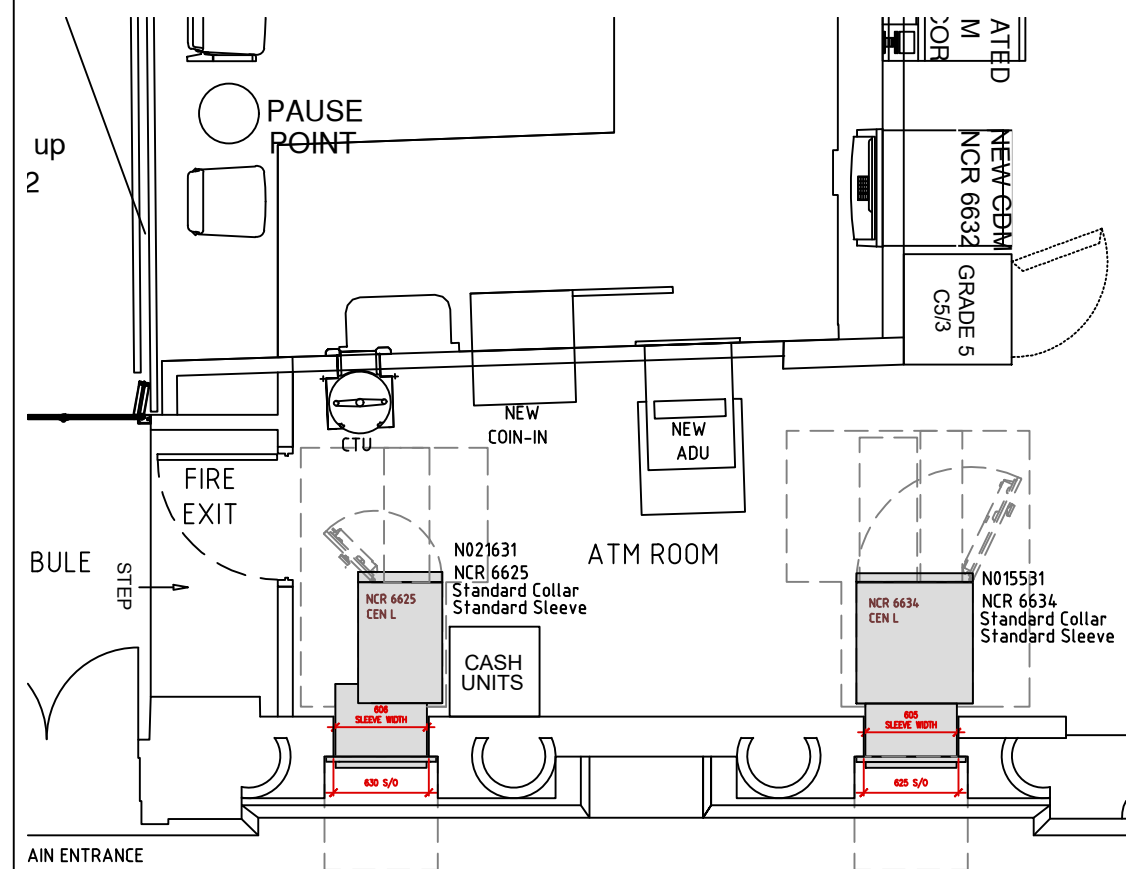


Existing ATM Room Plan
scale 1:50

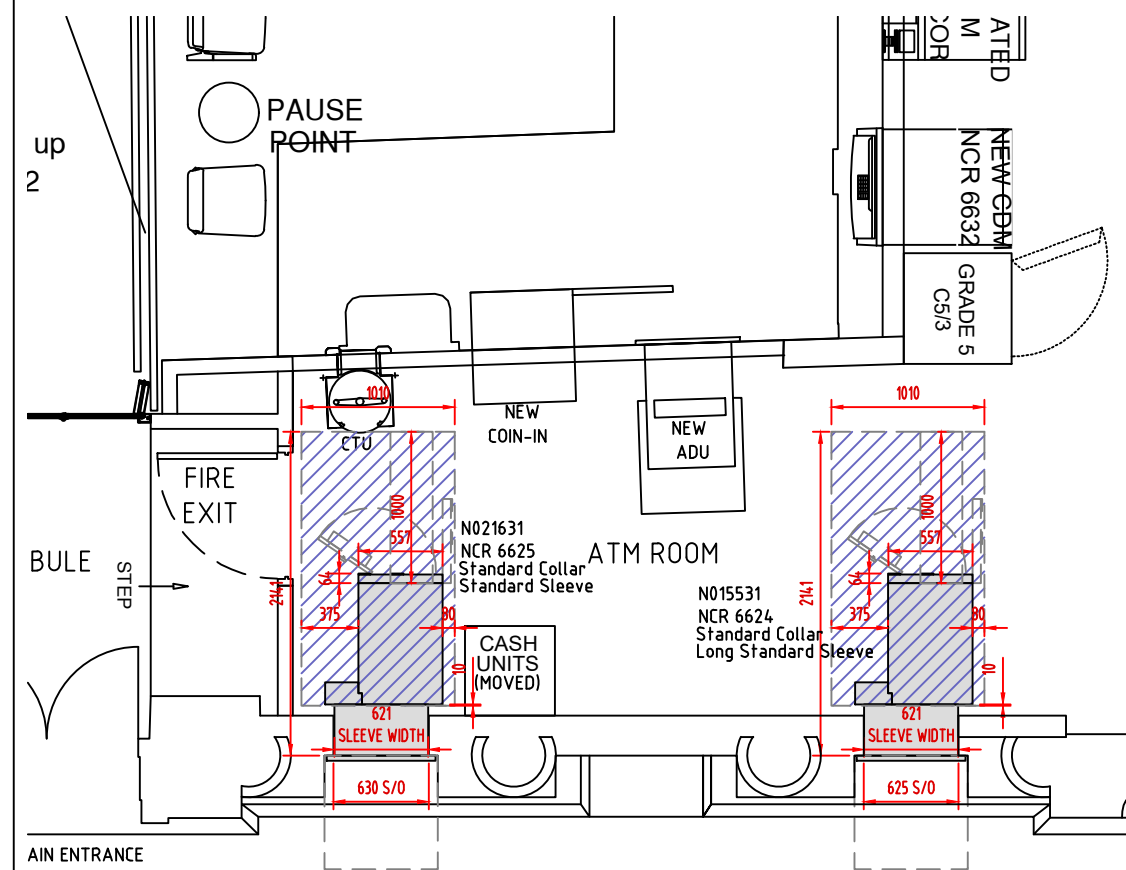


Proposed ATM Room Plan
scale 1:50


DEVICE SCHEDULE						
ATM LU Nr.	Existing device to be removed	Device Type	Device Location	Proposed Device	Proposed Branding	SAI Present
N021631	NCR 6625 STANDARD COLLAR	CASH ATM	EXTERNAL WALL (LHS EXT.)	NCR 6624RL STANDARD COLLAR	N/A	YES
N015531	NCR 6625 STANDARD COLLAR	CASH ATM	EXTERNAL WALL (RHS EXT.)	NCR 6624RL STANDARD COLLAR	Bespoke NW Tablet 210x1040mm	YES

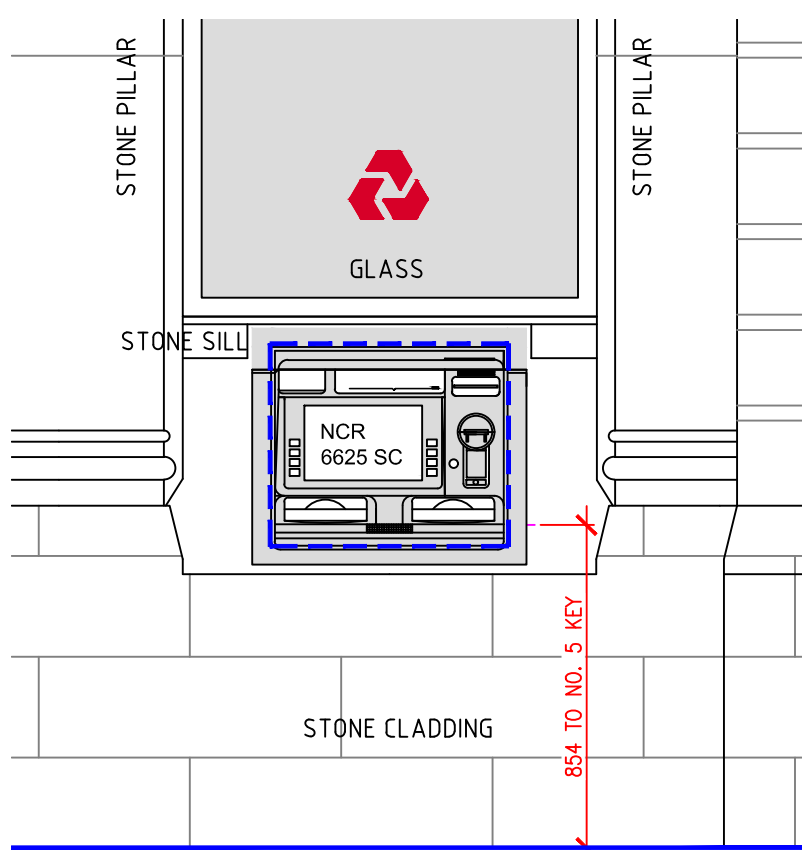


Existing External Elevation
(N021631 External Left)
1:20

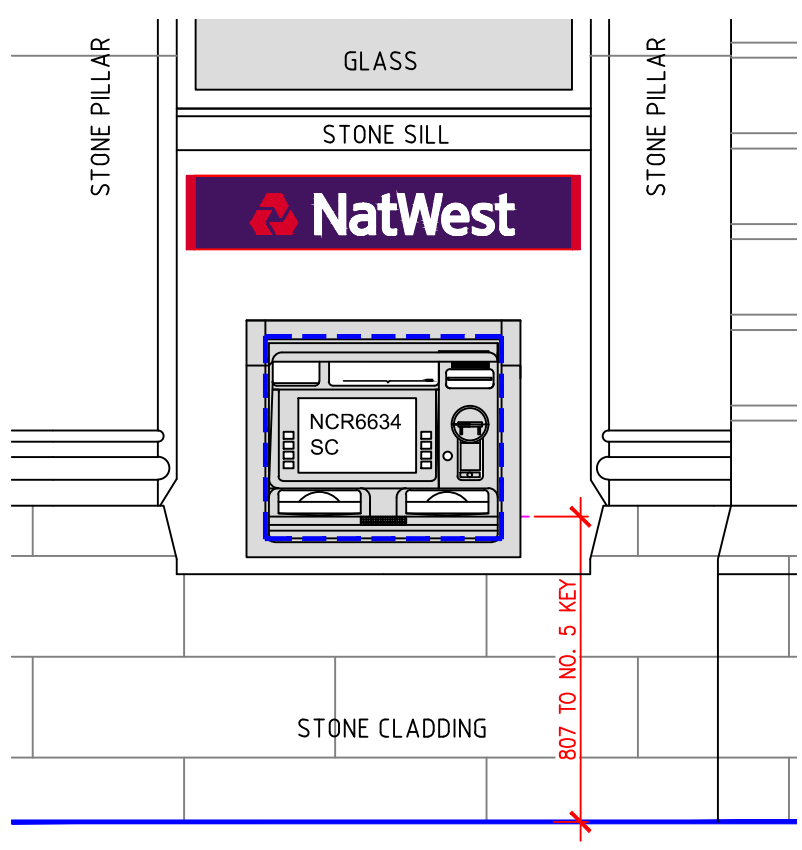





Existing External Elevation
(N015531 External Right)
1:20

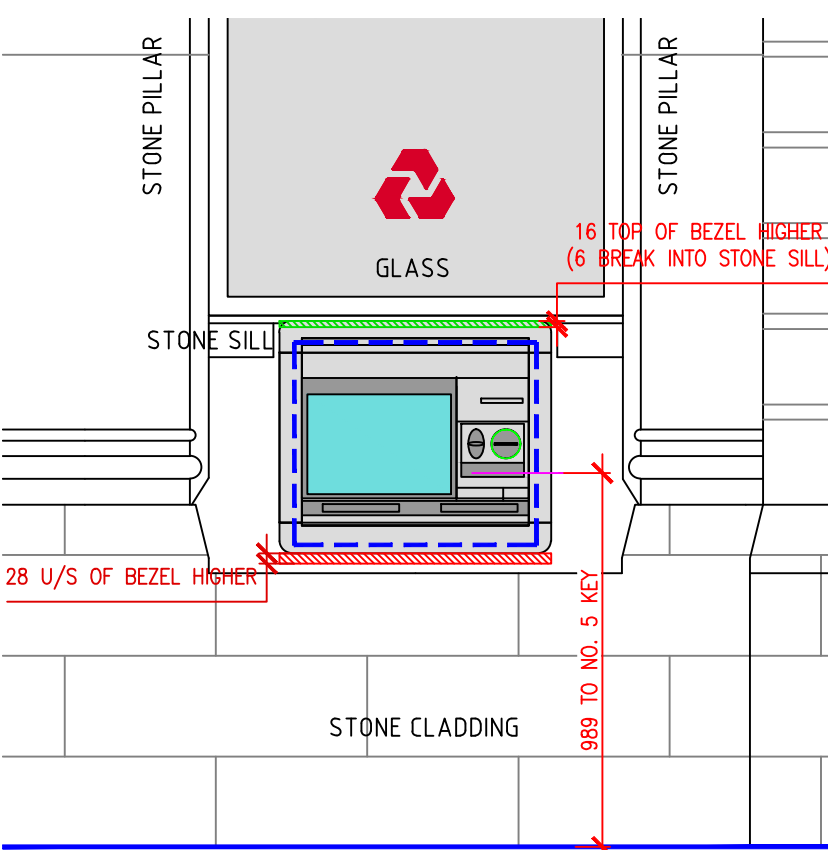

Proposed External Elevation
(N021631 External Left)
1:20

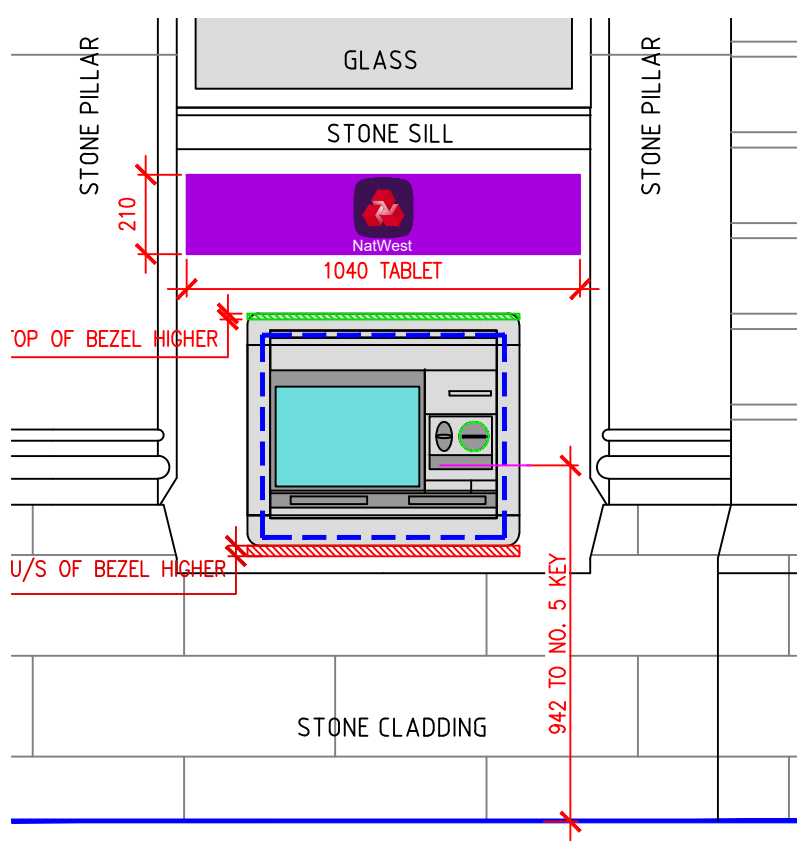

Proposed External Elevation
(N015531 External Right)
1:20

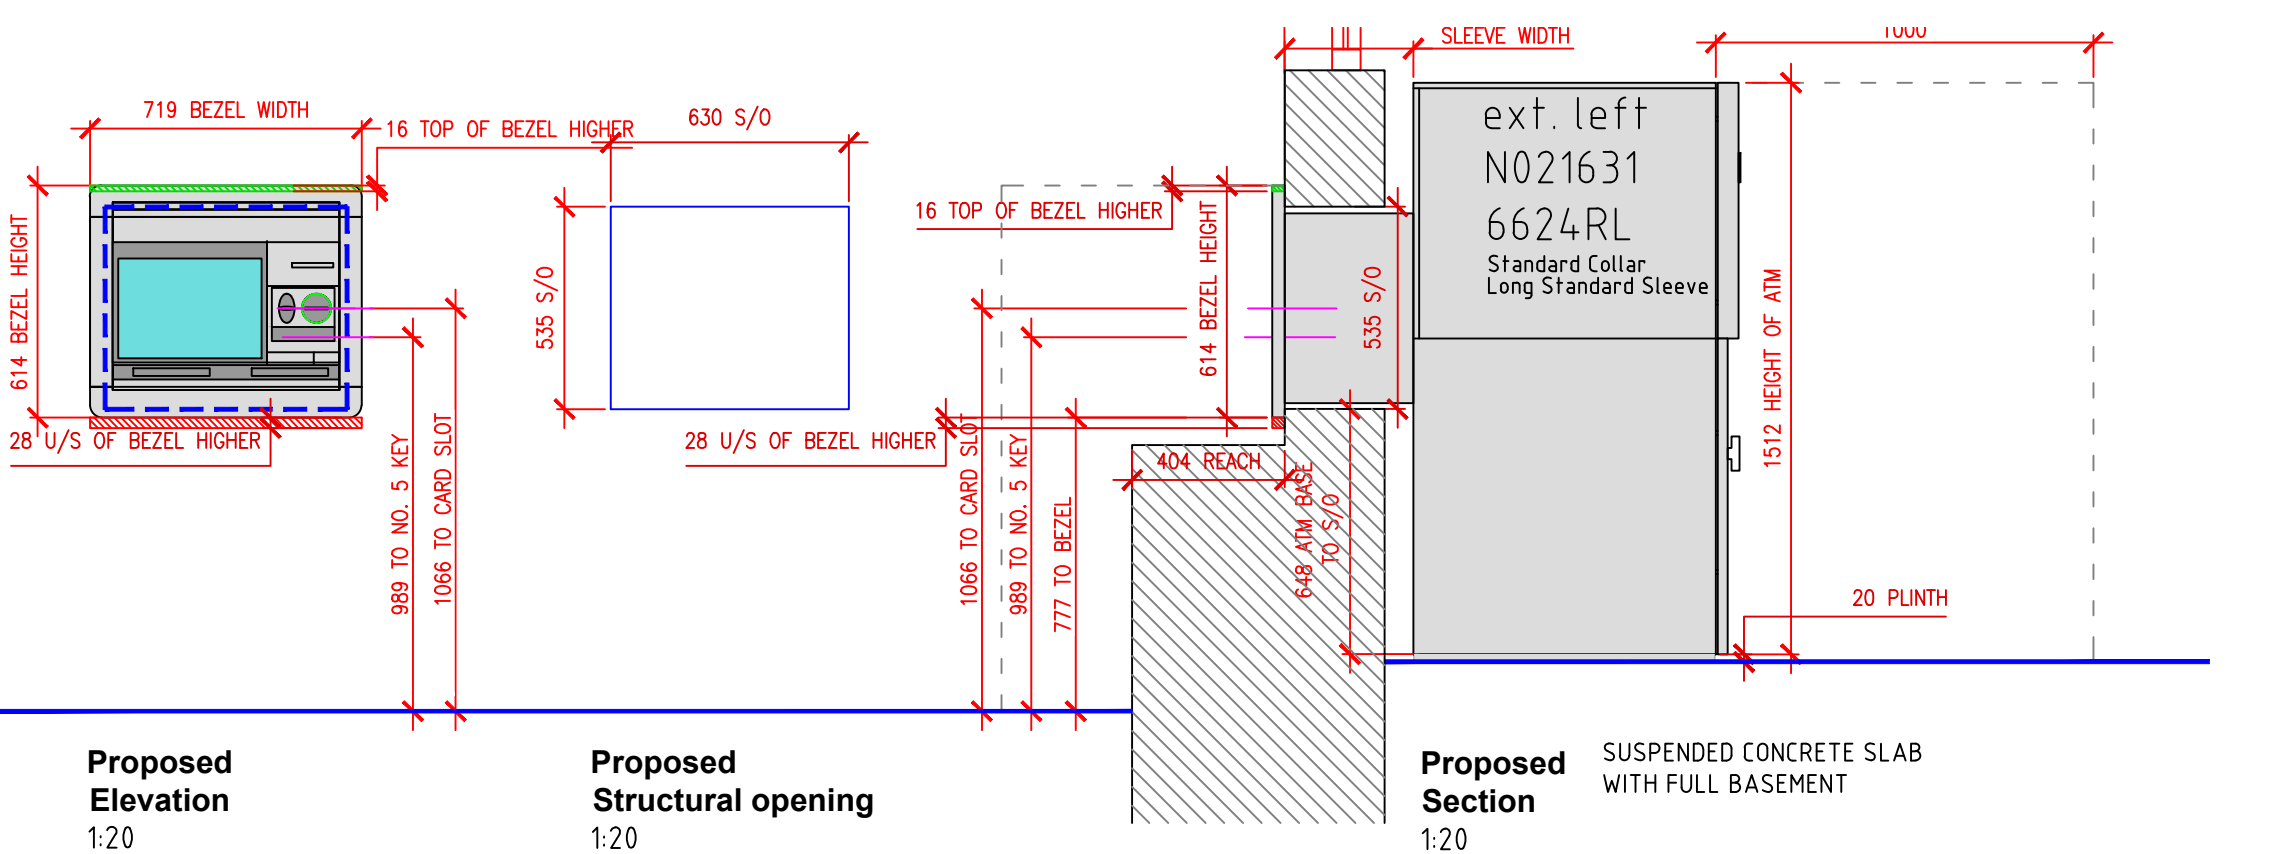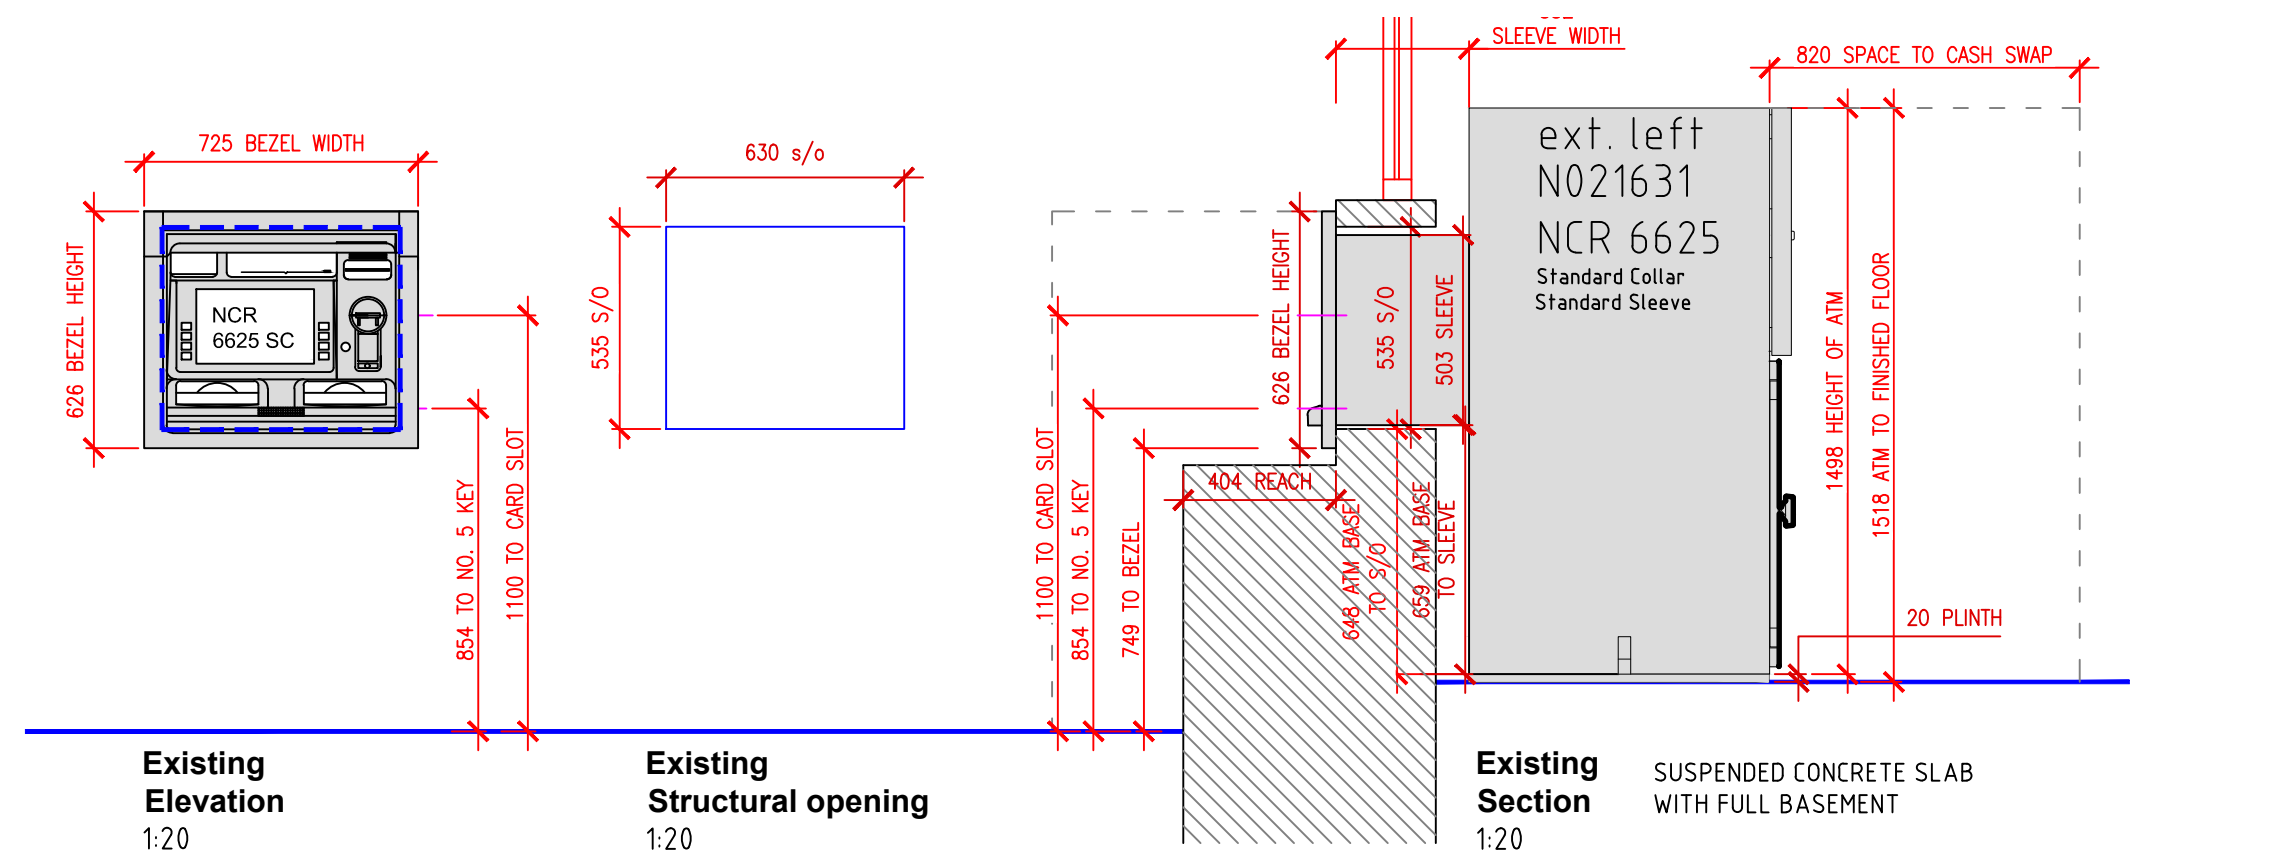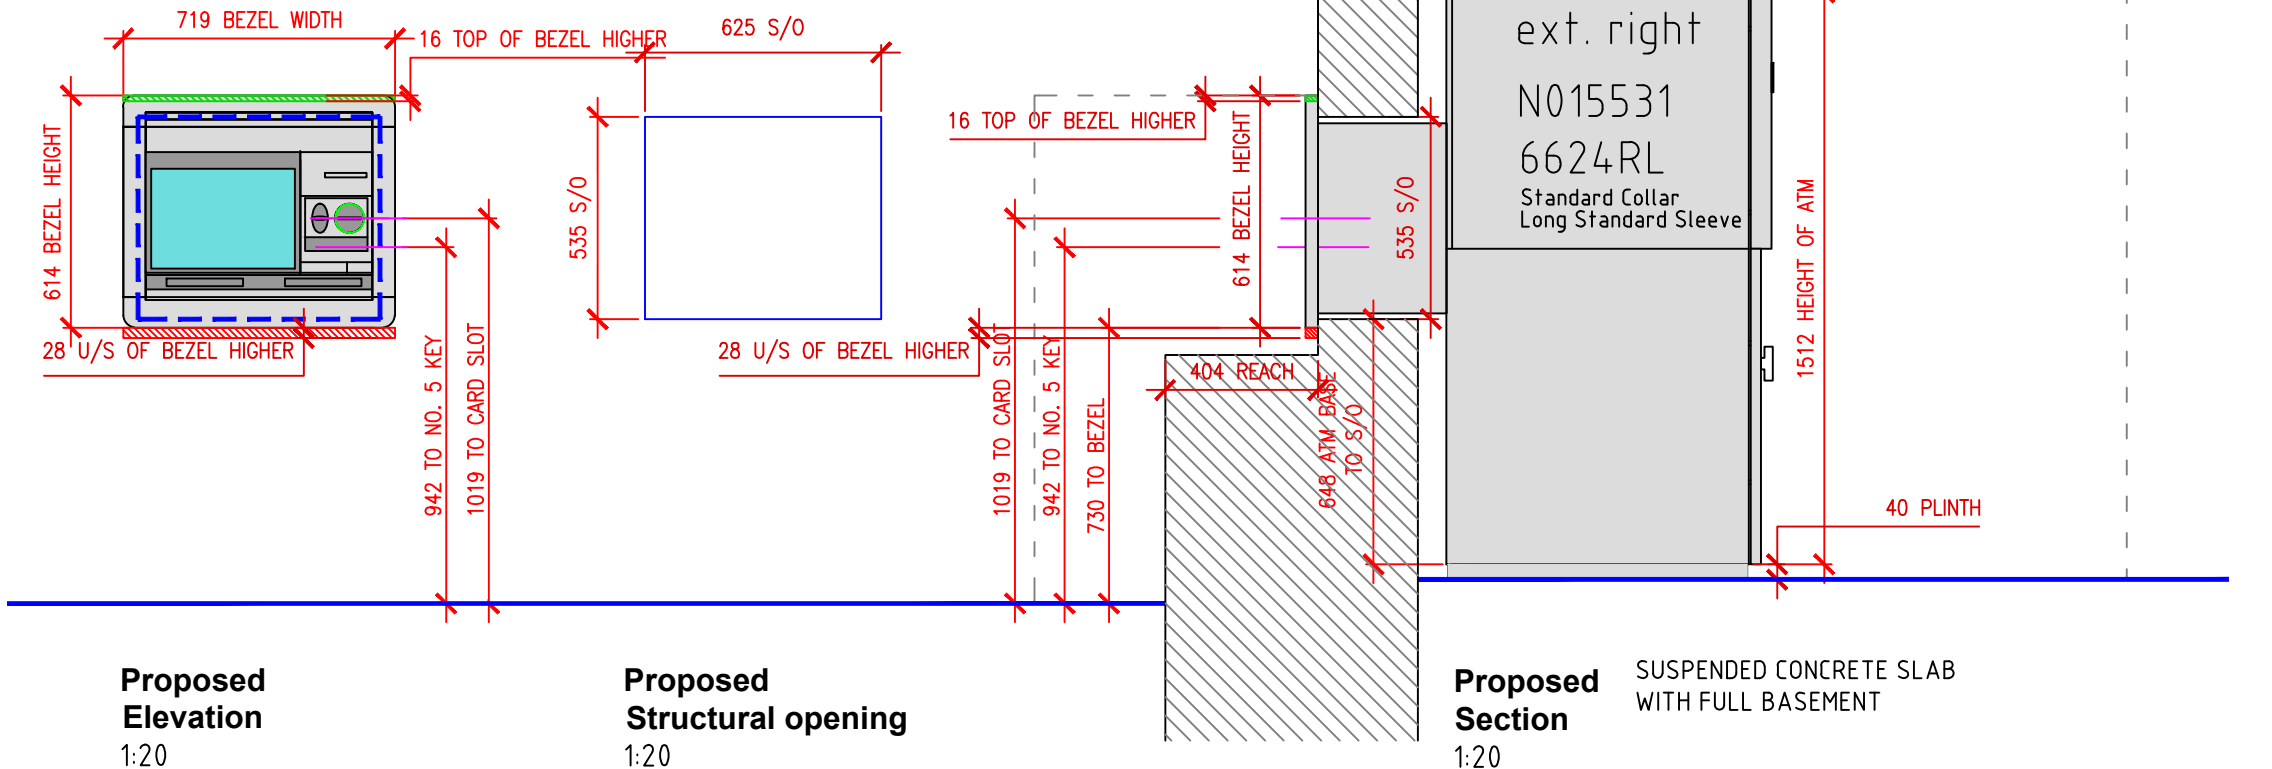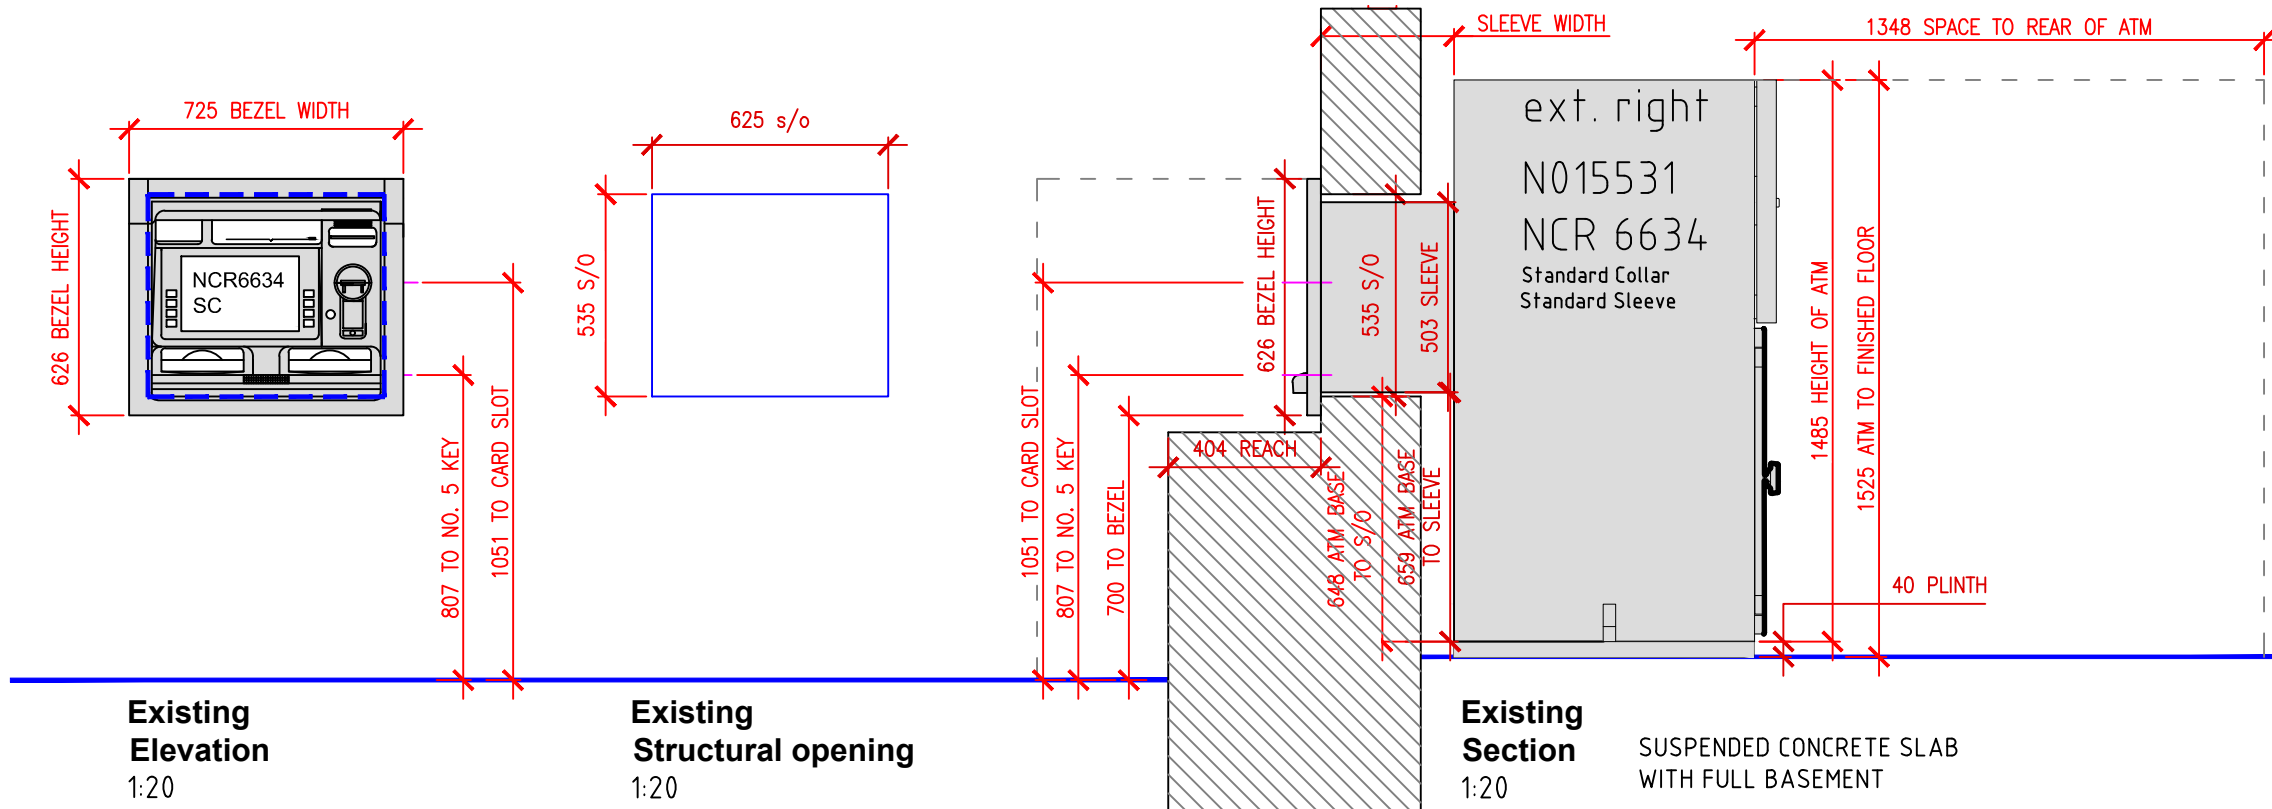

REV	DESCRIPTION	DATE
REV001	PROPOSED-TABLET-UPDATED	13-03-25

TO BE READ IN CONJUNCTION WITH RELEVANT 'SITE PREPARATION DOCUMENT'

RELEVANT ARCHITECTURAL, ENGINEERS, M&E, AND SPECIALIST CONTRACTOR DRAWINGS AND SPECIFICATIONS. GENERAL NOTES:

THE CONTRACTOR IS RESPONSIBLE FOR CHECKING DIMENSIONS, TOLERANCES, AND REFERENCE. ANY DISCREPANCIES TO BE CHECKED WITH THE ARCHITECT BEFORE PROCEEDING WITH THE WORKS.

ALL NEW WORKS, PRODUCTS AND PROCESSES ARE TO BE IN ACCORDANCE WITH THE RELEVANT BUILDING REGULATIONS, BRITISH STANDARDS AND MANUFACTURERS GUIDANCE, DETAILS AND SPECIFICATIONS.

NO. 5 KEY HEIGHT SHOWN IS OPTIMUM SUBJECT TO SITE CONFIRMATION.

- EXTERNAL REMOVALS:
 - Contractor to review asbestos register in branch property file.
 - Disconnect power, alarm, data & IT from ATMs to be removed
 - Remove existing ATMs & Plinths/Baseplates.
- PROPOSED:
 - Once existing ATM is removed, adjust existing aperture to anti-banidit specification, in line with aperture requirements for the new ATM. All replacement ATMs to be positioned on centreline of existing removed device unless notified otherwise on this drawing.
 - Modify wall apertures as required
 - Reduce wall thickness as required
 - Install new plinths/Baseplates & ATMs
 - Install new collars/Tablets
 - Disconnect/re-connect data power
- DECORATION & FINISHES:

All affected areas to be made good and finished to match existing, to Contractors Scope of Works and NatWest Design Guide.
- M&E and I.T.:

Install power and data to new ATM.
- SECURITY:

Provide security alarms to new ATM.
- NOTES:
 - Suspended concrete slab with full basement. Structural report required.
 - Check provided solution regarding No. 5 Key Height.
 - Proposed tablet dimensions and location to match existing.

INFO@MCLHWORKSPACE.COM

MCLHWORKSPACE.COM

Heathfield House
Phoenix Crescent
Strathclyde Business Park
ML4 3NU

Castleton House
15 Trench Road
Mallusk
BT36 4TY

Project: Mill Gate Shopping Centre
36 The Rock
Bury
BL9 0NU

Description: EXTERNAL ATM REPLACEMENT

Location: NATWEST BURY,
36 THE ROCK,
BURY,
BL9 0NU

Job No.:	Scale:	Drawn by:	Status:	Date:
5560	AS SHOWN	AM	STATUS	02-09-24

Drawing:

5560-WKS-00012-015 -REV01-