


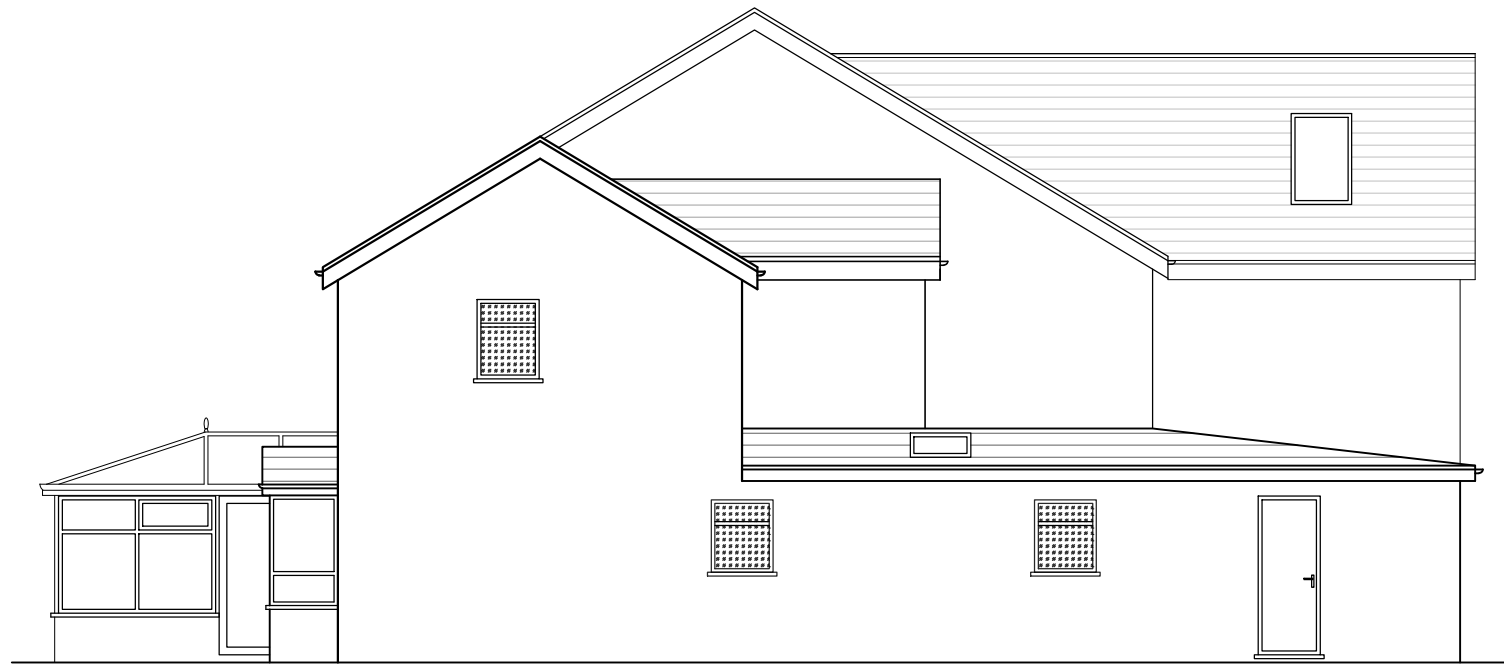

FUTURE PROPOSED LEFT SIDE ELEVATION



FUTURE PROPOSED RIGHT SIDE ELEVATION

0 1 2 5
Scale (m)

0 1 2 5
Scale (m)

General Notes

No.	Revision/Issue	Date
-----	----------------	------

Firm Name and Address



Mason and Marlowe Ltd.
Project Managers and Quantity Surveyors

5 Picadilly Place
Manchester, M1 3BR

Project Name and Address

46 Sergeants Lane
Whitefield, Manchester
M45 7TS

Project	Sheet
Date 23/02/2023	A3
Scale 1/100	