
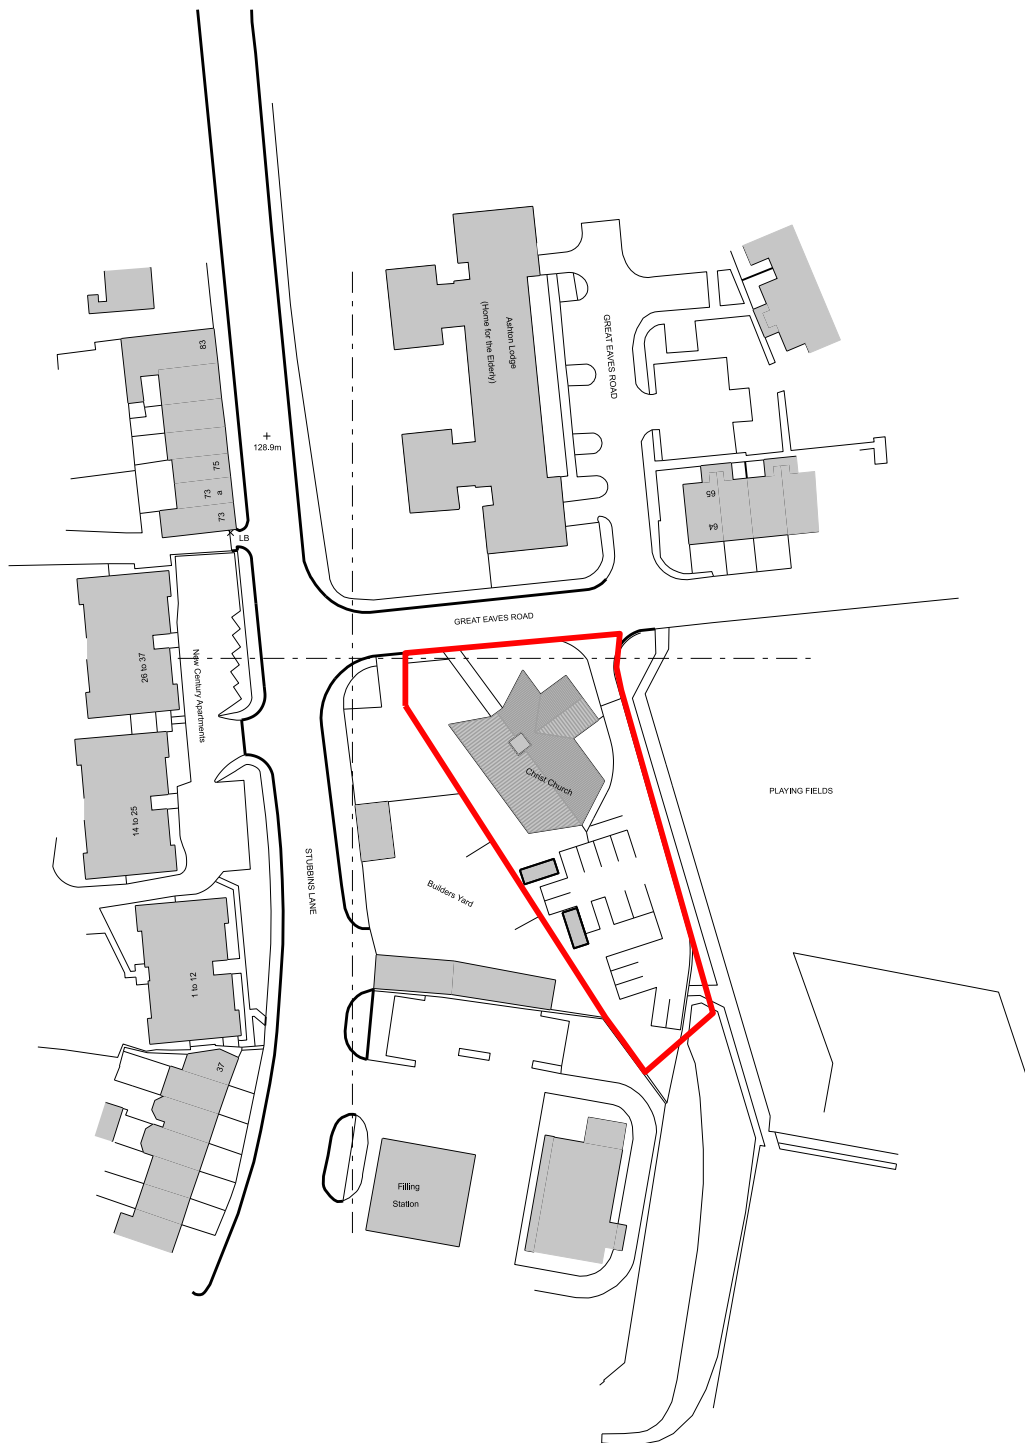


SCALE 1:1250

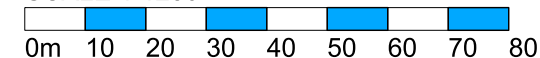

OWNERSHIP BOUNDARY
(0.2 HECTARES)

REV. DATE NOTES INIT.

CLIENT / PROJECT
CHRISTCHURCH
RAMSBOTTOM

DRAWING TITLE
SITE LOCATION PLAN

STATUS
PLANNING

DATE	DRAWN	SCALE @ A4
28.10.22	RG	1:1250

PROJECT NUMBER	UNIT / BLOCK	CI / SFB CODE	TYPE & NUMBER	REVISION LETTER

DRAWING NO.
11173 EXT L01 A

Site Location Plans	L	GA Plans	P	Elevations	E
Sections	S	Details	D	Prefix: Colour	C

THE RATCLIFFE GROVES PARTNERSHIP

MANCHESTER
105 MANCHESTER ROAD
BURY LANCASHIRE BL9 0TD
T. 0161 797 6000 E. manchester@rgp.uk.com
www.rgp.uk.com

LONDON
19 BEDFORD ROW
LONDON WC1R 4EB
T. 020 7600 6666 E. london@rgp.uk.com

