


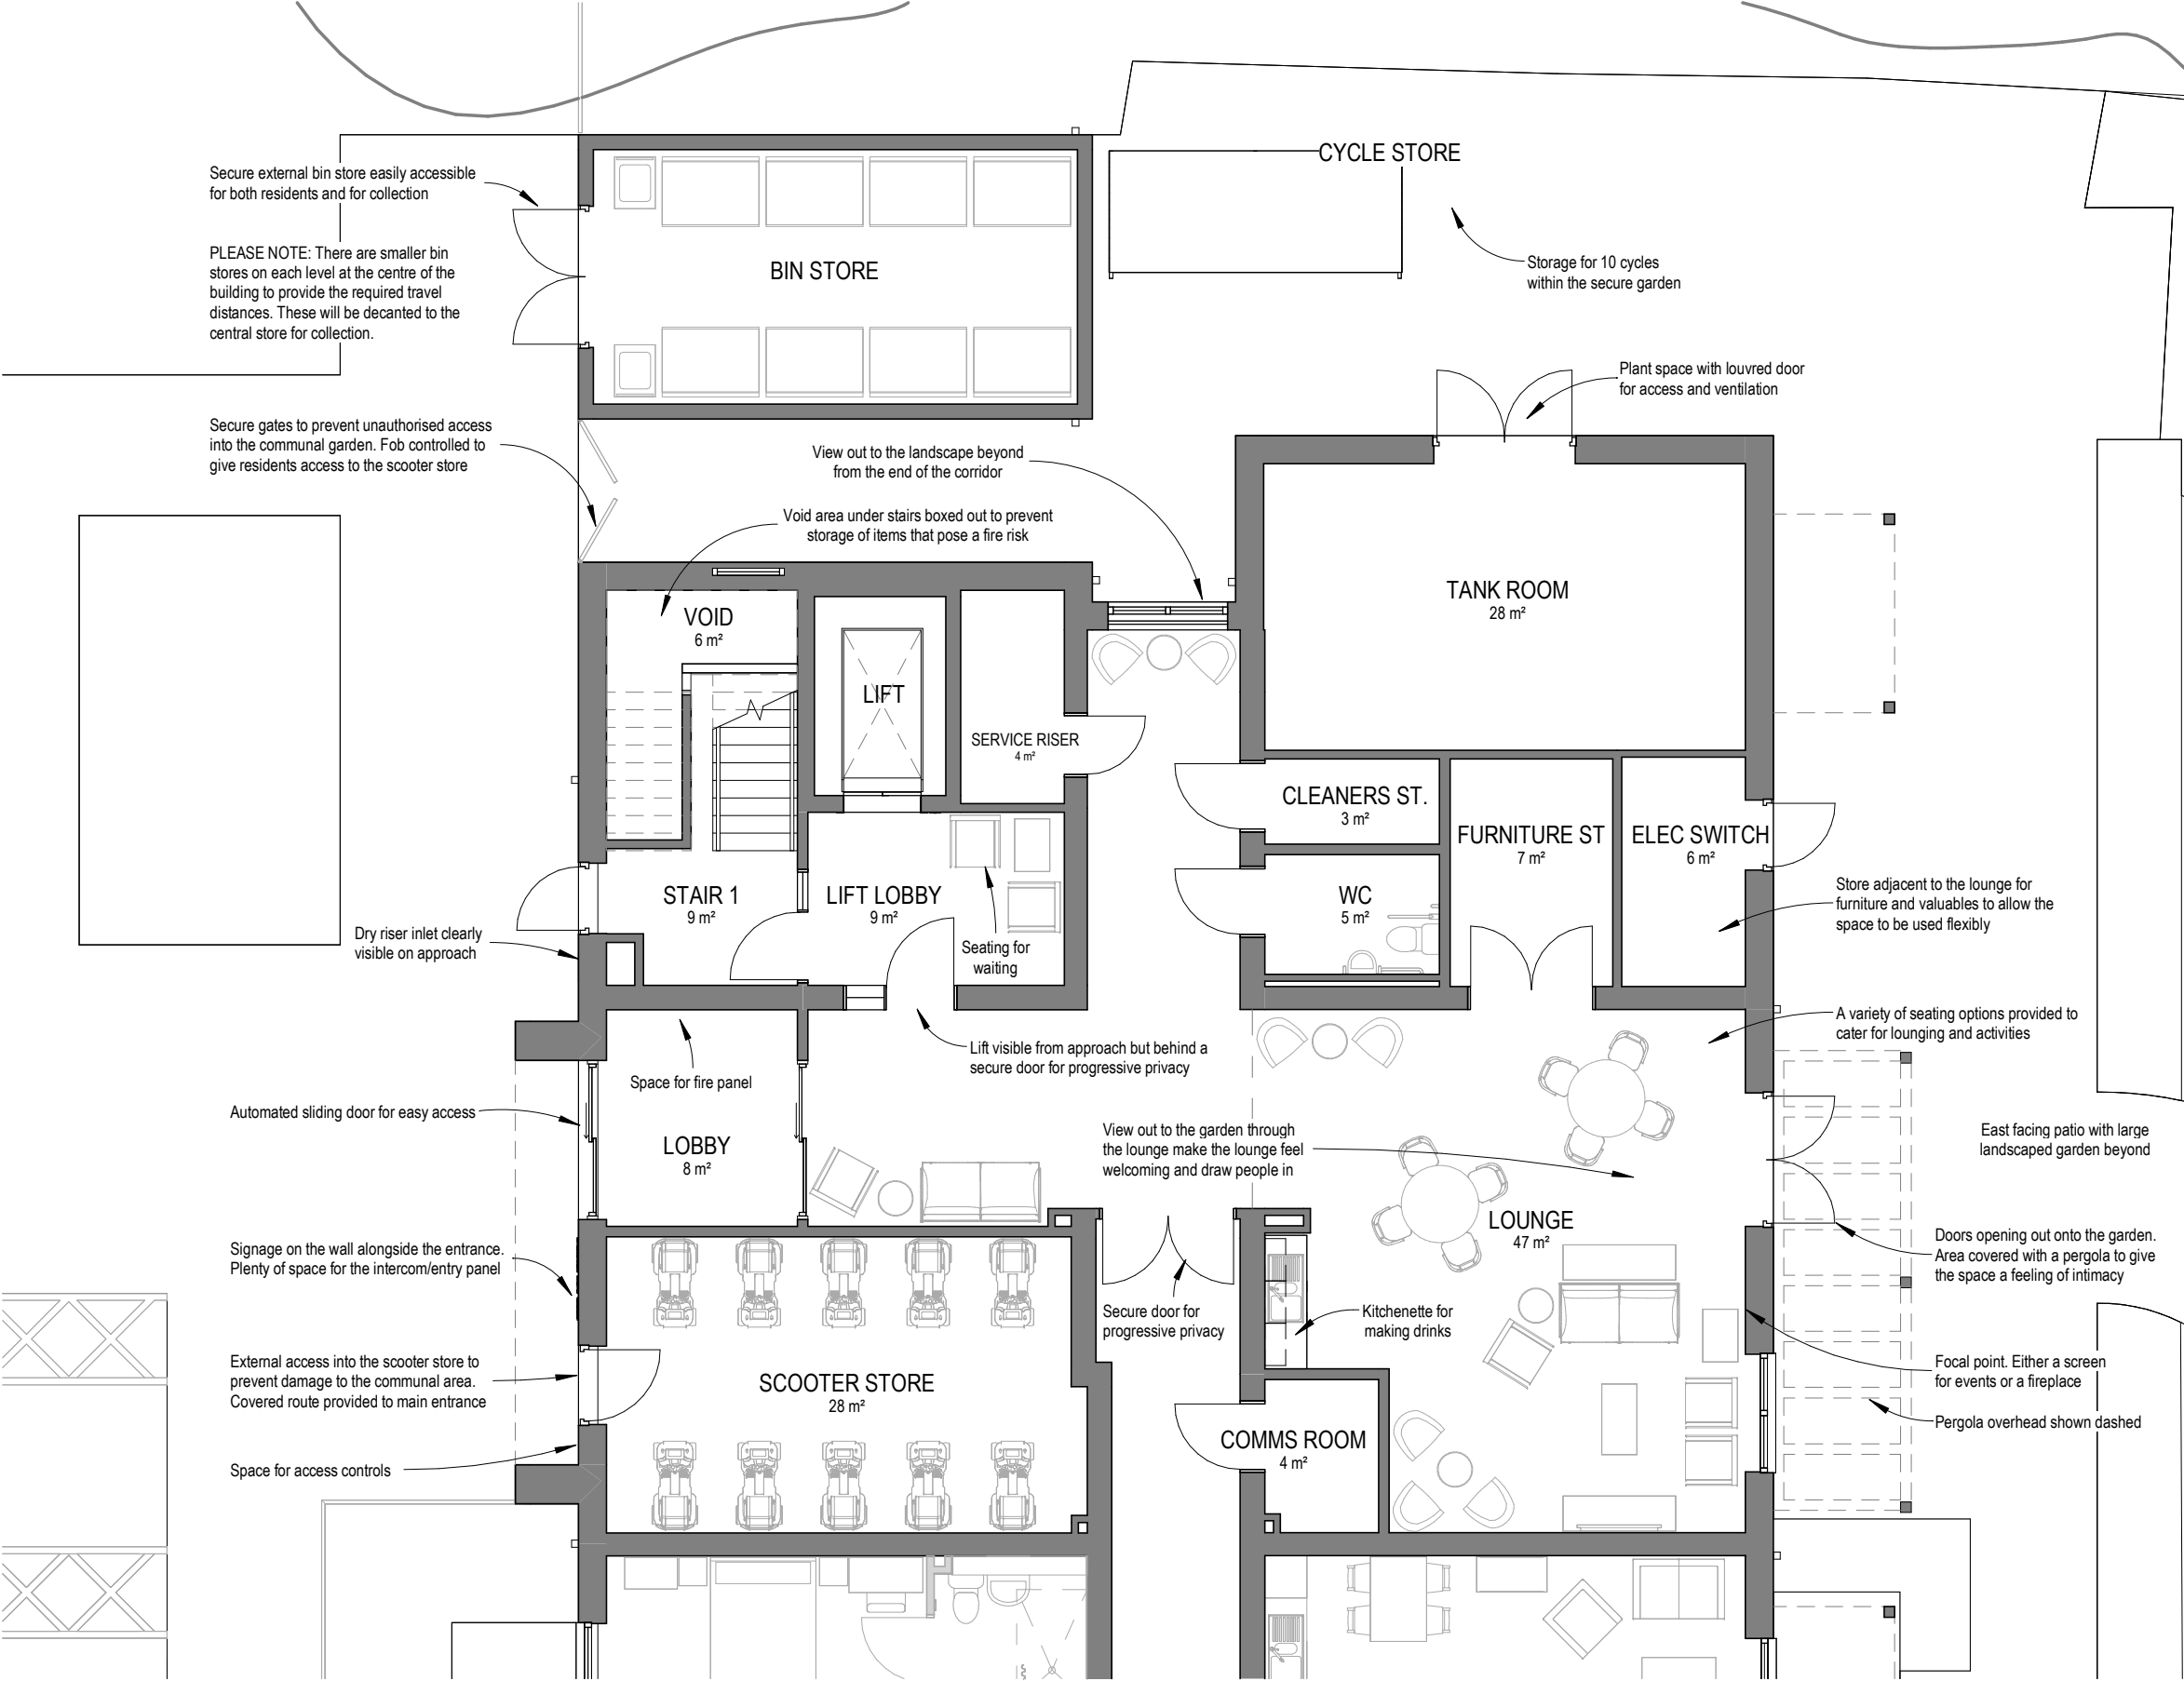

COMMUNAL FACILITIES PLAN
1 : 100

Notes

The Contractor is to check all dimensions and conditions on site before commencing. Do not scale from this drawing.
This drawing remains the copyright of POZZONI Architecture Ltd.

Scale Bars

TO BE USED ONLY AS GUIDANCE

1:100	mm	1000	3000	5000
1:200	mm	5000	8000	
1:500	M	5	15	25
1:1250	M	10	30	50 70

P04	Planning Issue	BAP	16/05/24
P03	Scooter store & plant/tank room switched. Insulation added to corridor party walls.	EM	10/04/24
P02	Position of the apartment building on the site adjusted to avoid root protection zones.	EM	14/03/24
P01	Issued for Pre-App planning advice	EM	19/01/24
Rev	Description	By	Date

Client	ARCON HOUSING ASSOCIATION (BOLTON AT HOME)		
Job	FLETCHER FOLD ROAD, BURY		
Drawing	PLANNING - APARTMENTS COMMUNAL FACILITES		
BSRef	POZ Ref	Rev	P04
6071-POZ-XX-ZZ-DR-A-1230			
Date	19/01/24	Scale	1 : 100 @ A3
3D CoOrd	BAP	2D CoOrd	EM
Project Status	Planning	Tender	Construction
	Design	Contract	As Built

pozzoni

Woodville House
2 Woodville Road
Altrincham
WA14 2FH

+44 161 928 7848
architects@pozzoni.co.uk
www.pozzoni.co.uk

P:\MCAD\6051-6100\6071\PAL\Design\Models\6071_POZ_A1_XX_M3_0001.rvt
14/05/2024 15:47:36