



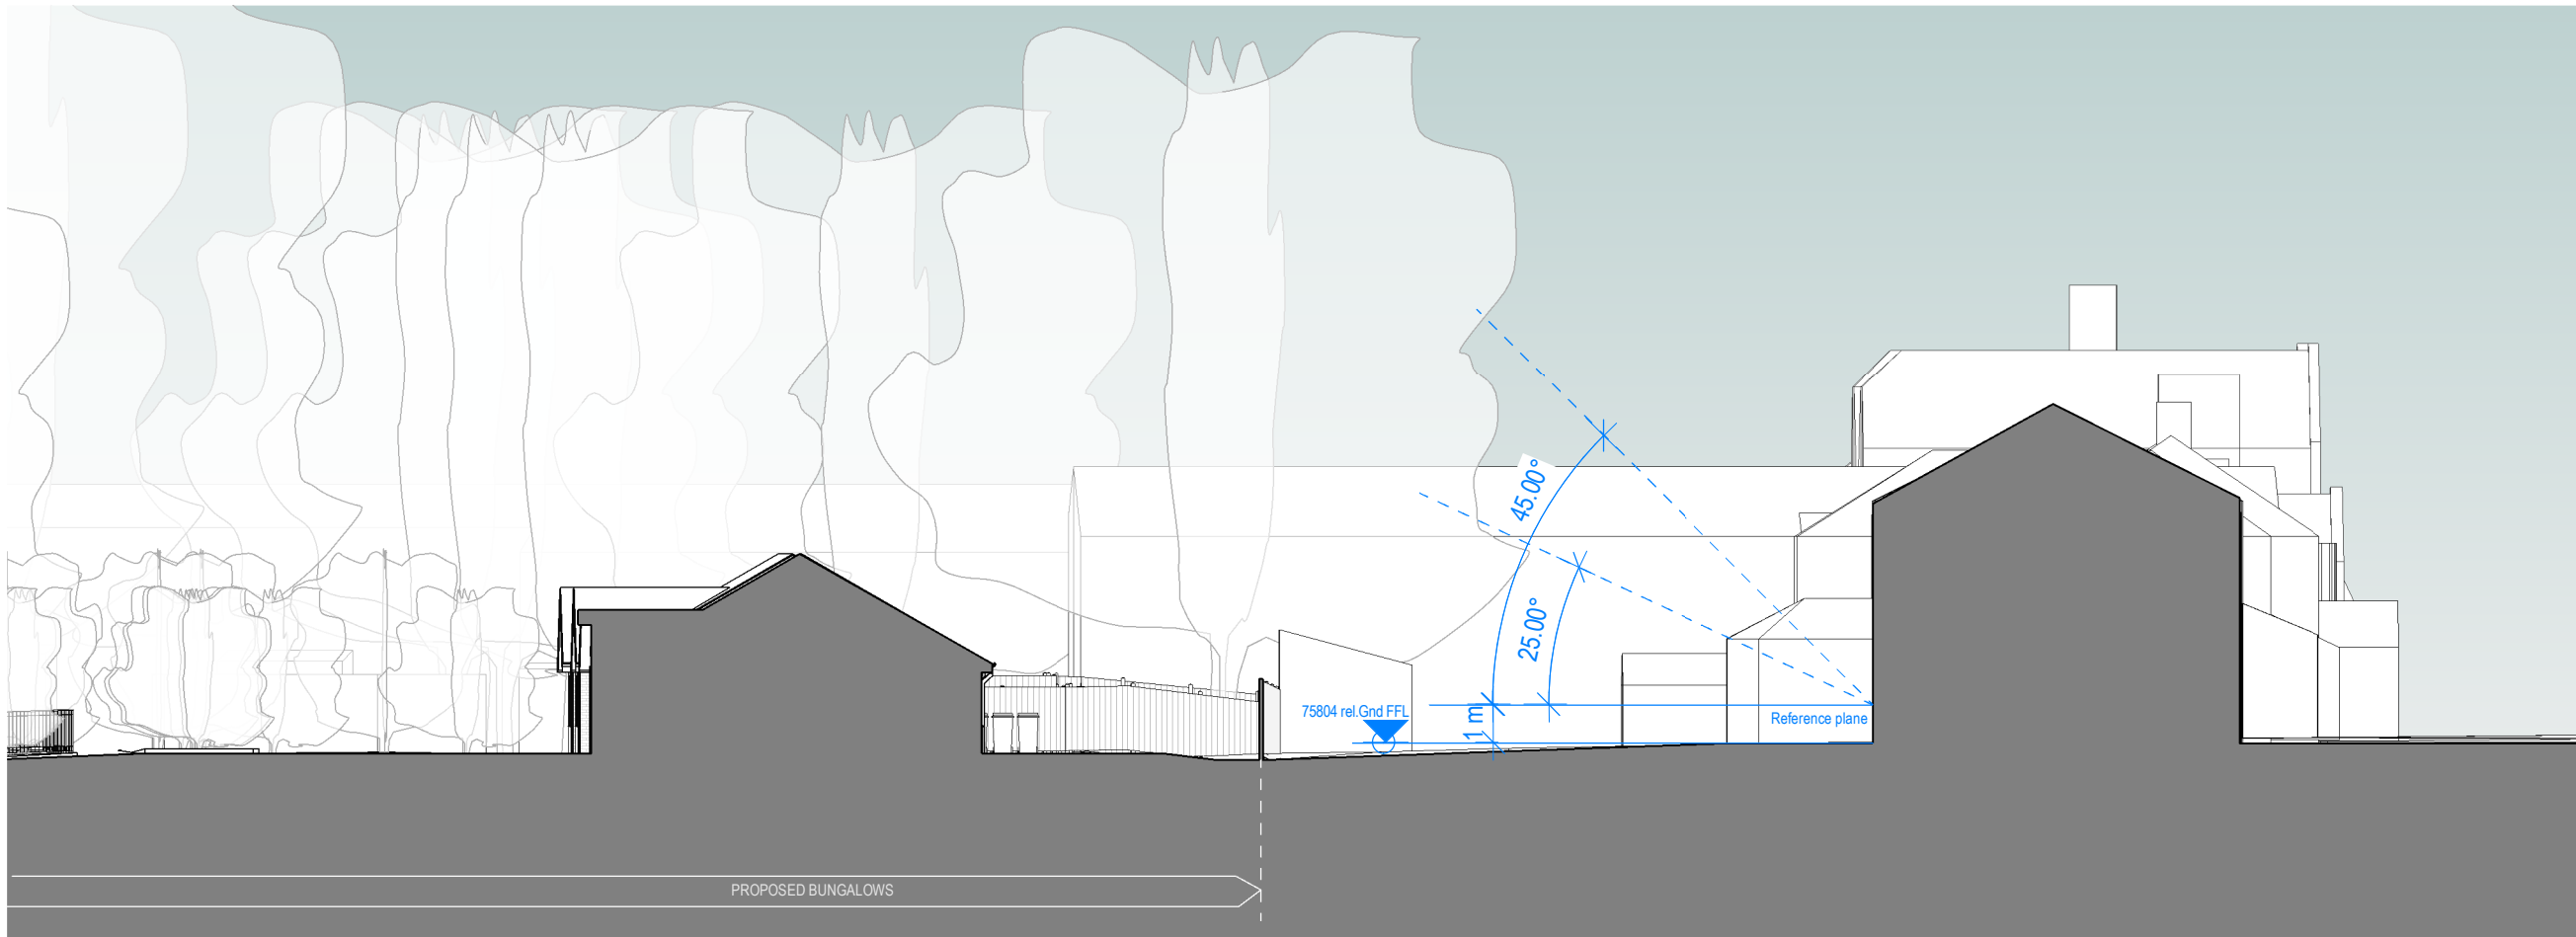


SITE SECTION 01 - THROUGH BUNGALOWS AND 419 MANCHESTER ROAD
1 : 200

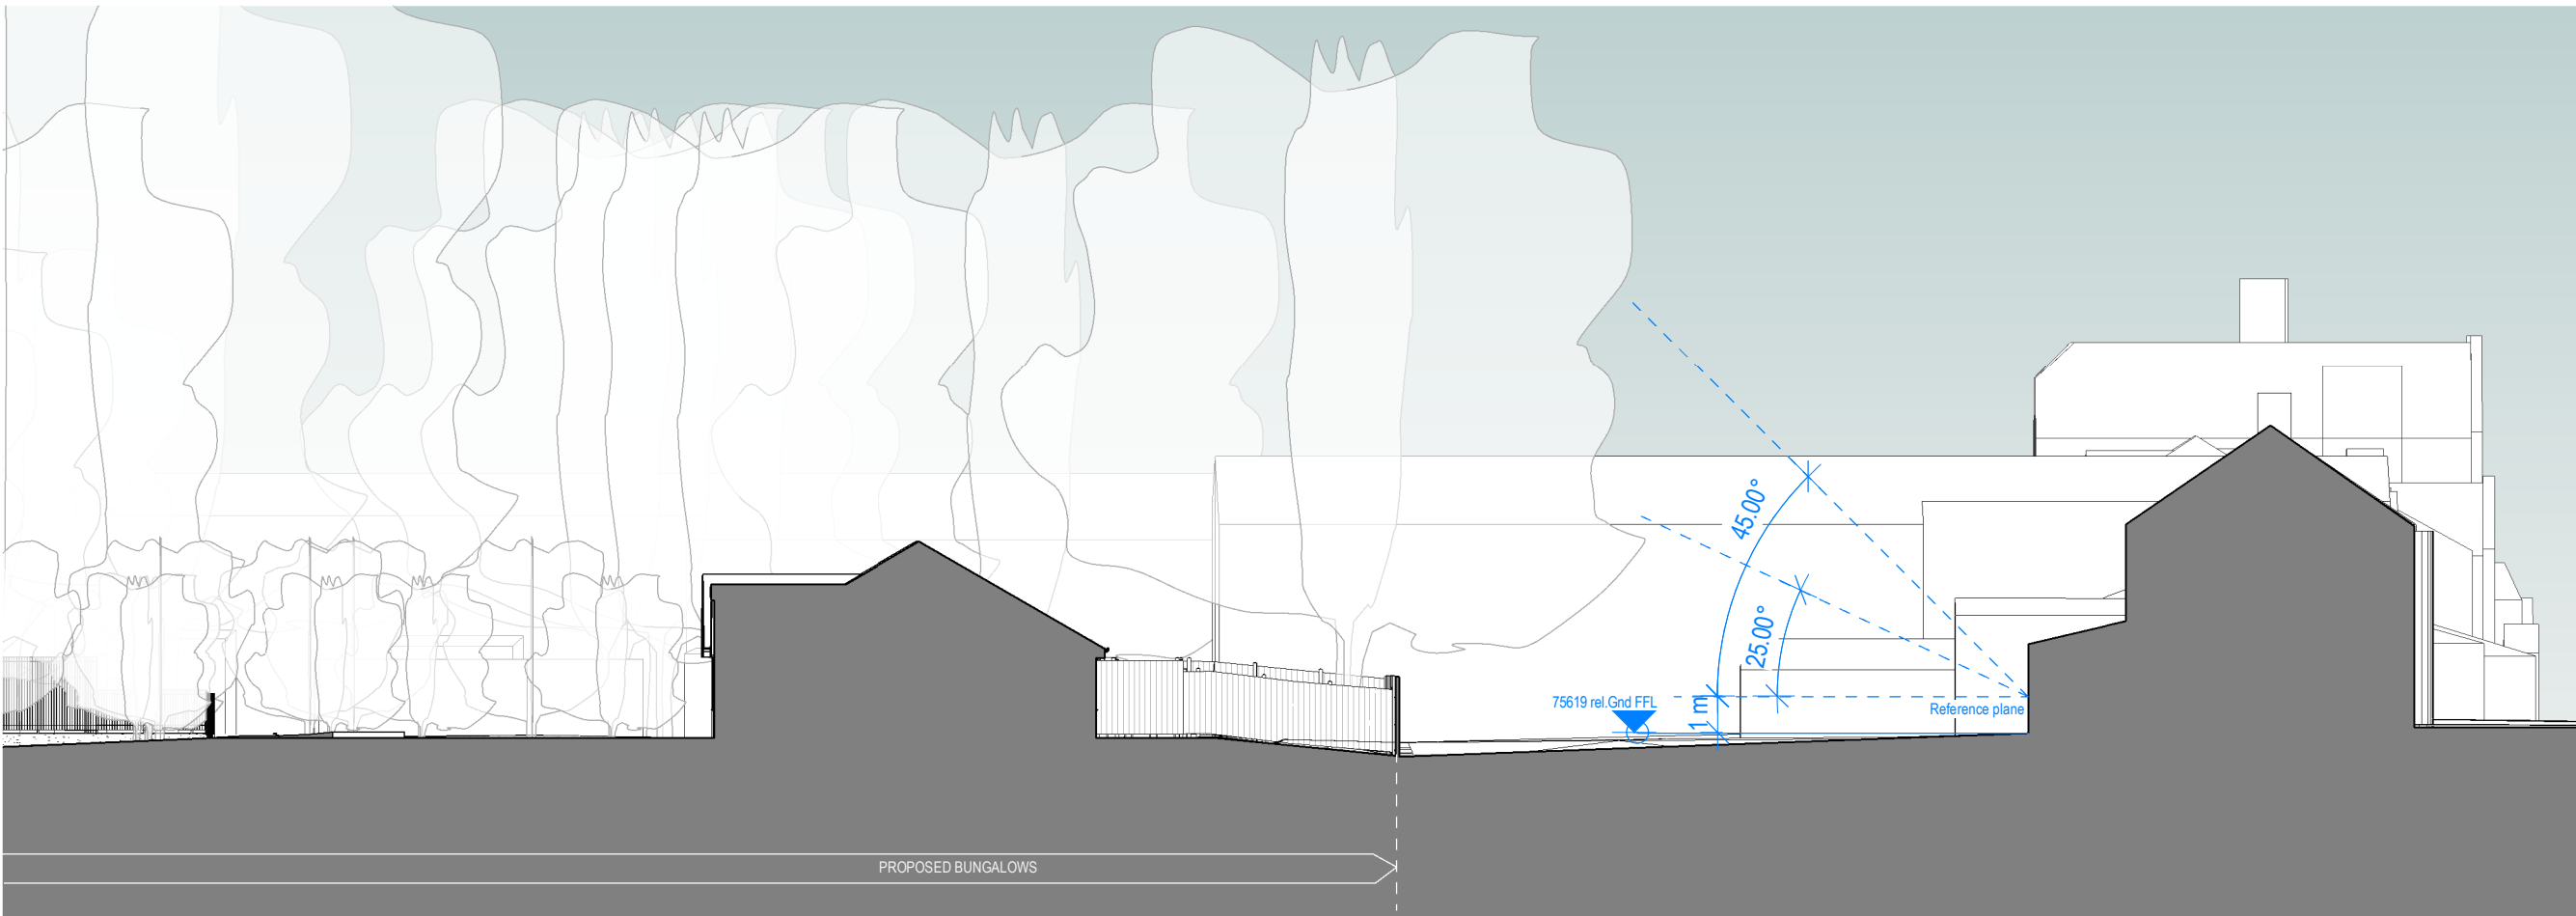


SITE SECTIONS 02 - THROUGH BUNGALOWS AND 423 MANCHESTER ROAD
1 : 200




SECTION 03 - THROUGH BUNGALOWS AND 10 FLETCHER FOLD ROAD
1 : 200

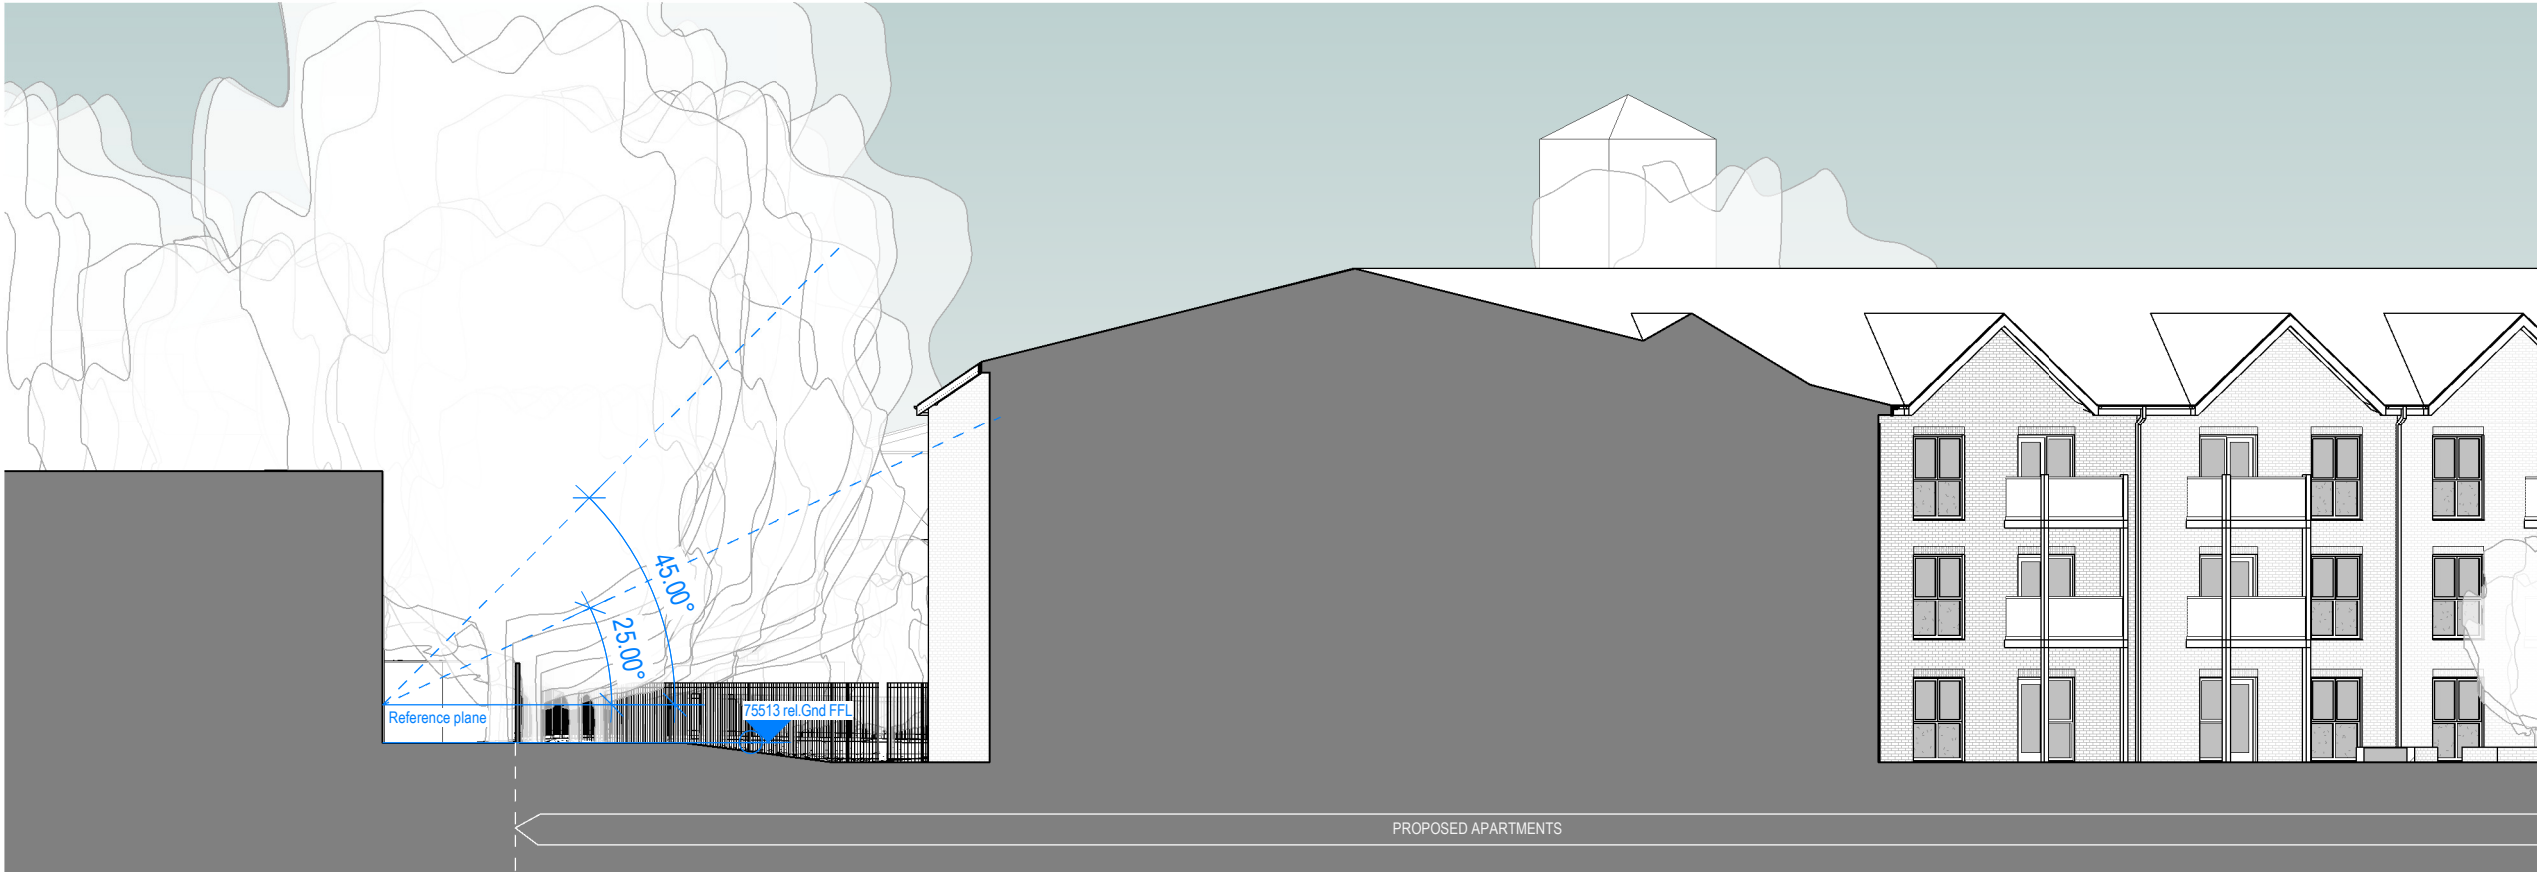

SECTION 04 - THROUGH APARTMENT AND 42 MILLWOOD COURT
1 : 200

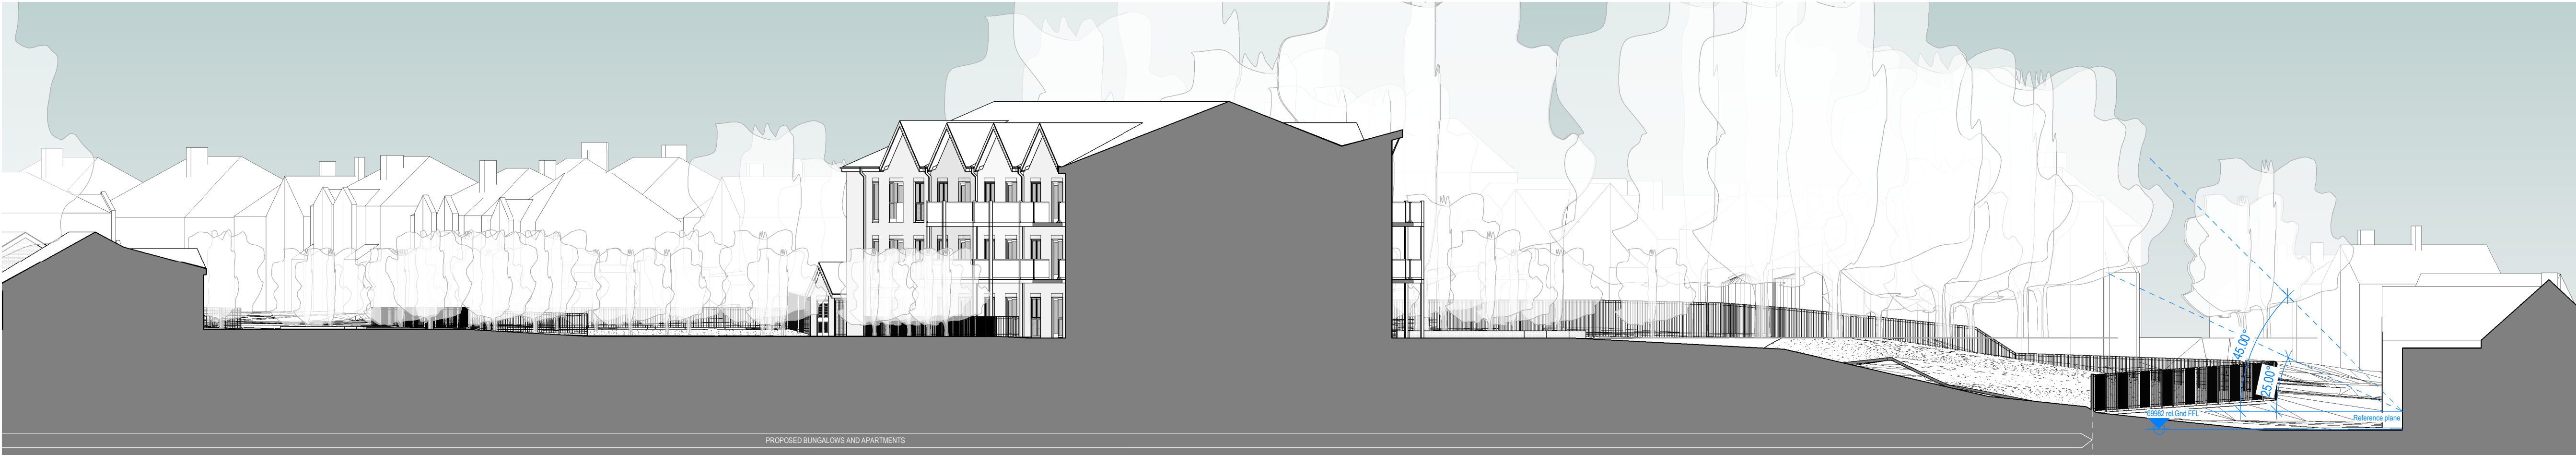

SECTION 05 - THROUGH BUNGALOW AND APARTMENT AND 17 MEADWAY
1 : 200

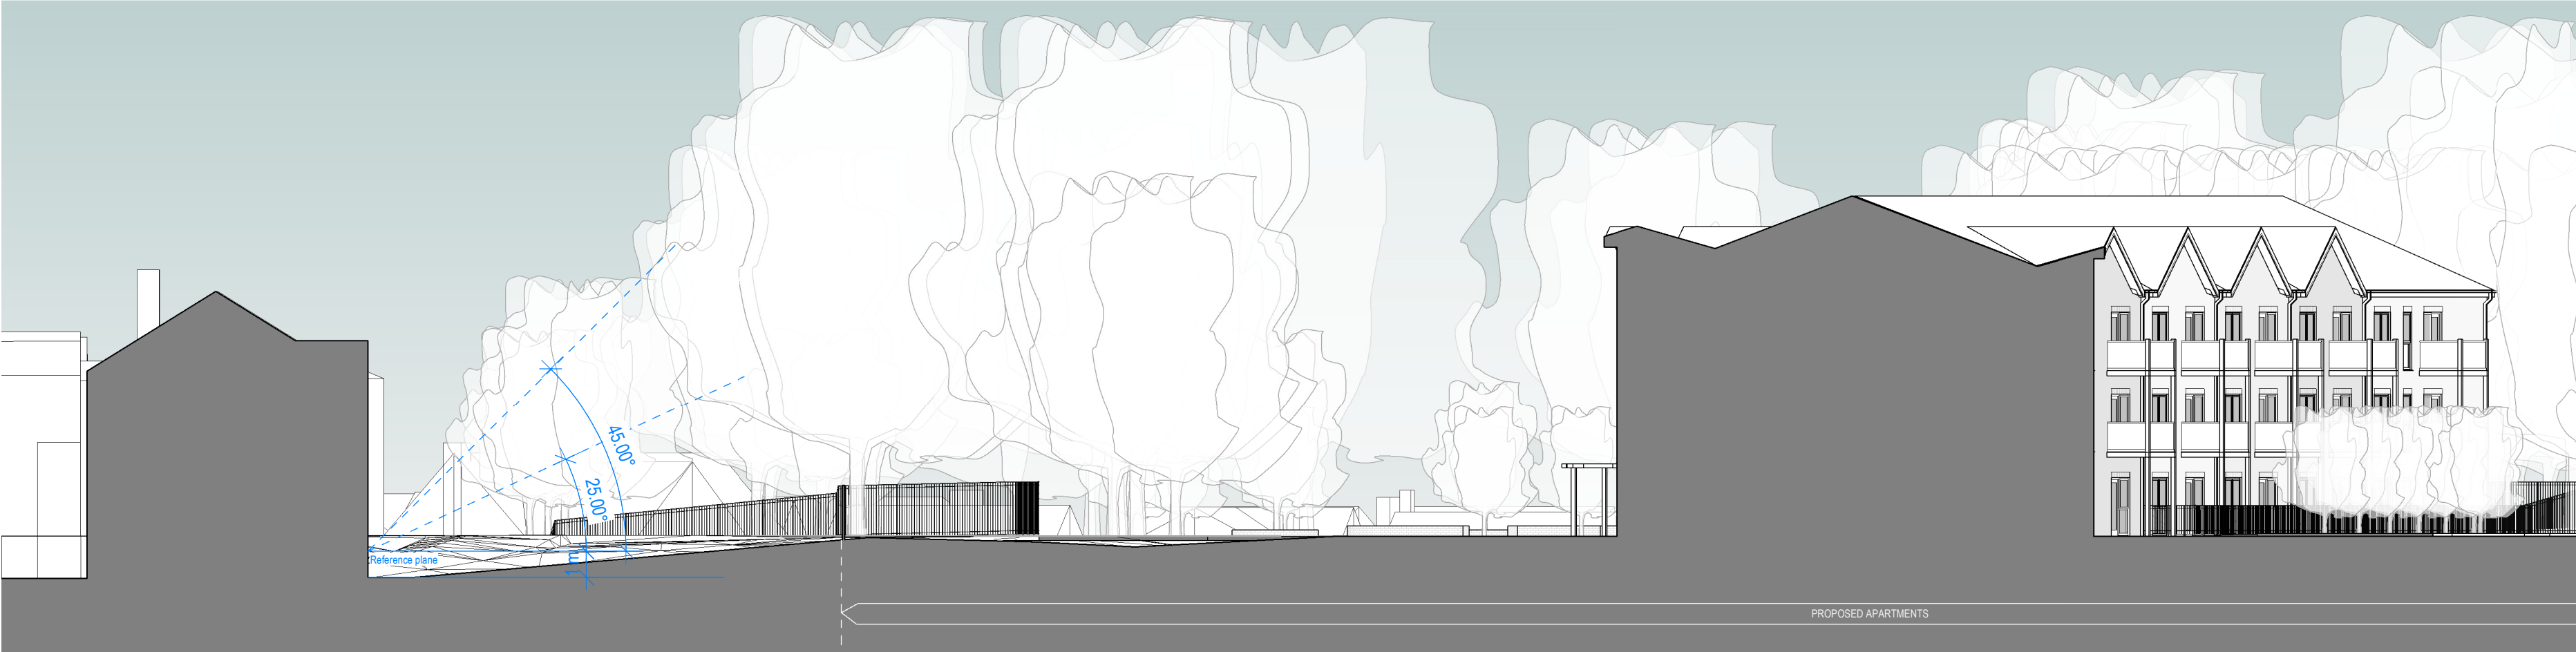

SECTION 06 - THROUGH APARTMENTS AND THE CRESCENT HOUSES
1 : 200



SECTION KEY PLAN
1 : 1000

Notes
The Contractor is to check all dimensions and conditions on site before commencing. Do not scale from this drawing.
This drawing remains the copyright of POZZONI Architecture Ltd.

Scale Bars		TO BE USED ONLY AS GUIDANCE			
1:100	mm	0	1000	2000	3000
1:200	mm	0	1000	2000	3000
1:500	m	0	10	20	30
1:1250	m	0	10	20	30

NOTES

Floor levels of surrounding dwellings have been indicated using the topographical information.
Please refer to JLP Surveying drawing S23-0937 for further details.

P01	Planning Issue	BAP	16/05/24
Rev	Description	By	Date
Client	ARCON HOUSING ASSOCIATION (BOLTON AT HOME)		
Job	FLETCHER FOLD ROAD, BURY		
Drawing	PLANNING- SITE SECTIONS		
Ref	6071_1400	Rev	P01
Date	01/05/24	Scale	As indicated
Author	BAP	Check	BAP
Design	Planning	Contract	Construction
As Built	Design	Contract	As Built

pozzoni

Woodville House
2 Woodville Road
Altrincham
WA14 2FH
+44 161 928 7848
www.pozzoni.co.uk
architects@pozzoni.co.uk