


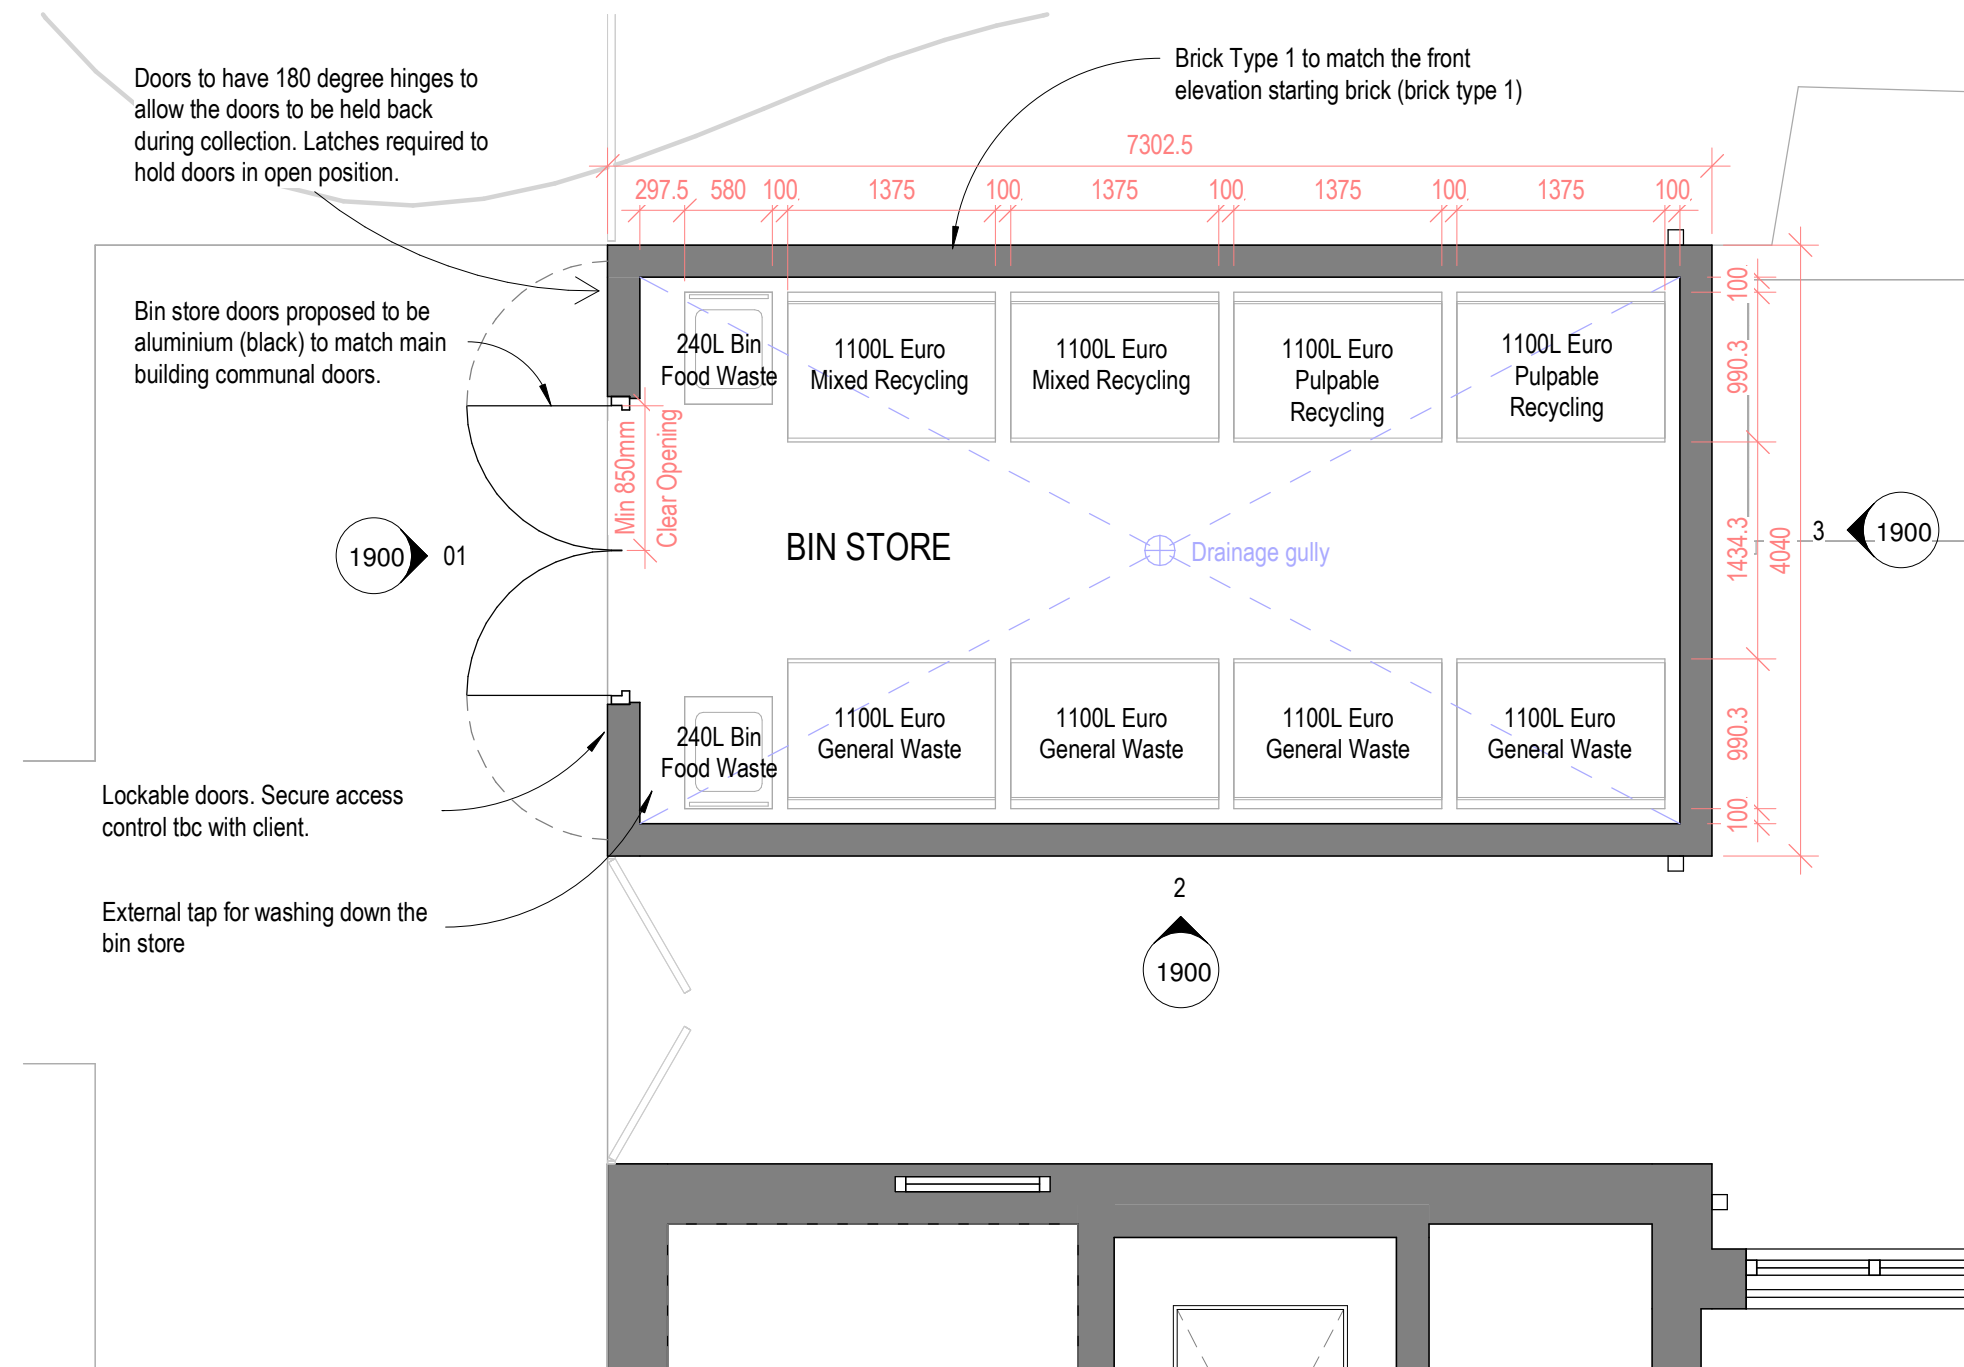


APARTMENT BLOCK BIN STORE
1 : 50




01 BIN STORE FRONT ELEVATION
1 : 50

MATERIALS	
ITEM	MATERIAL
Facing materials	Brick type 1
Bin Store Door	Aluminium, black
Roof	Slate effect tiles
Fascia	UPVC, black
Soffit	UPVC, white
Rainwater goods	UPVC, black

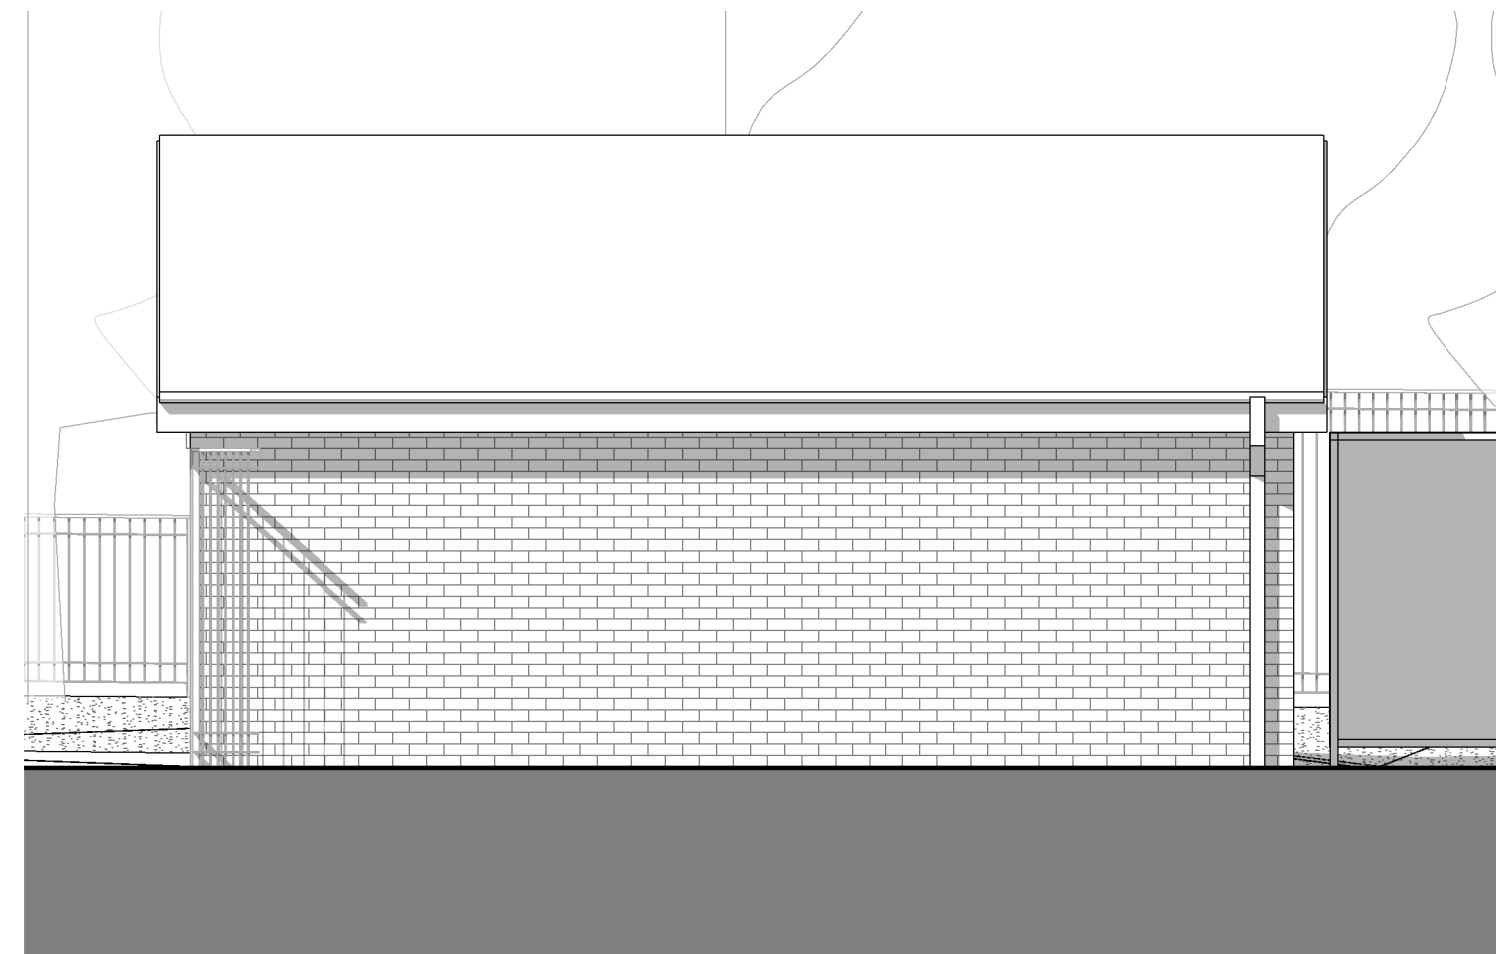

2 BIN STORE SIDE ELEVATION
1 : 50

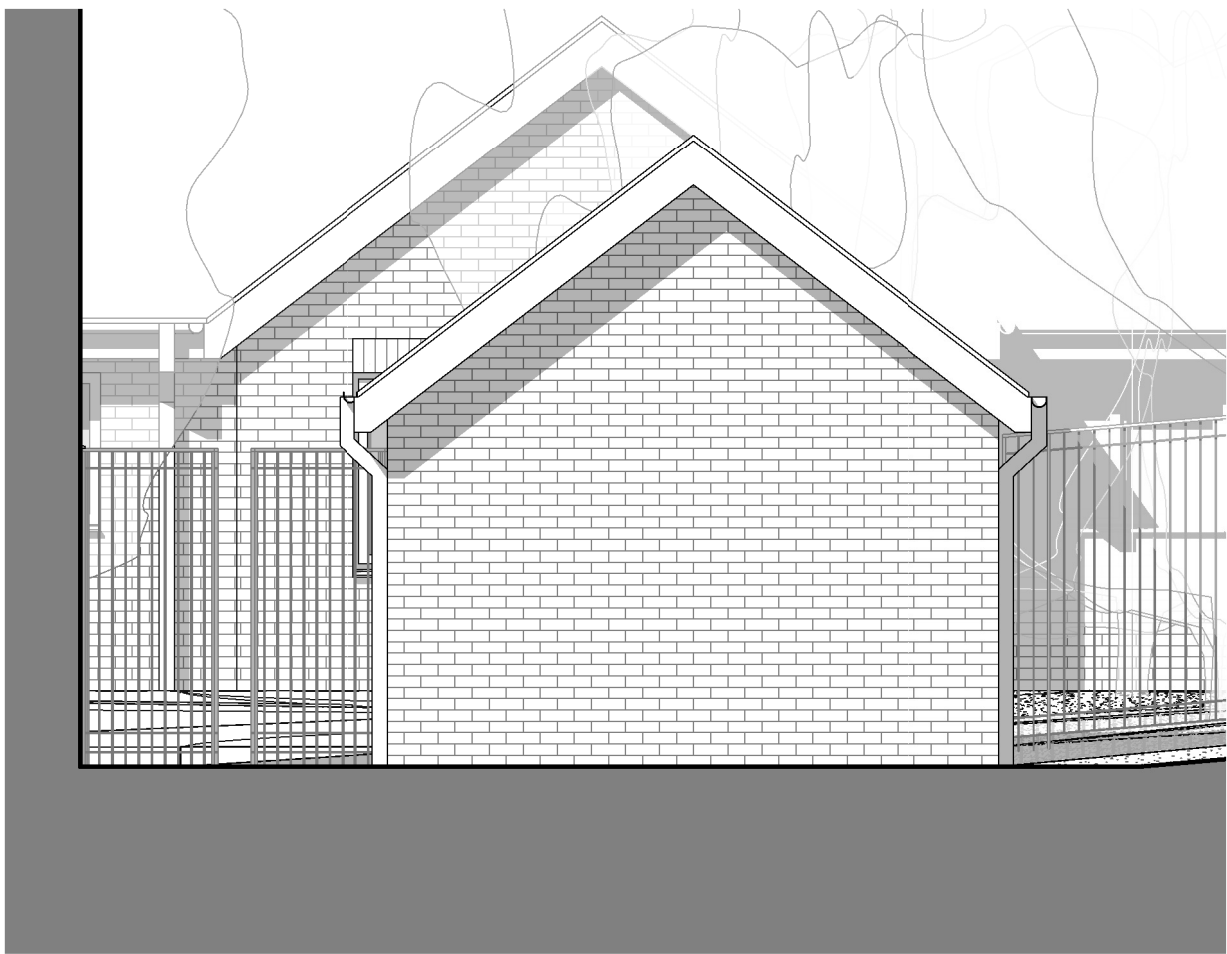

3 BIN STORE REAR ELEVATION
1 : 50

NOTES

REFUSE STORAGE PROVISION

Bungalows
4 x 240 litre wheeled bins (general waste, pulpable recycling, mixed recycling and garden waste) to be stored within the garden

Apartments
Storage space for bins will be provided in the kitchens of the apartments. An external refuse store is provided close to the main entrance into which residents will deposit their waste. Those unable to do so will be assisted as part of their care package.


TYPE	REQUIRED*	PROVISION
General waste	4,290 ltr	4 x 1100 ltr
Pulpable recycling	2,145 ltr	2 x 1100 ltr
Mixed recycling	2145 ltr	2 x 1100 ltr
Food waste	390 ltr	2 x 240 ltr

* based on the GD04 Waste Storage and Collection Guidance for New Developments by Manchester City Council.

Site Layout
For refuse tracking please refer to the Transport Statement 1911/1/A prepared by Ashley Helme Associates. .

Notes
The Contractor is to check all dimensions and conditions on site before commencing. Do not scale from this drawing.
This drawing remains the copyright of POZZONI Architecture Ltd.

Scale Bars		TO BE USED ONLY AS GUIDANCE			
1:100	mm	1000	3000	5000	
1:200	mm	5000	8000		
1:500	M	5	15	25	
1:1250	M	10	30	50	70

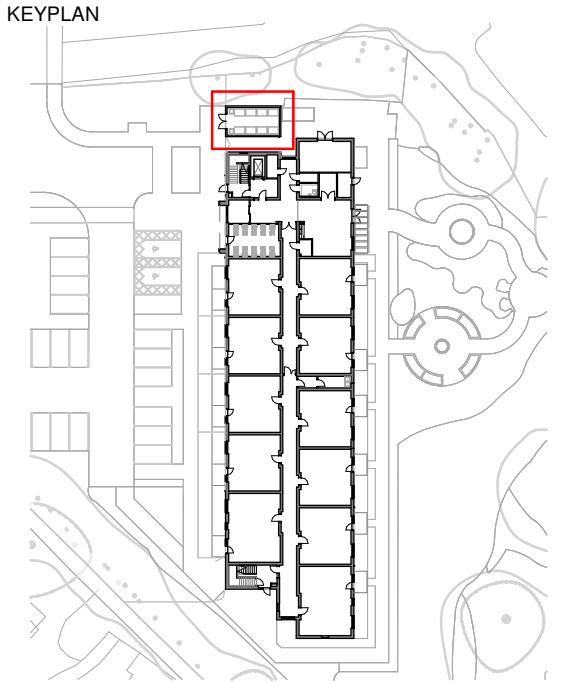

P01	Planning Issue	BAP	16/05/24
Rev	Description	By	Date
Client	ARCON HOUSING ASSOCIATION (BOLTON AT HOME)		
Job	FLETCHER FOLD ROAD, BURY		
Drawing	PLANNING - APARTMENT BIN STORE		
Date	01/05/24	Scale	As indicated @ A2
Author	BAP	2D CoOrd	BAP
3D CoOrd		Approved	EM
Project Status	Planning	Tender	Construction
	Design	Contract	As Built

pozzoni

Woodville House
2 Woodville Road
Altrincham
WA14 2FH

+44 161 928 7848
architects@pozzoni.co.uk
www.pozzoni.co.uk