



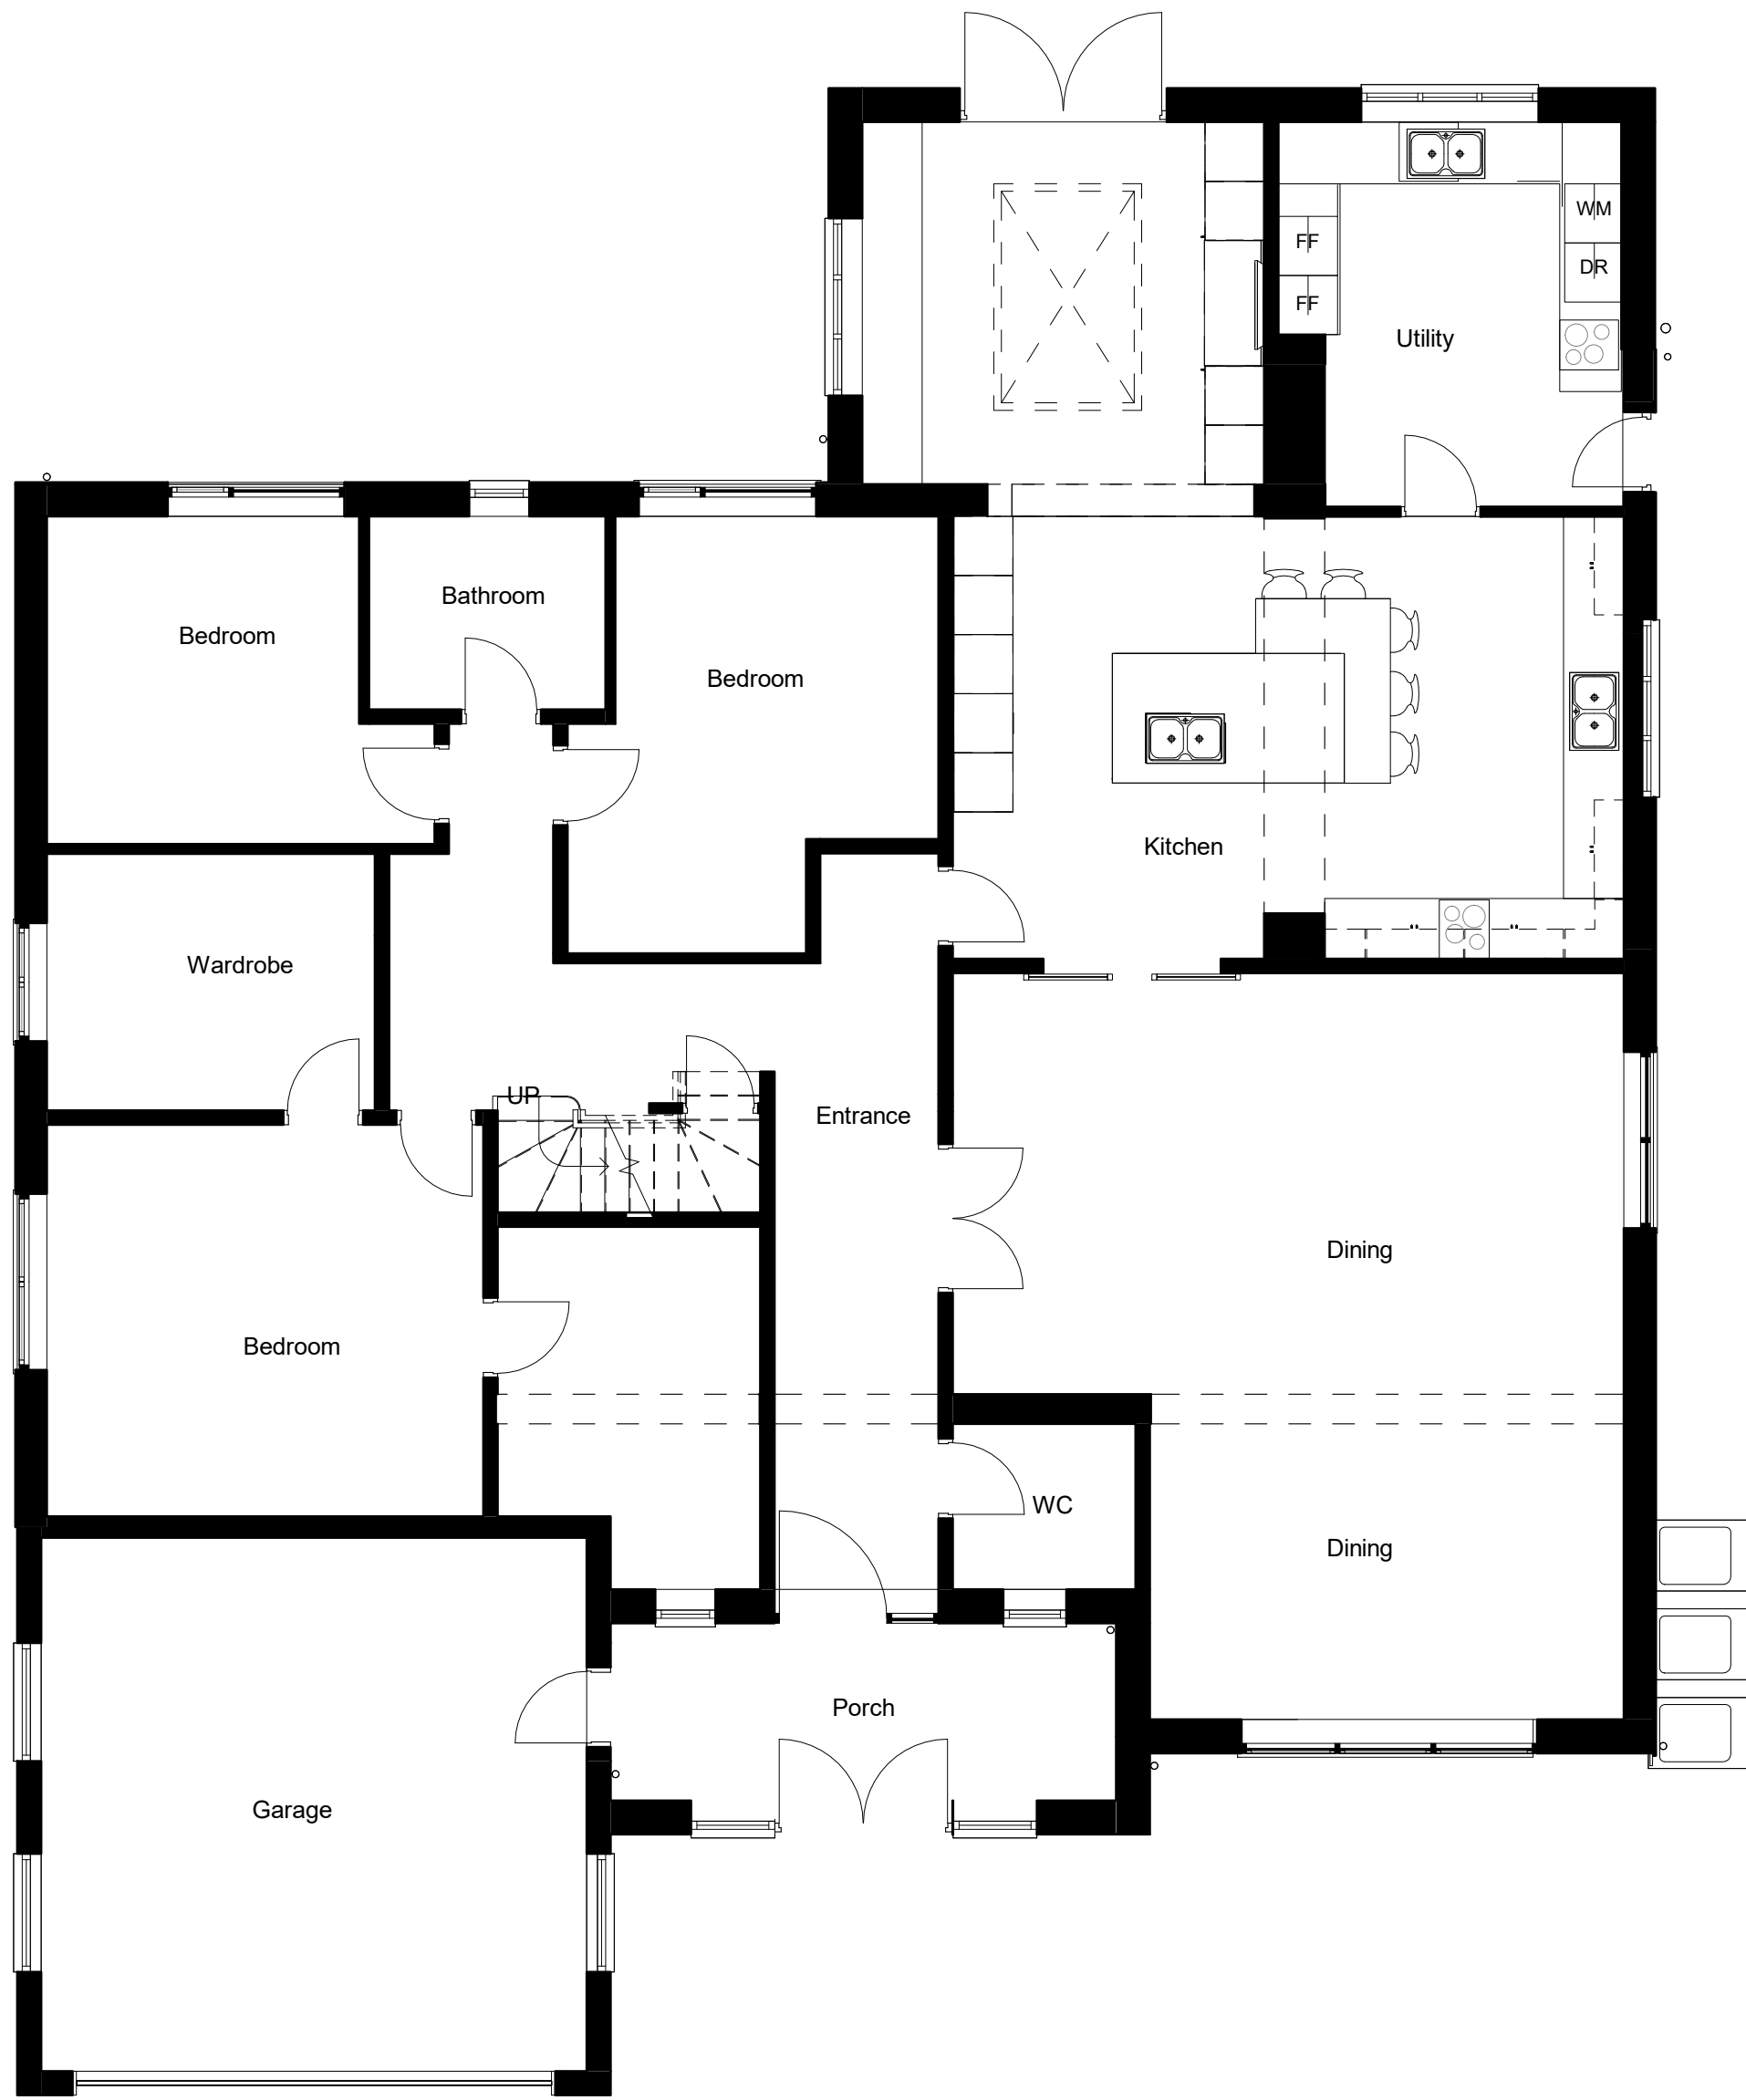

1. Level 0 Proposed

1:70

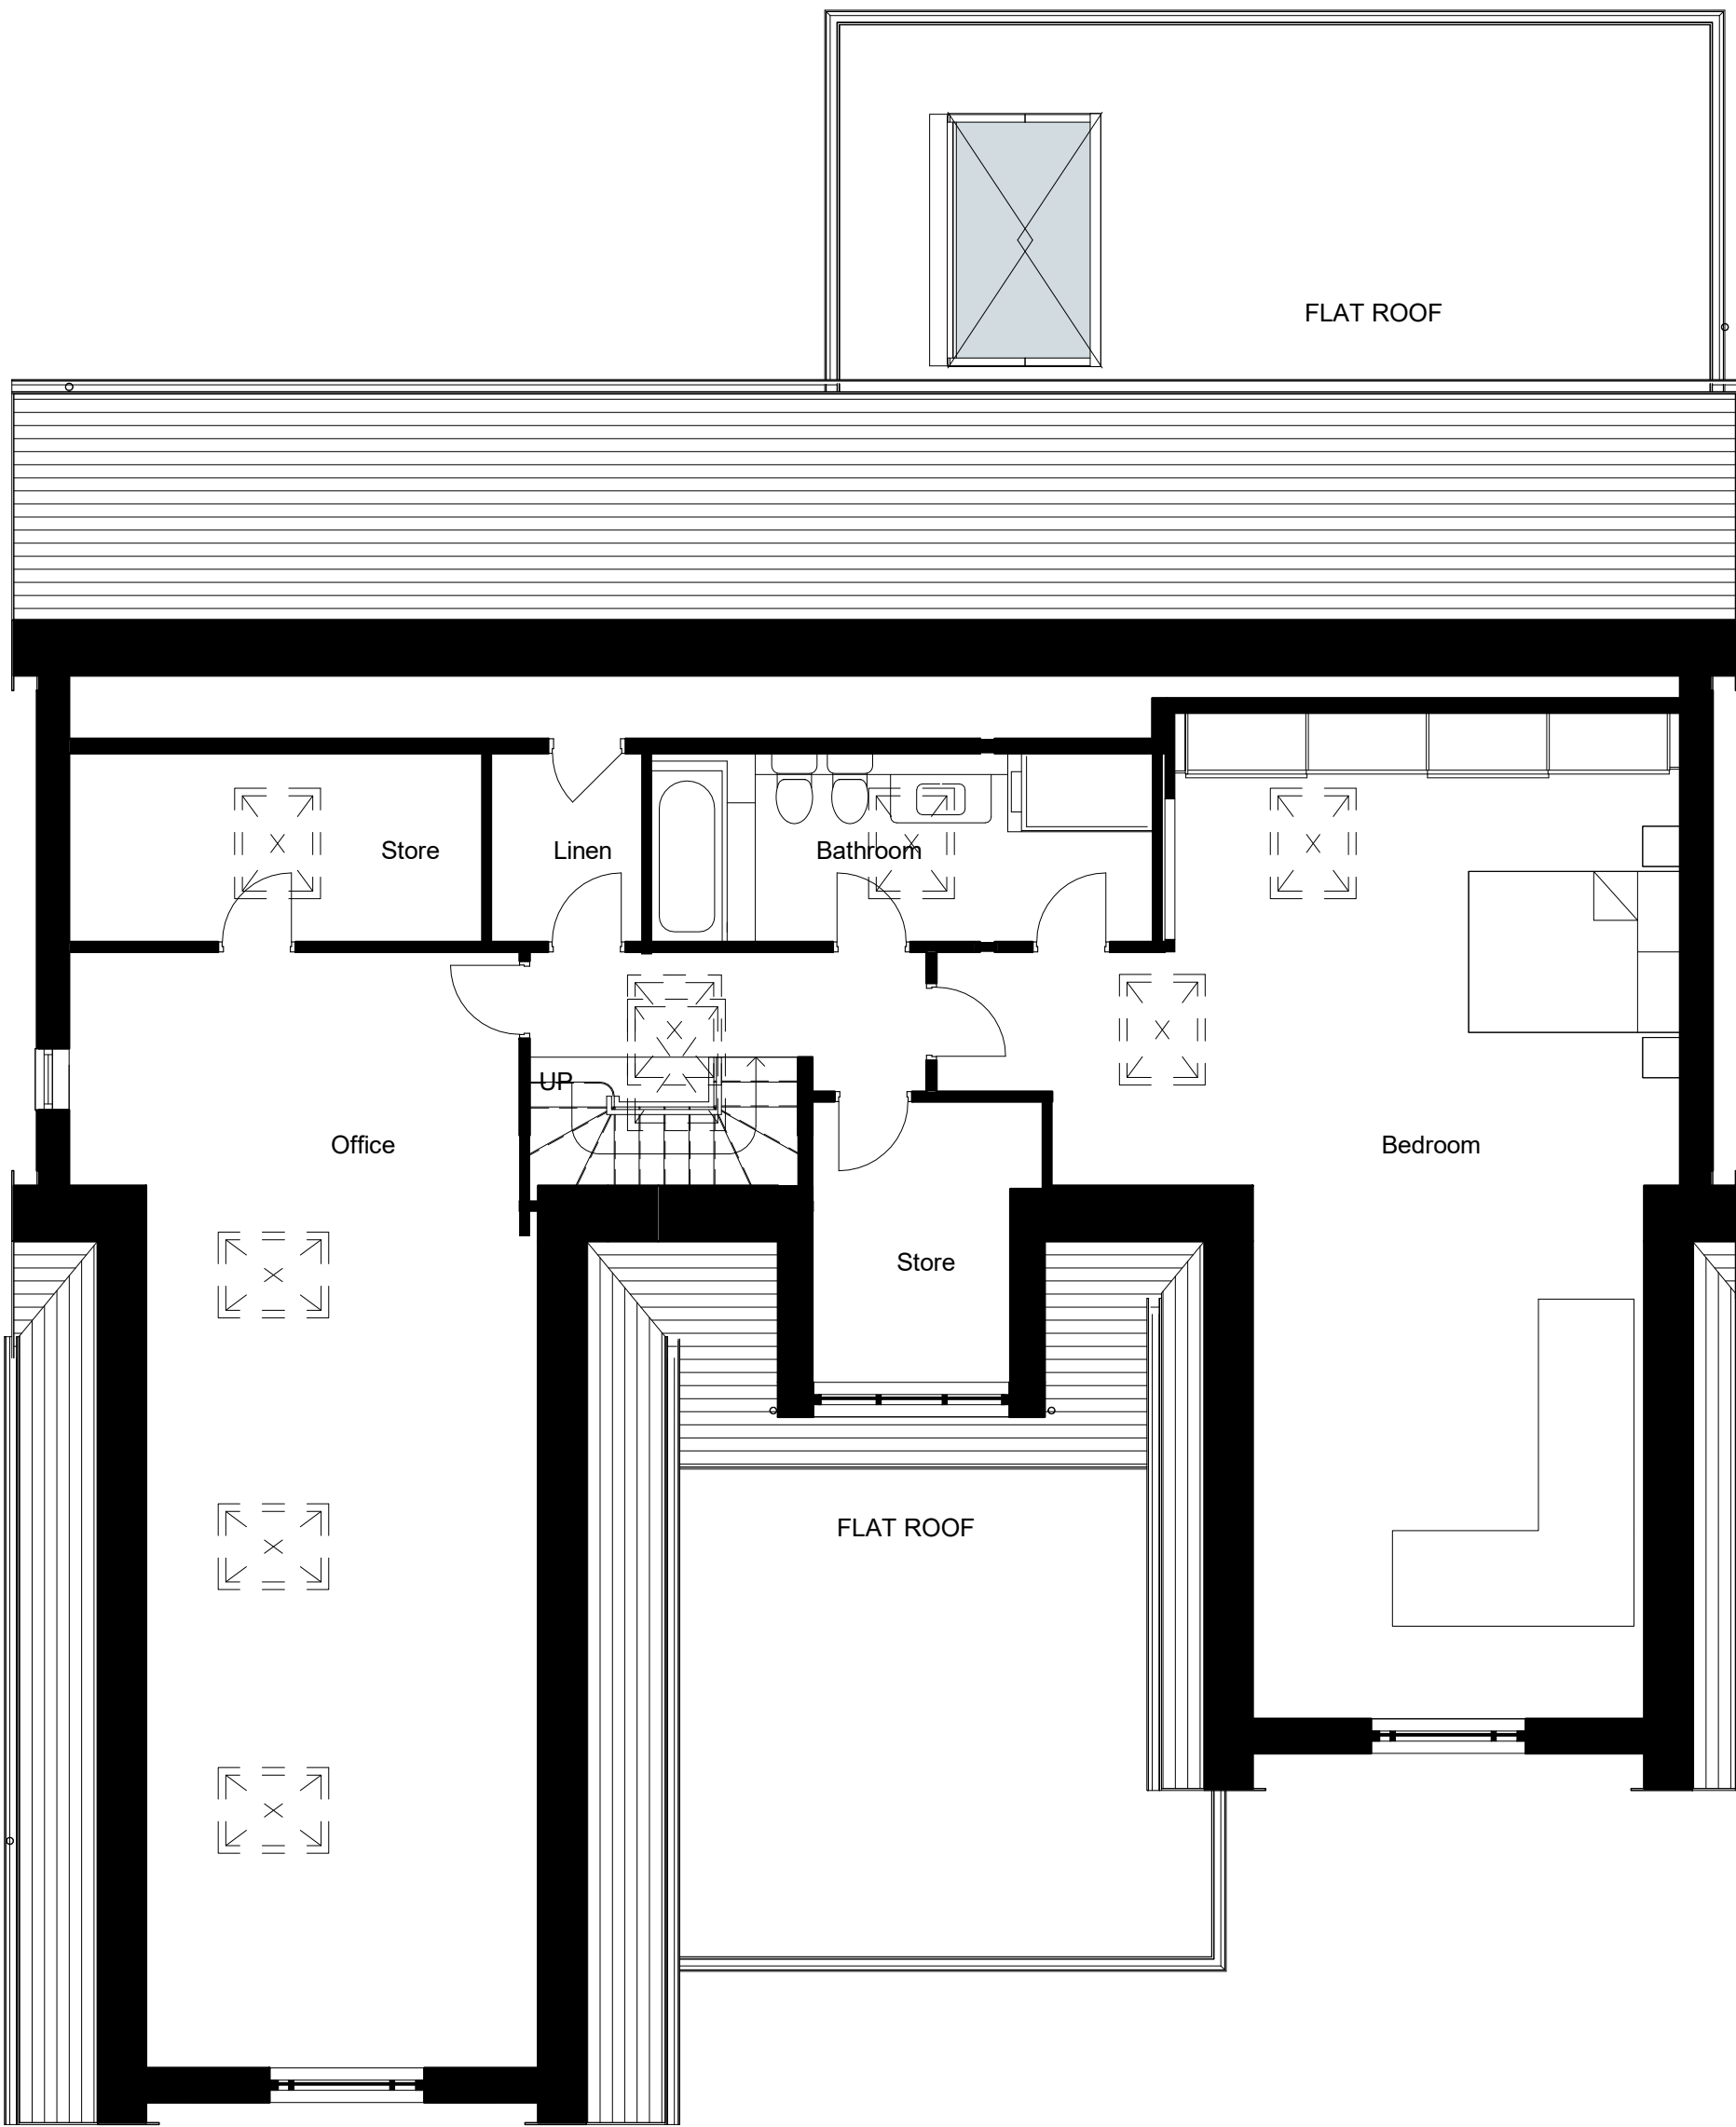


2. Level 1 Proposed

1:70



6. 3D Proposed Front

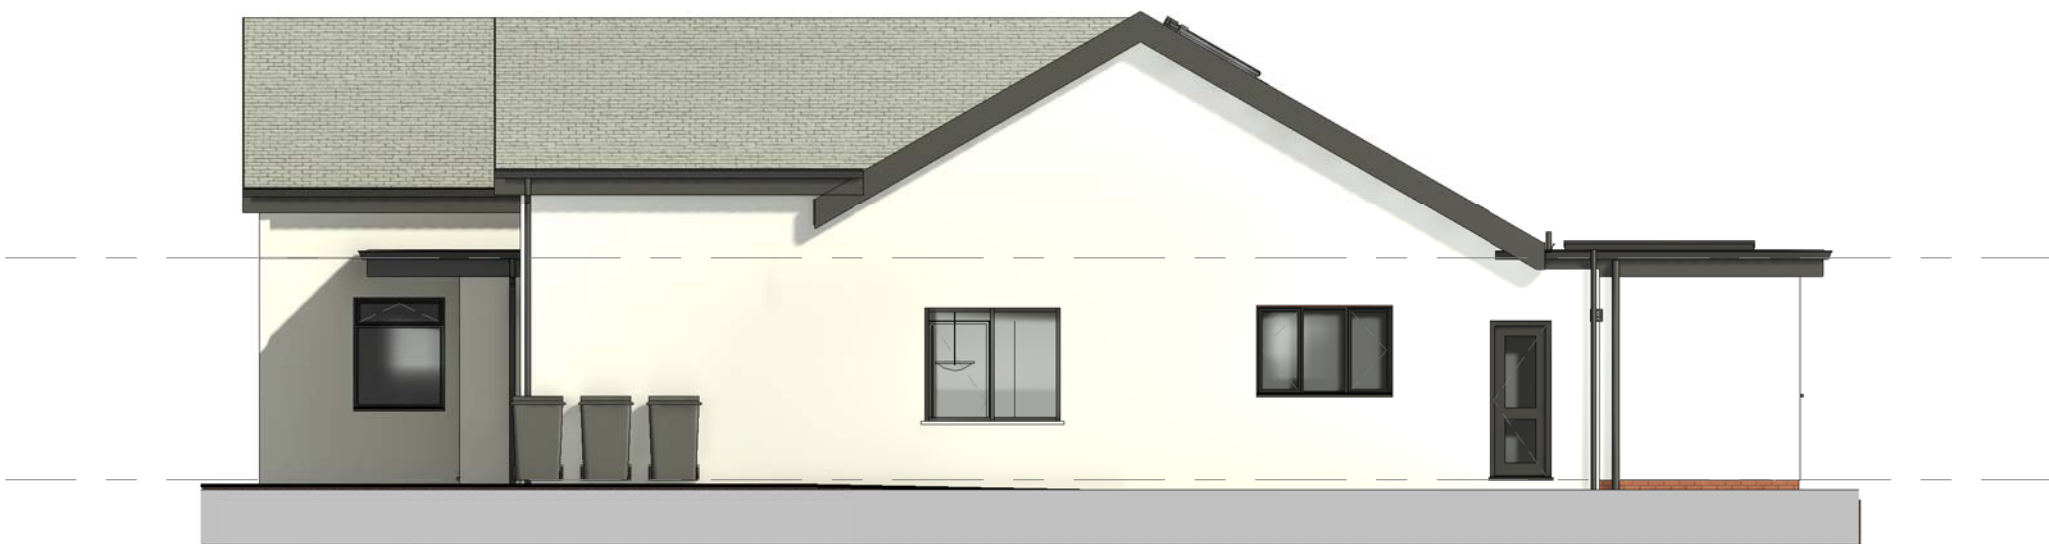

7. Right Side - GA Proposed

1:100



3. Front - GA Proposed

1:100

4. Left Side - GA Proposed

1:100



5. Rear - GA Proposed

1:100

DURBAN
design studio

Manchester
https://durbanstudio.co.uk/
07788001143
8 Park Lane
Widened
M45 7PB

PROJECT Mr & Mrs H Jacobson

PROJECT 5 Hamilton Rd

TITLE Proposed GA Plans and Elevations

SCALE As indicated@A2 DRAWING No. 004

PROJECT No. DDS2033.1

REV. 1 STATUS

DATE 02/08/2022 13:47:44 PLANNING

© COPYRIGHT - ALL RIGHTS RESERVED. THIS DRAWING MUST NOT BE REPRODUCED WITHOUT PERMISSION. ALL DIMENSIONS RELATIVE TO THIS DRAWING TO BE CHECKED ON SITE. DESIGNER TO BE NOTIFIED OF ANY DISCREPANCIES. DESIGNER TO BE NOTIFIED BEFORE WORK COMMENCES. THIS DRAWING MUST BE CHECKED AGAINST ANY OTHER STRUCTURAL/SPECIALIST DRAWINGS PROVIDED. THIS DRAWING MUST NOT BE USED FOR CONSTRUCTION UNLESS ISSUED FOR CONSTRUCTION. ALL DIMENSIONS ON THIS DRAWING ARE IN MILLIMETRES UNLESS OTHERWISE STATED.

0.5 0 0.5 1 1.5 2 2.5
SCALE 1:50 m

1 0 1 2 3 4 5
SCALE 1:100 m