



1. Front - Existing
1:100




2. Left Side - Existing
1:100




3. Rear - Existing
1:100




4. Right Side - Existing
1:100

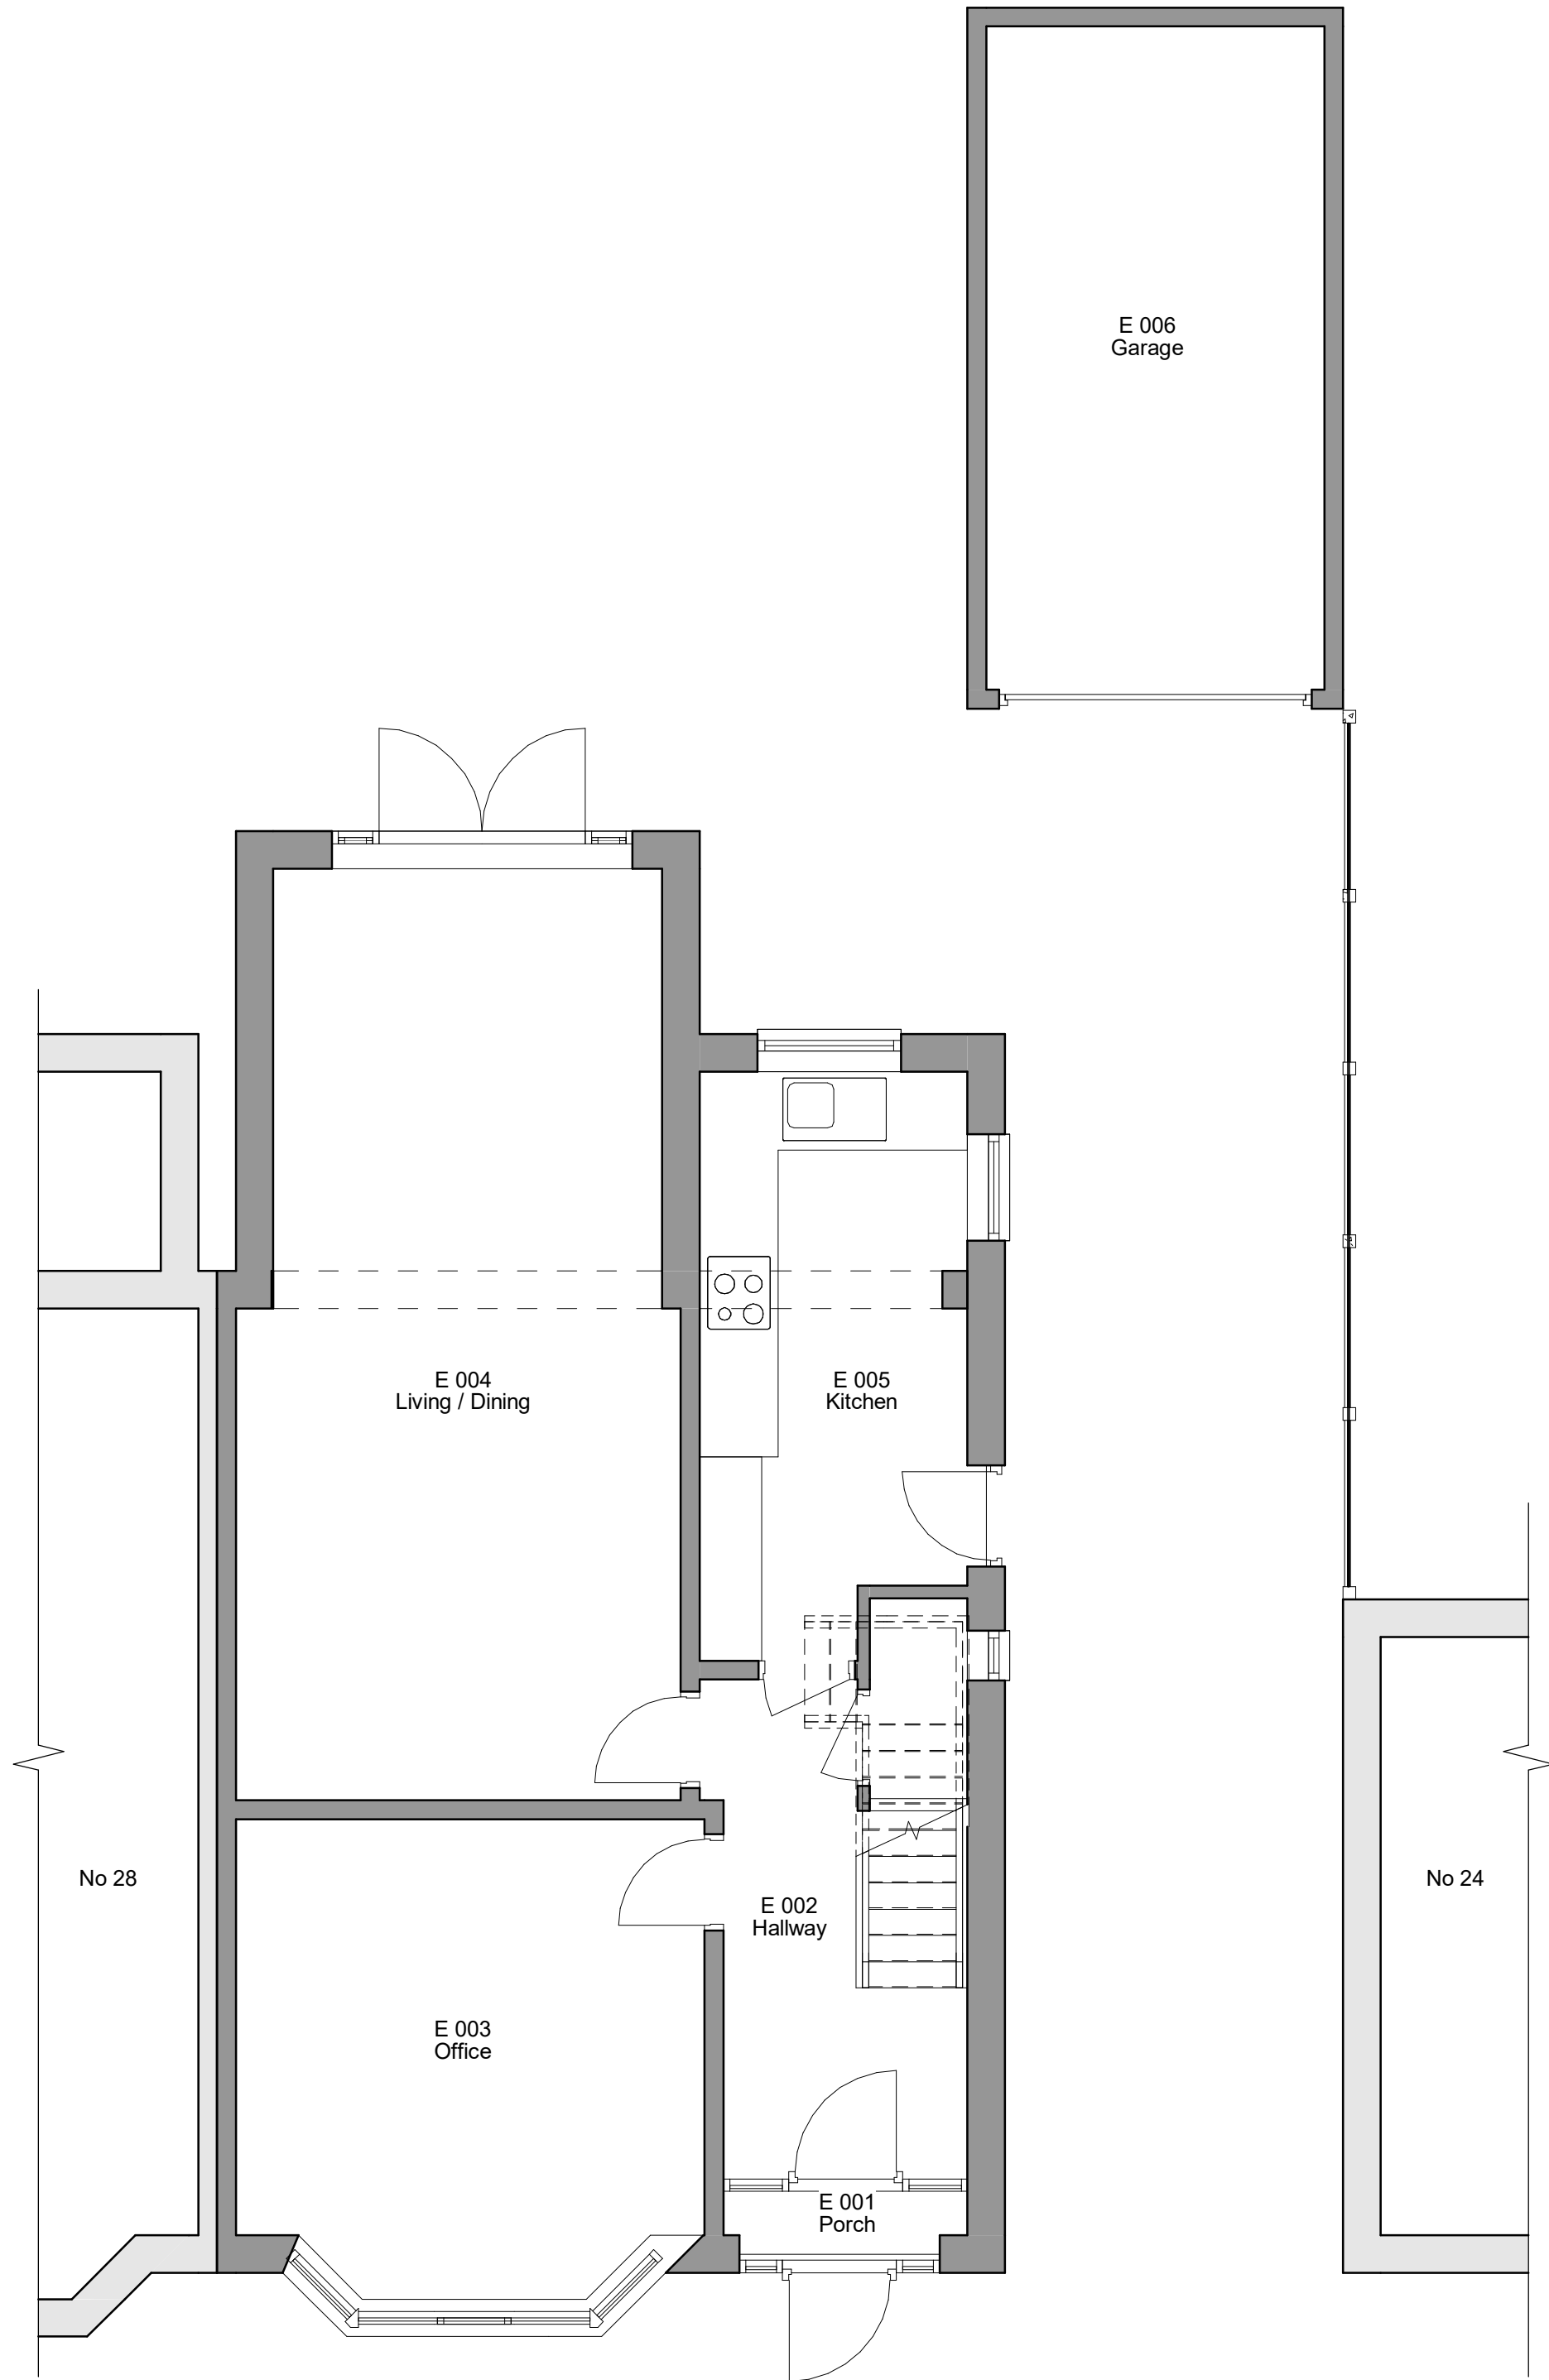

5. Level 0 - Existing
1:50

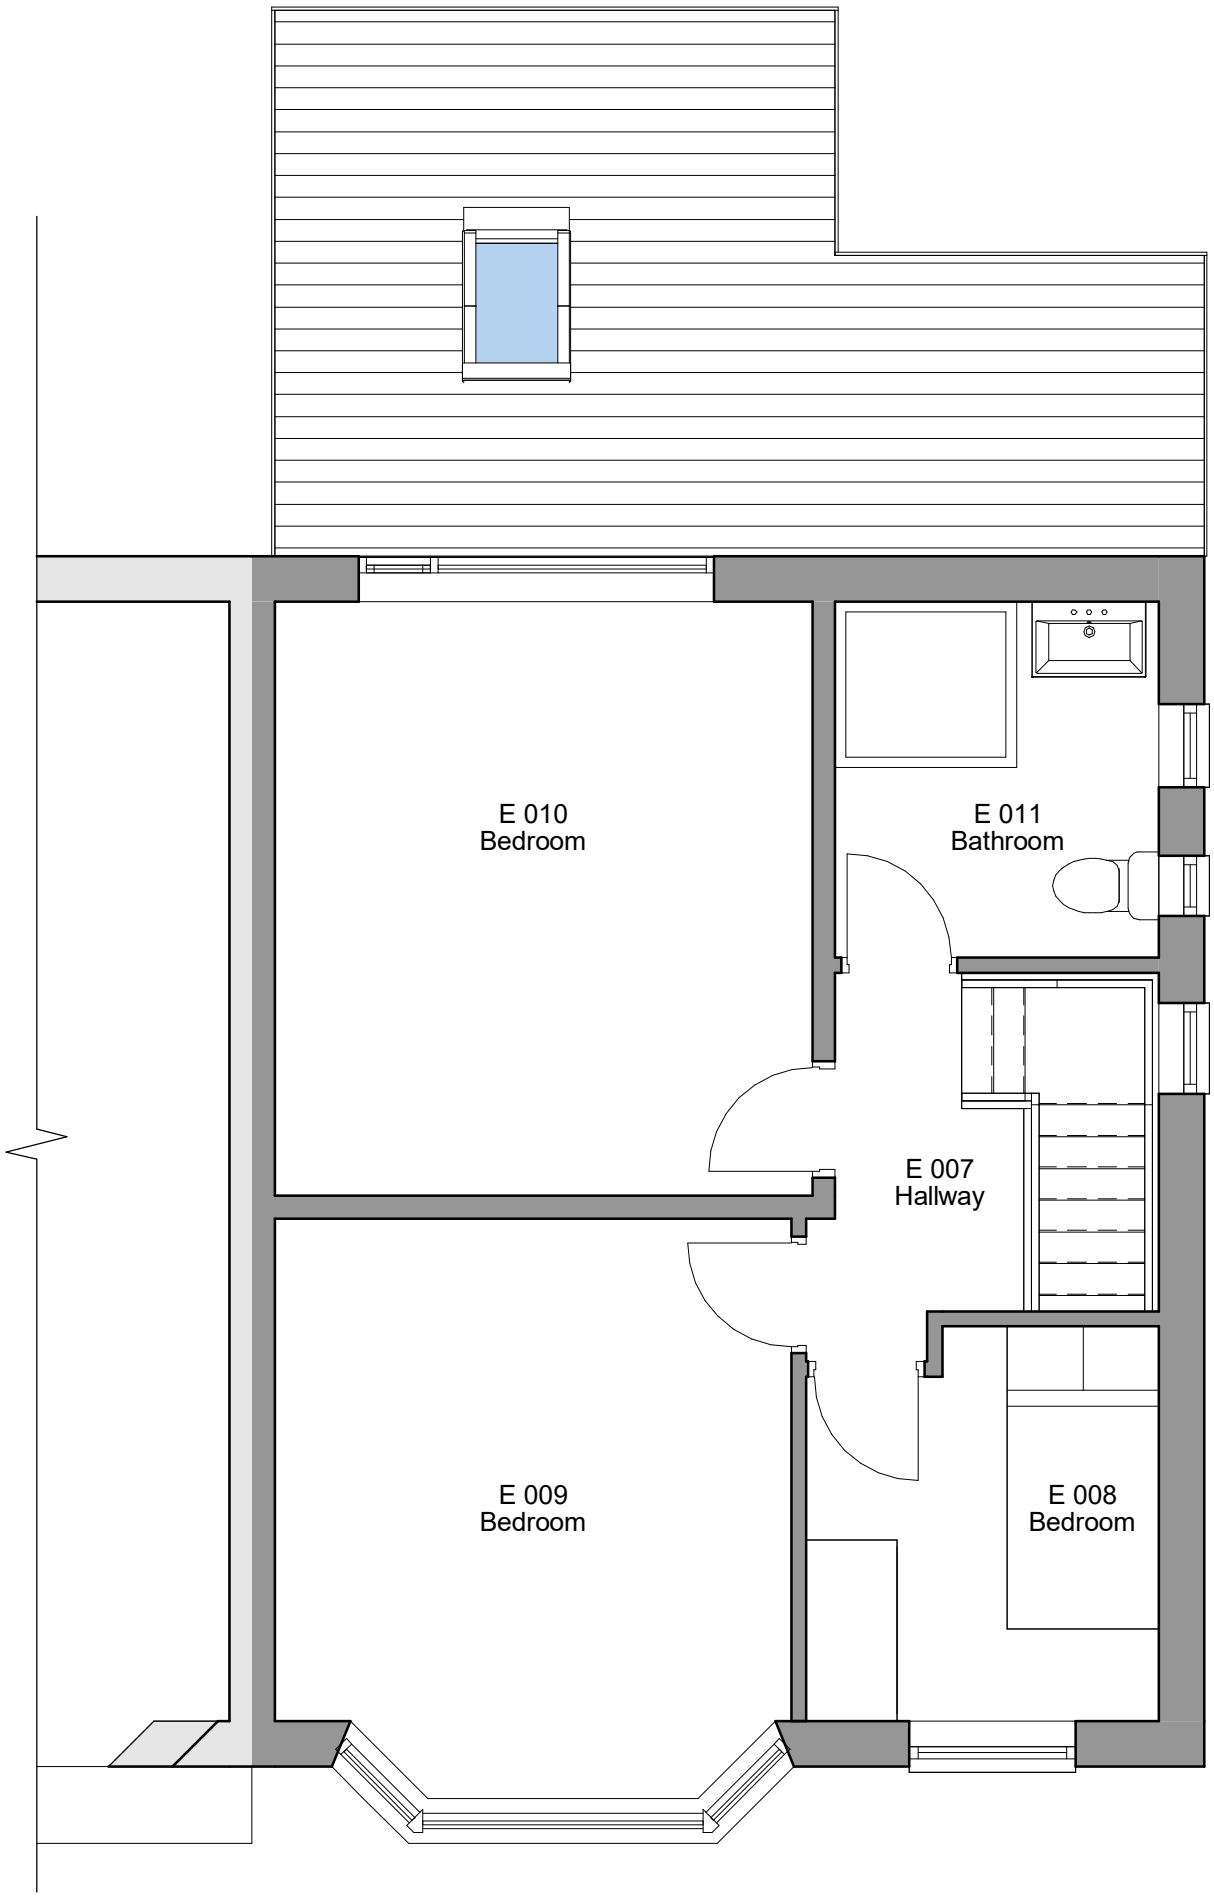

6. Level 1 - Existing
1:50

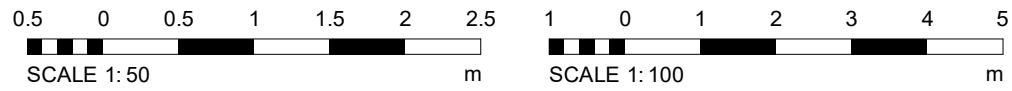

REV	DESCRIPTION	BY	DATE
 RADNOR ARCHITECTURE PLANNING & DESIGN office@radnorarchitecture.co.uk			
PROJECT		26 Barnard Avenue	
PROJECT NO.		RA26119.	
CLIENT			
DATE		07 AUG 2026	
DRAWN BY		ER	
TITLE		Existing Plans and Elevations	
SHEET NO.		REV.	
002.			
SCALE @ A1		As indicated	
NOTES © COPYRIGHT. ALL RIGHTS RESERVED. NO PART OF THIS PUBLICATION MAY BE REPRODUCED, EITHER WHOLLY OR IN PART, WITHOUT THE WRITTEN PERMISSION OF RADNOR ARCHITECTURE. THE DESIGN, AS DEVELOPED AND SET OUT HEREIN, IS THE PROPERTY OF RADNOR ARCHITECTURE. THE CLIENT'S RESPONSIBILITY IS TO ENSURE THAT THE DESIGN IS COMPLIED WITH ALL RELEVANT LEGISLATION, REGULATORY STANDARDS AND ANY OTHER APPLICABLE STANDARDS. ALL DIMENSIONS ON THIS DRAWING ARE UNLESS OTHERWISE SPECIFIED.			