



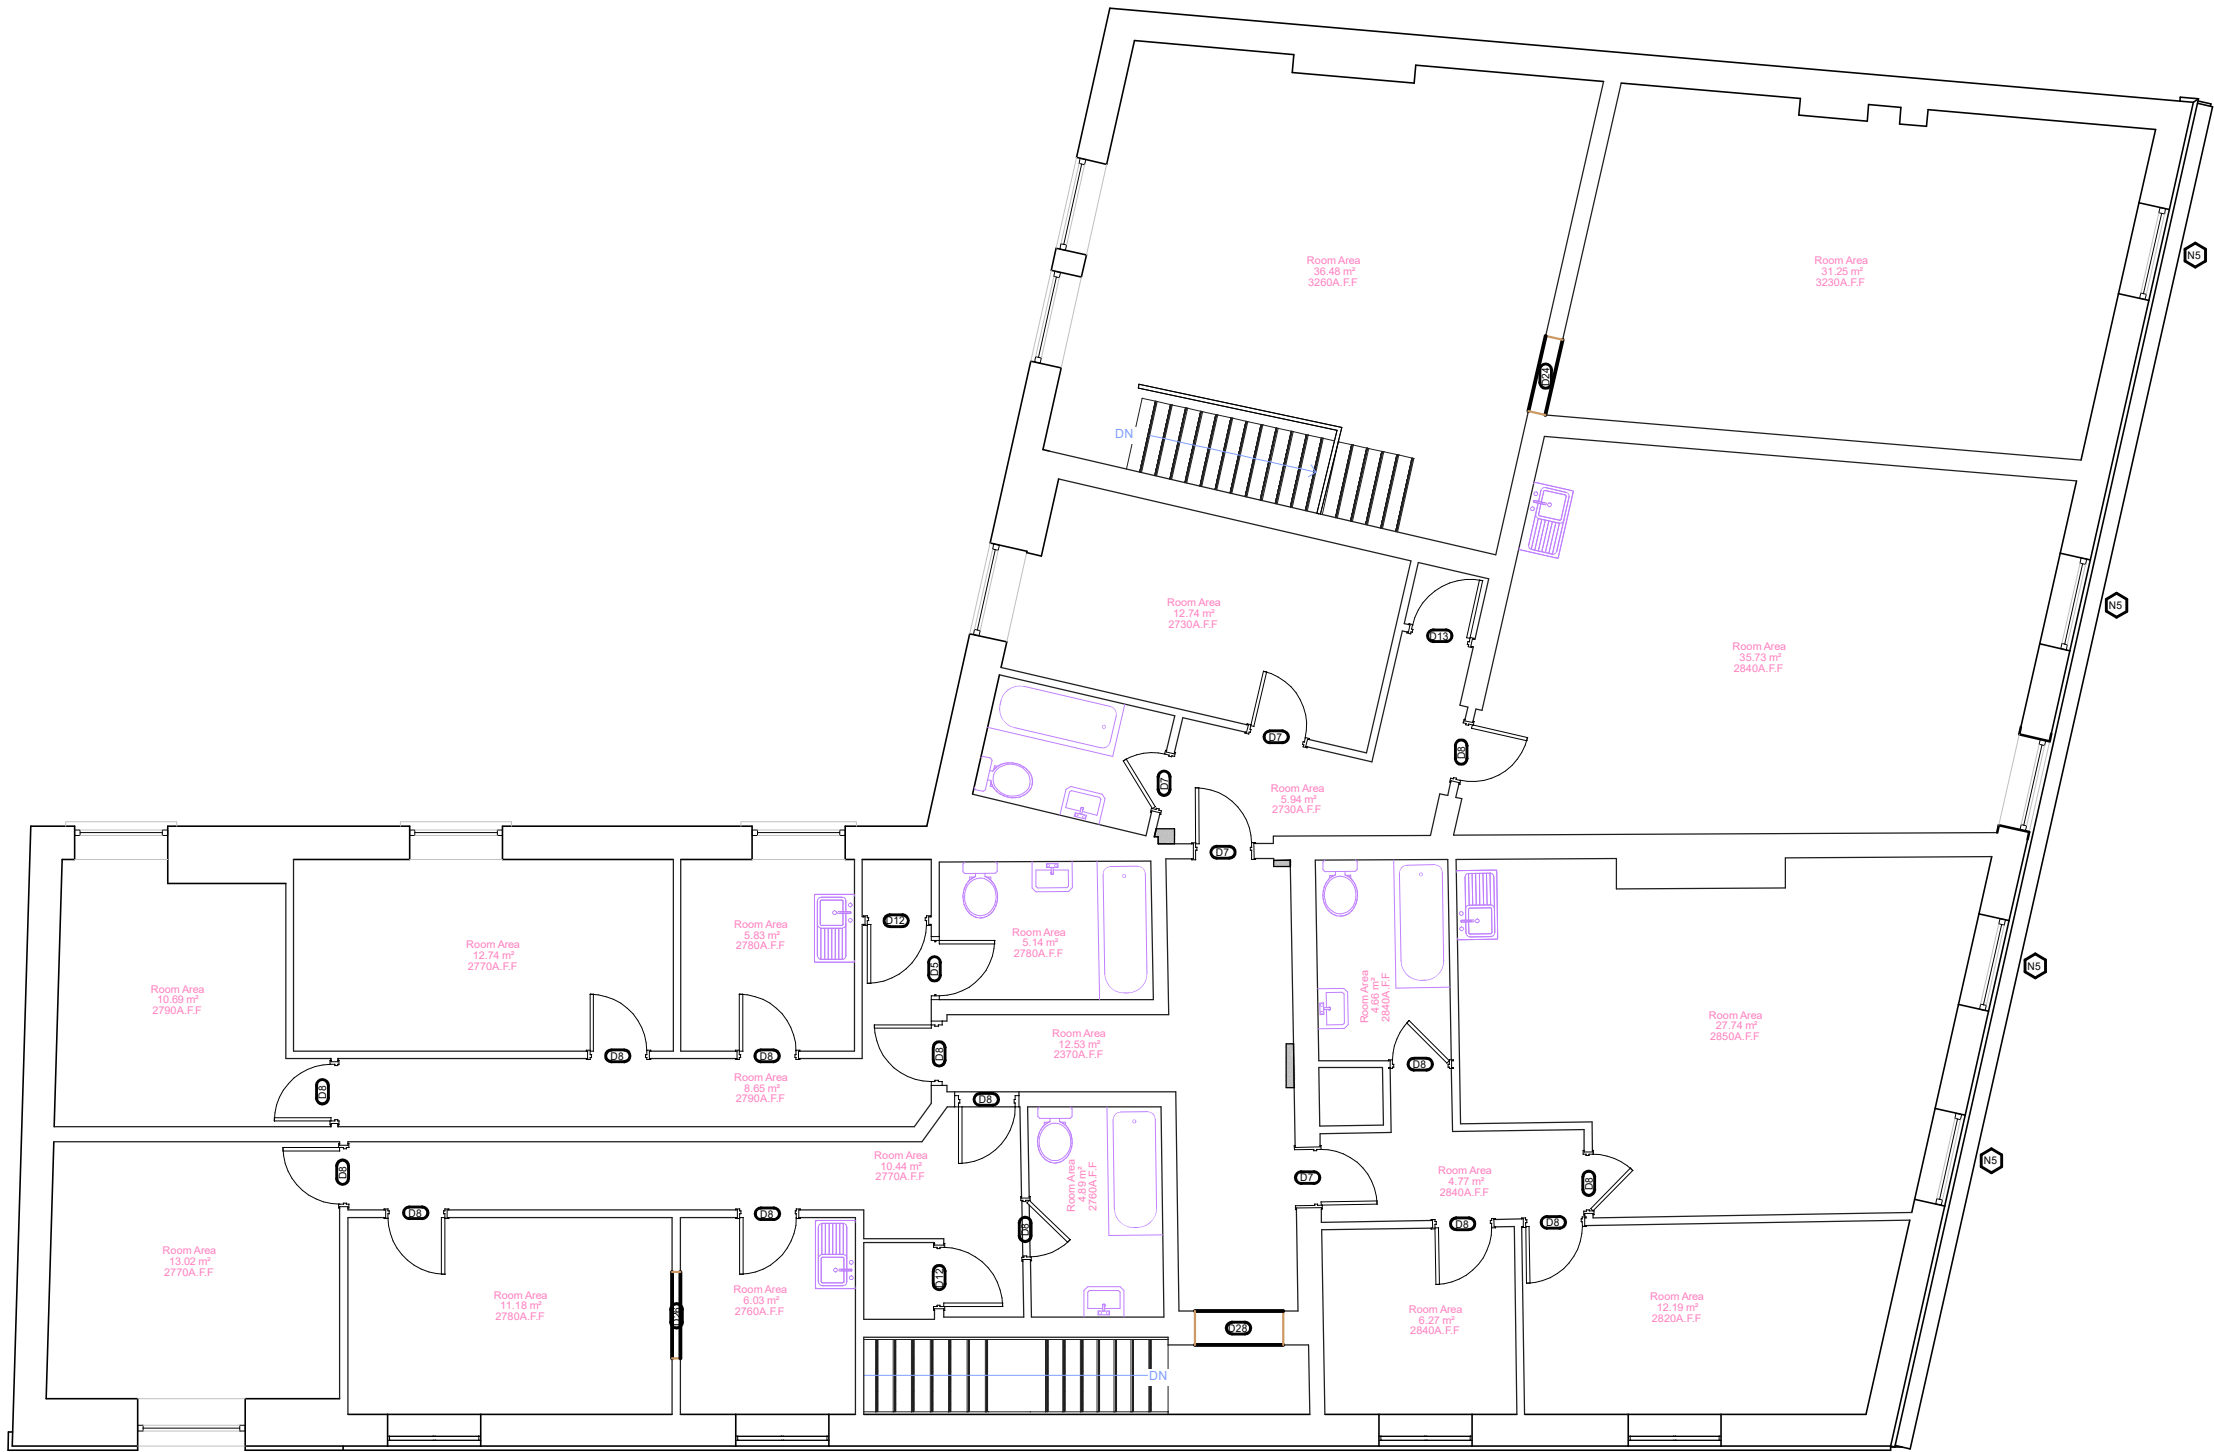


First Floor



Ground Floor

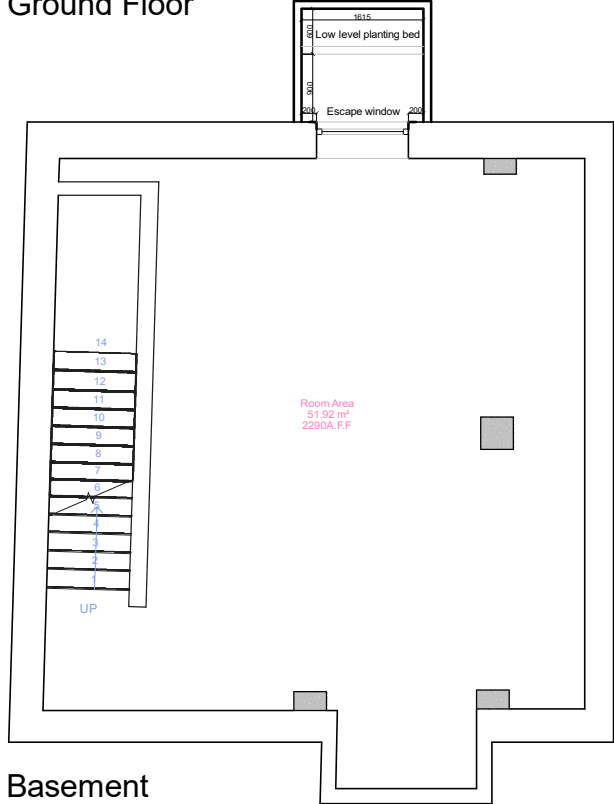

Basement

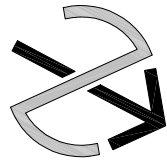

NOTES

- GRANT ERSKINE ARCHITECTS LTD SHALL HAVE NO RESPONSIBILITY FOR ANY USE MADE OF THIS DOCUMENT OTHER THAN FOR THAT WHICH IT WAS PREPARED AND ISSUED.
- ALL DIMENSIONS SHOULD BE CHECKED ON SITE.
- ANY DRAWING ERRORS OR DIVERGENCES SHOULD BE BROUGHT TO THE ATTENTION OF GRANT ERSKINE ARCHITECTS LTD.
- COPYRIGHT GRANT ERSKINE ARCHITECTS LTD. NOT TO BE USED / REPRODUCED IN PART OR IN FULL WITHOUT WRITTEN PERMISSION.

REVISION / DESCRIPTION	DRAWN	CHECKED	DATE	PROJECT TITLE
A - Amended in line with client comments	MDS	MDS	26/11/24	1-5 PORTER STREET, BURY
				PROJECT NUMBER 20231116
DRAWING TITLE PROPOSED PLANS ELEVATIONAL CHANGES			SCALE 1:100 @A2	
			DATE 19/11/24	
DRAWING No: (0-)A007			REVISION A	

**GRANT
ERSKINE
ARCHITECTS**
info@granterskinearchitects.com
www.granterskinearchitects.com
Grant Erskine Architects Limited Reg. No. 07477118