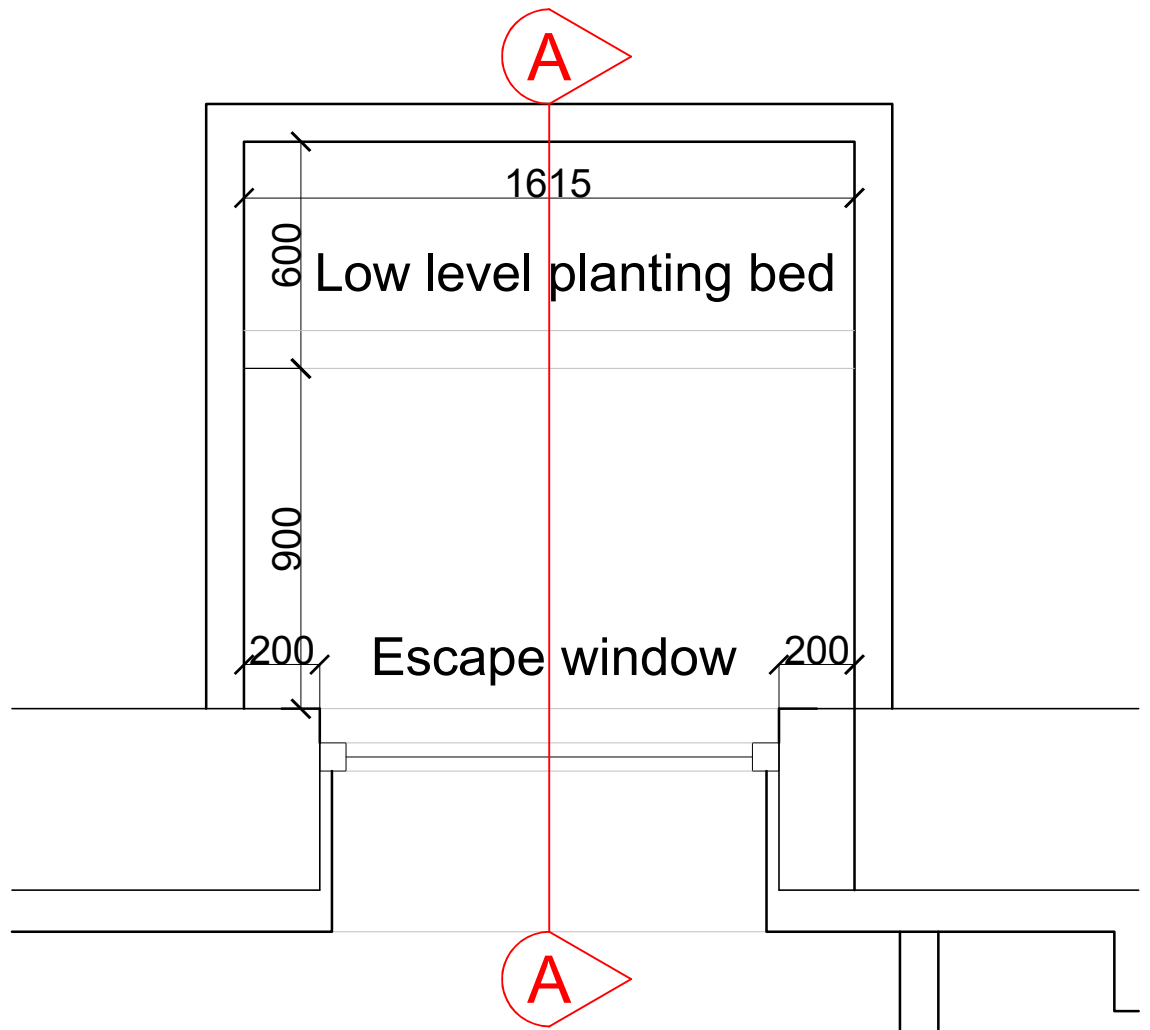
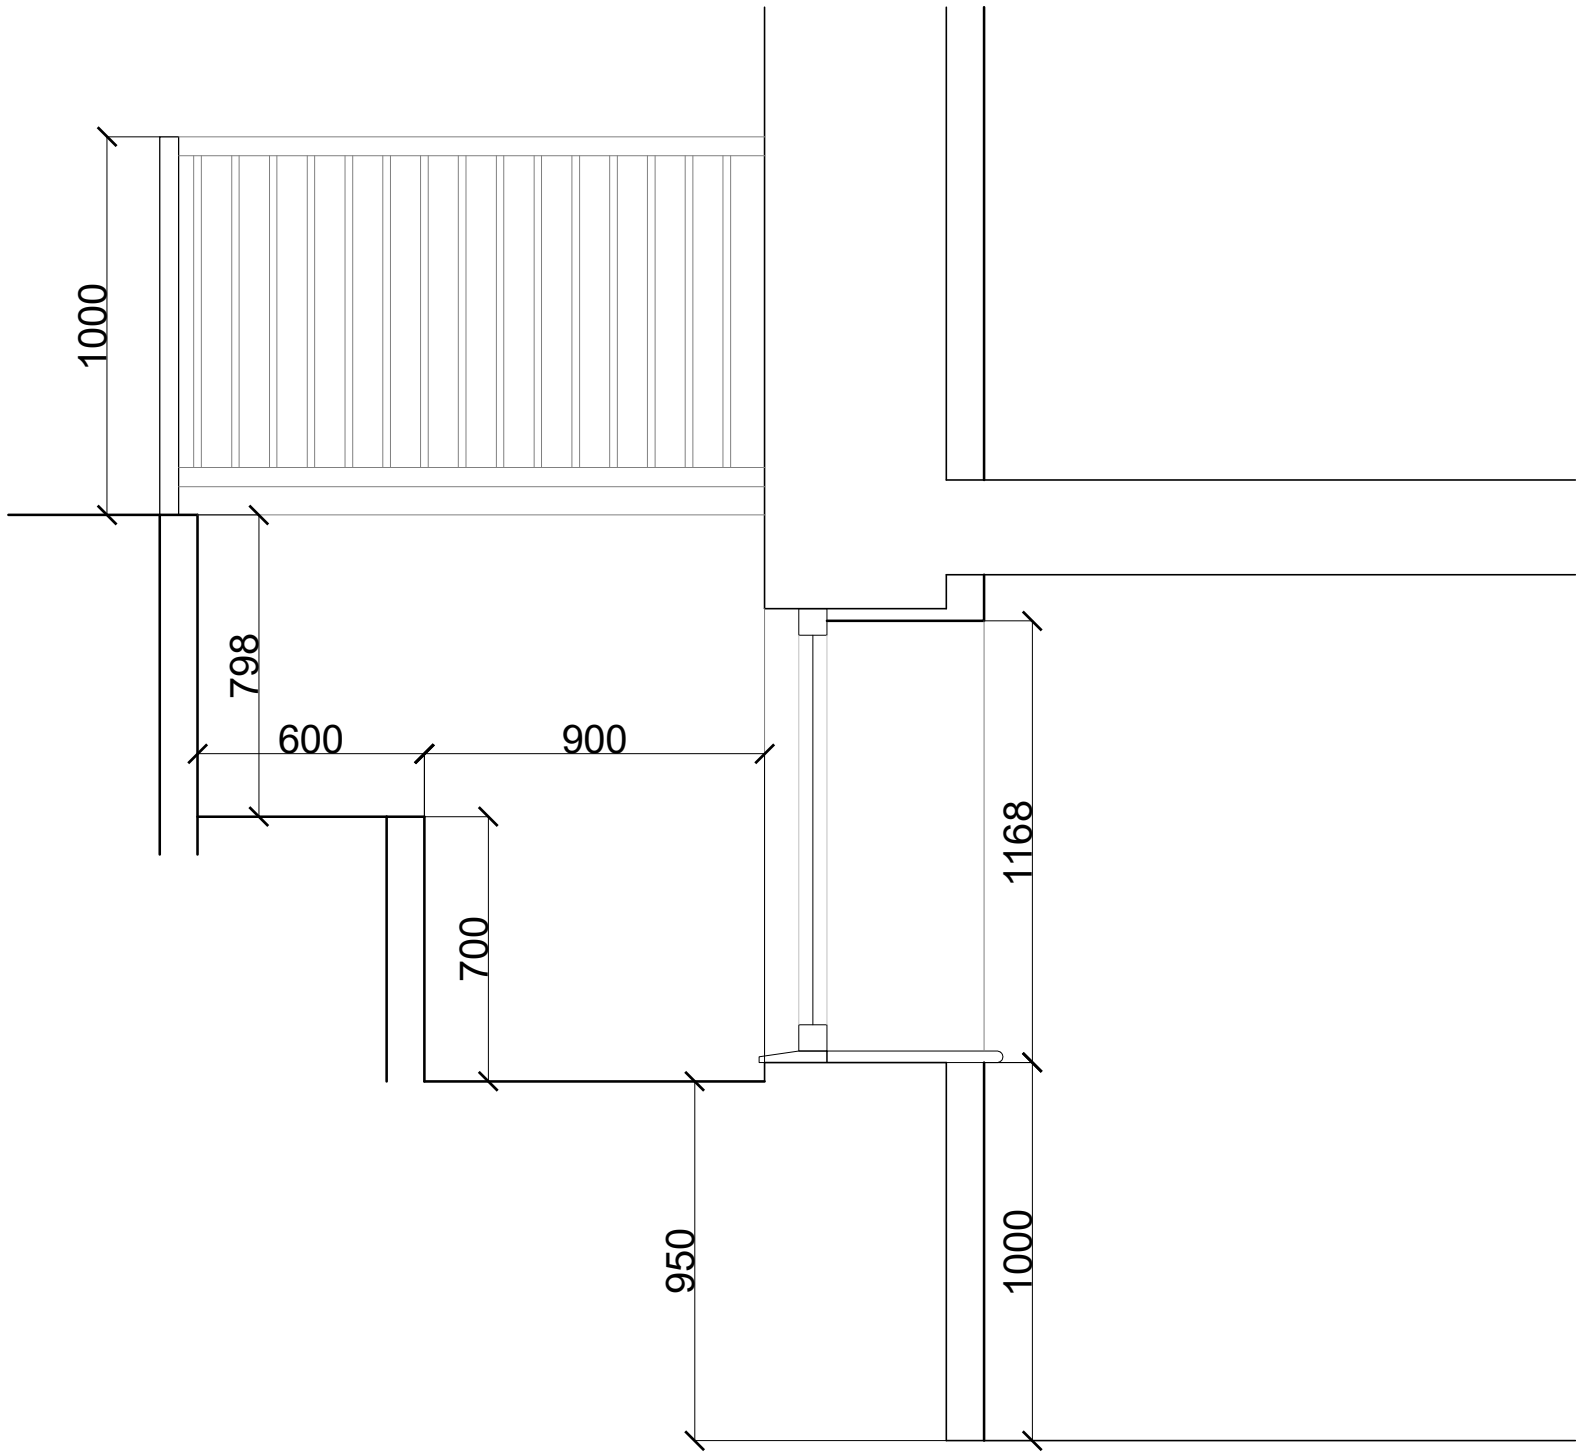


NOTES

GRANT ERSKINE ARCHITECTS LTD SHALL HAVE NO RESPONSIBILITY FOR ANY USE MADE OF THIS DOCUMENT OTHER THAN FOR THAT WHICH IT WAS PREPARED AND ISSUED.

ALL DIMENSIONS SHOULD BE CHECKED ON SITE.

DO NOT SCALE FROM THIS DRAWING.

ANY DRAWING ERRORS OR DIVERGENCES SHOULD BE BROUGHT TO THE ATTENTION OF GRANT ERSKINE ARCHITECTS LTD AT THE ADDRESS SHOWN BELOW.

REVISION / DESCRIPTION	DRAWN	CHECKED	DATE	PROJECT TITLE	
A - Amended in line with client comments	MDS	MDS	14/02/24	1-5 PORTER STREET, BURY	
				PROJECT NUMBER 20231116	
				DRAWING TITLE PROPOSED PLAN & SECTION THROUGH LIGHTWELL	SCALE 1:20 @A3
					DATE 07/02/24
				DRAWING No. (0-)A003	REVISION A

**GRANT
ERSKINE
ARCHITECTS**

Minshull House
67 Wellington Road North
Stockport
SK4 2LP

07974 099796
0161 236 9761

info@grantskinearchitects.com
www.grantskinearchitects.com
Grant Erskine Architects Limited Reg. No. 07477118