



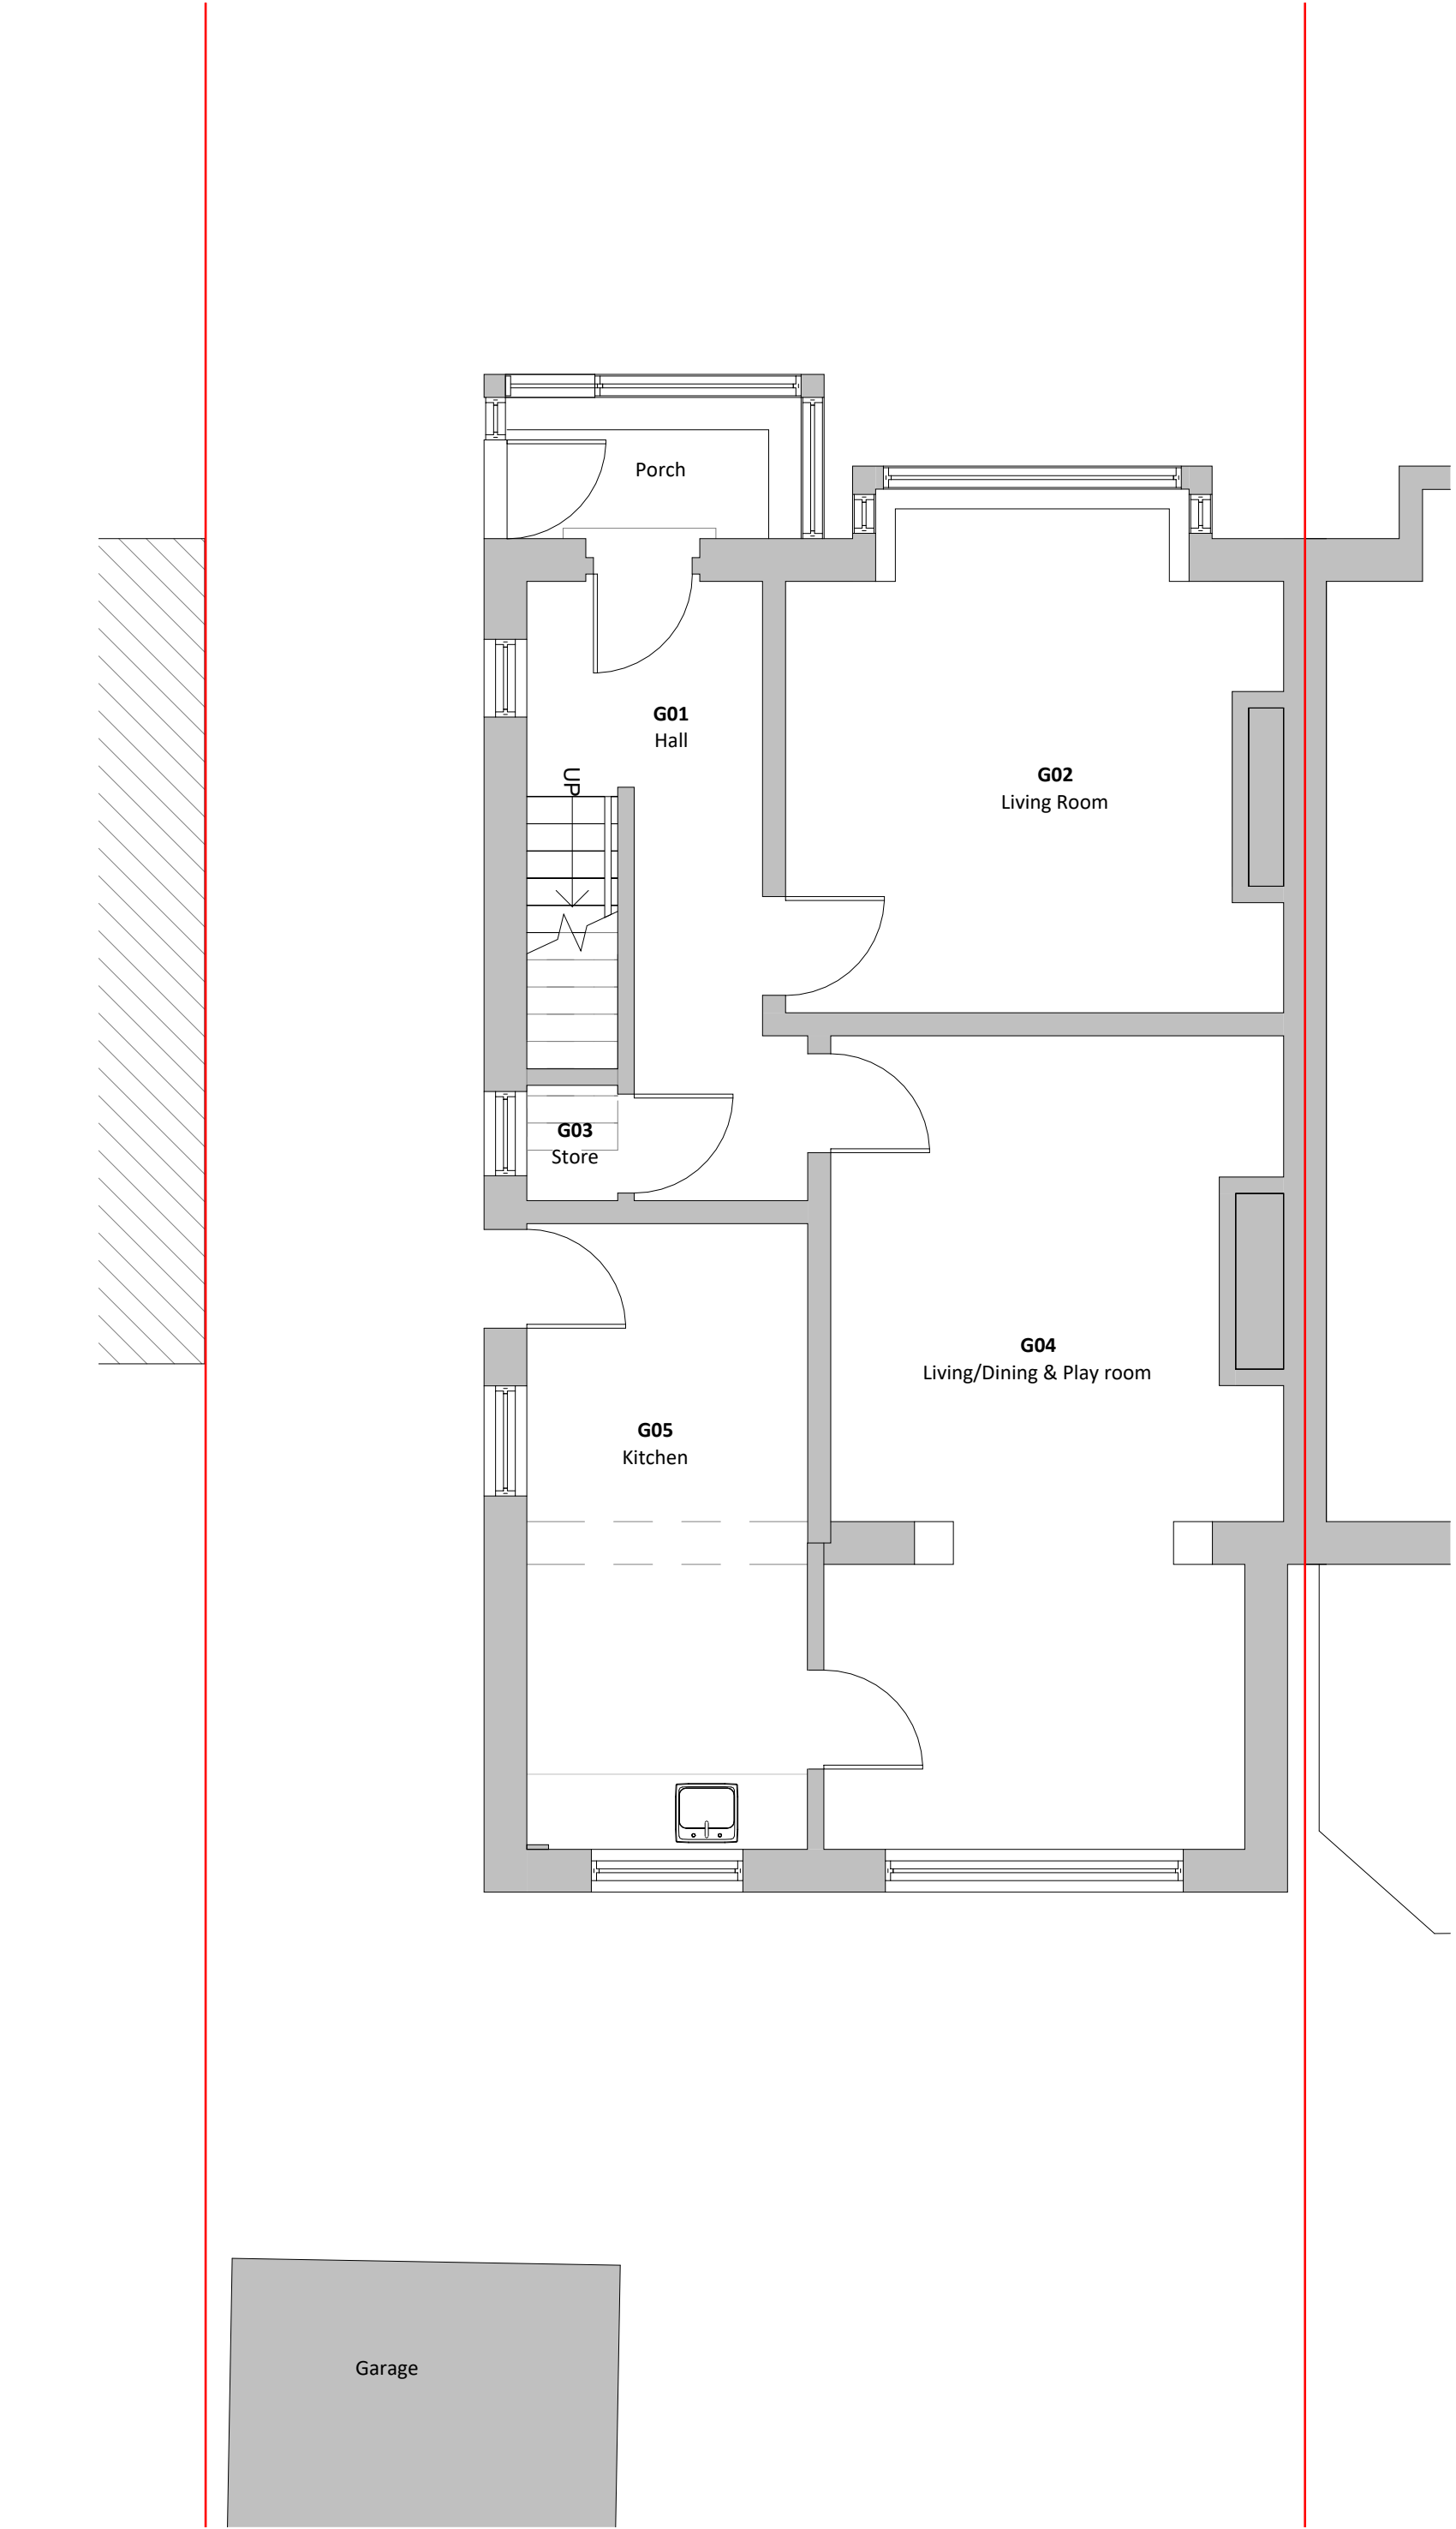

1 Existing Ground Floor Plan
1 : 50

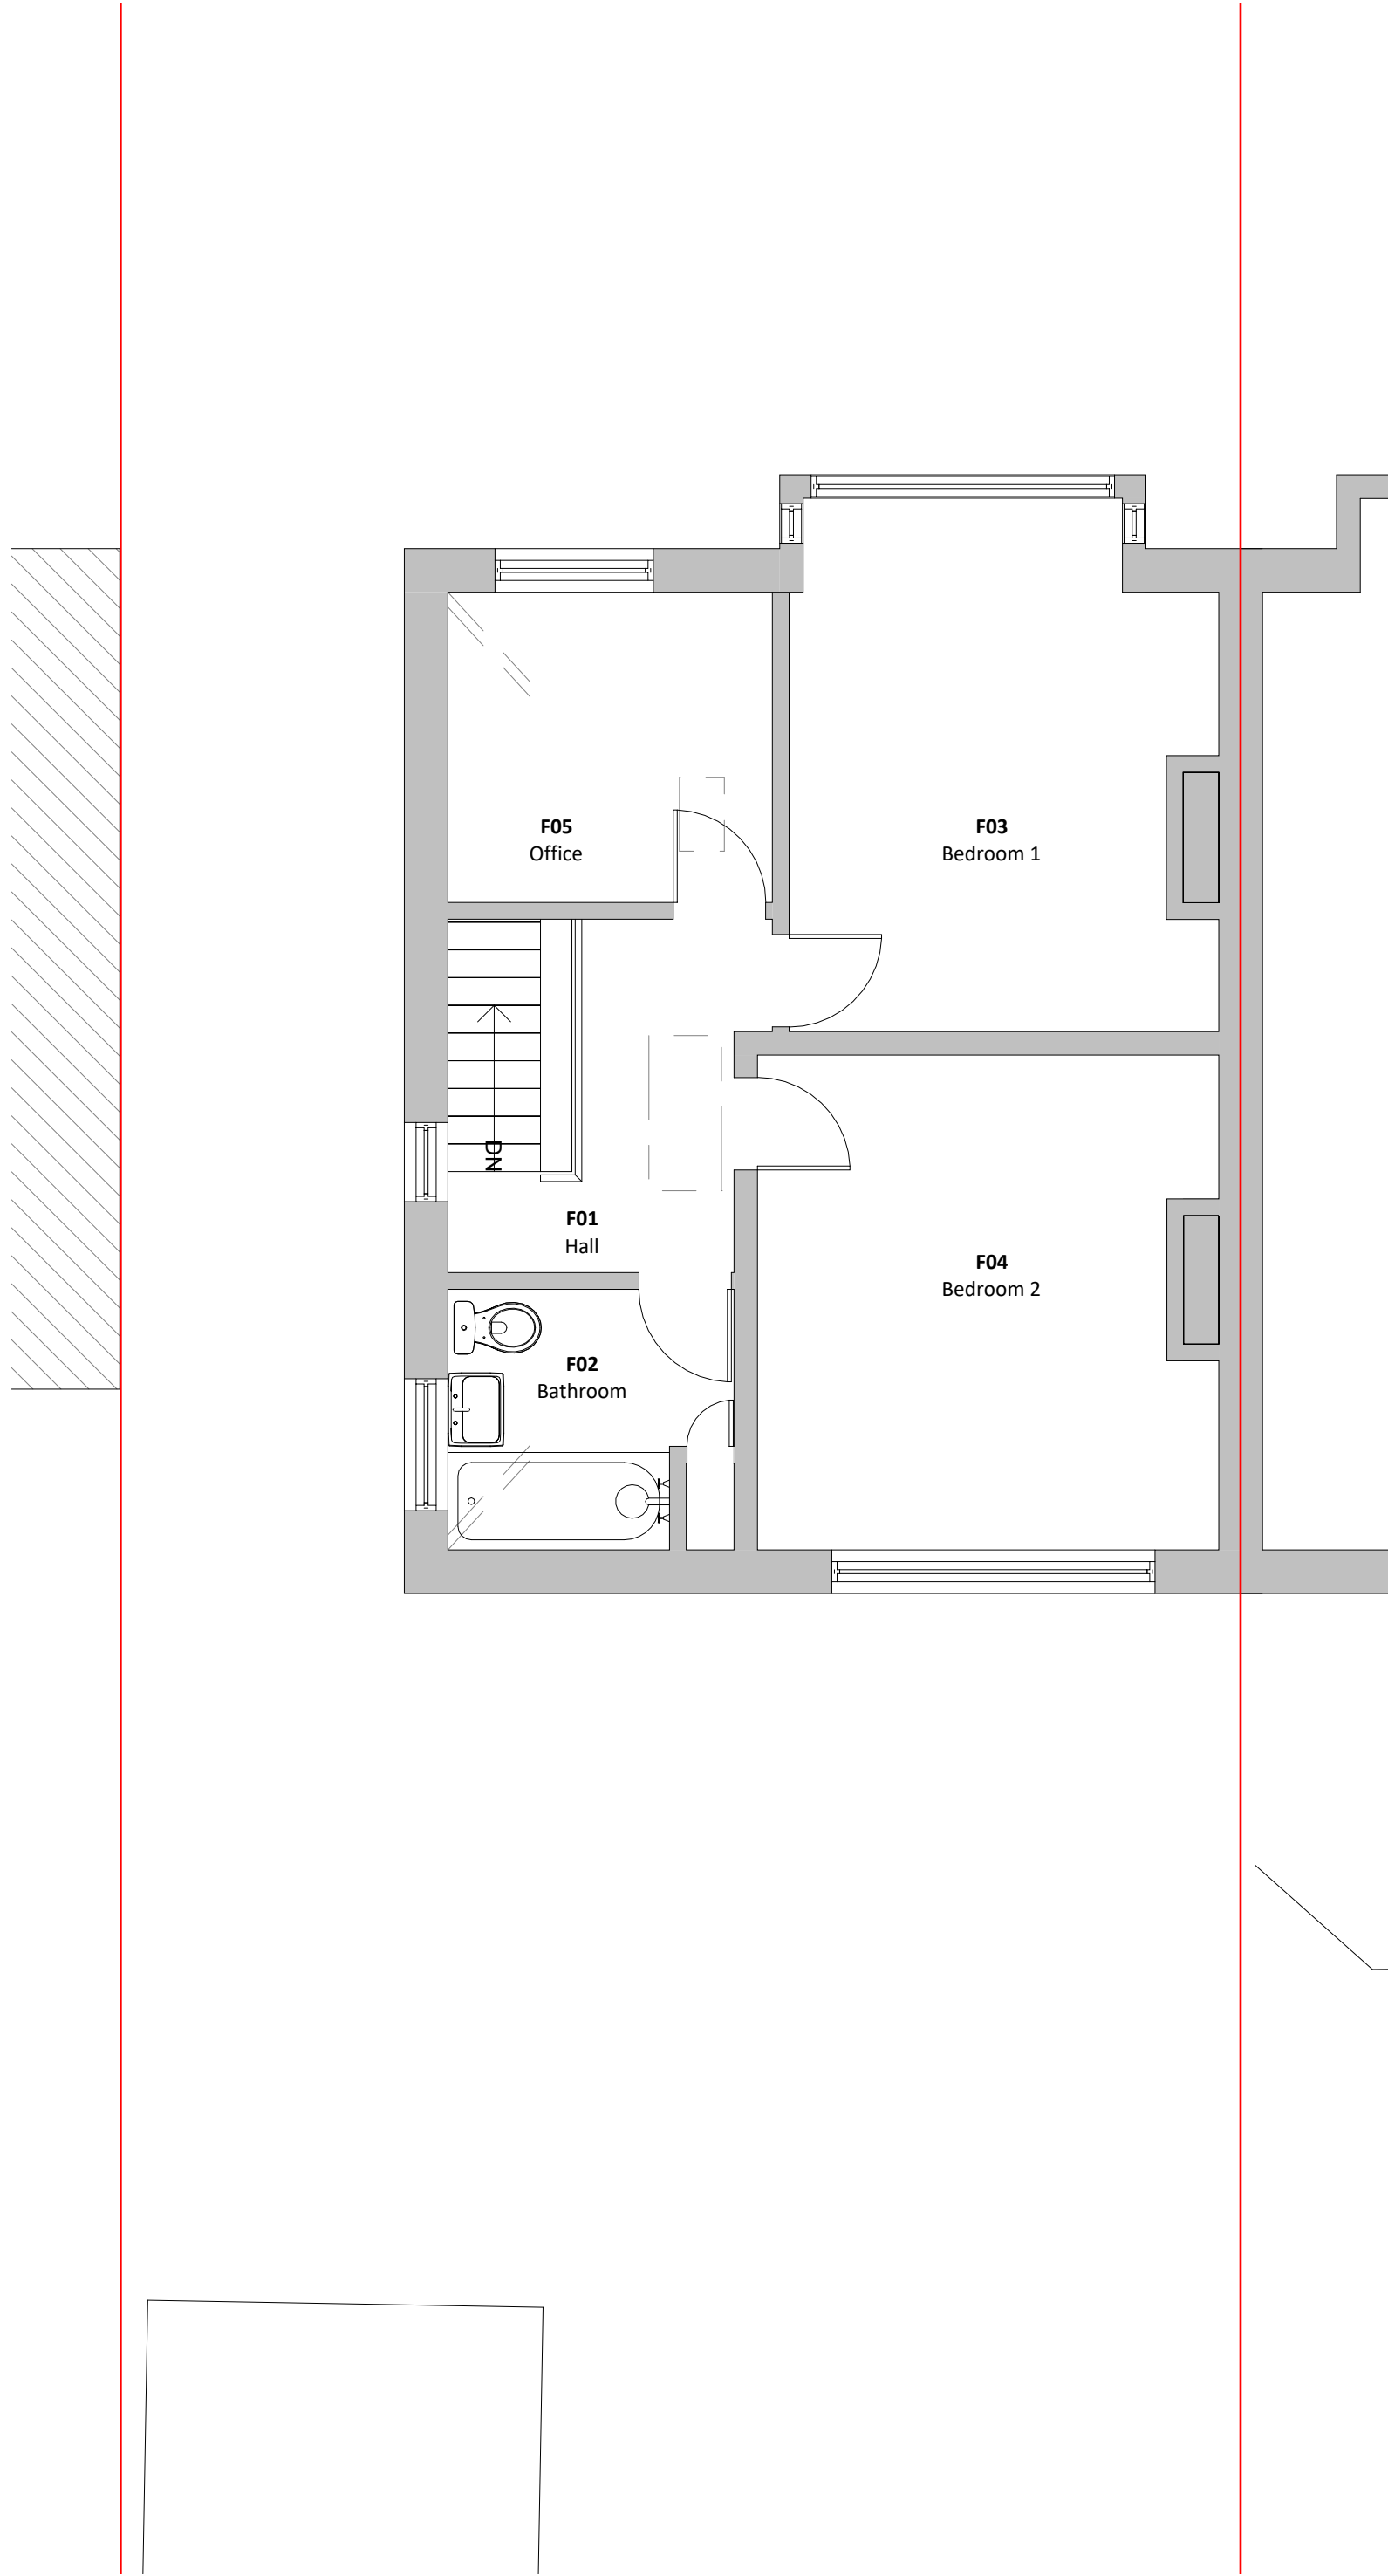

2 Existing First Floor Plan
1 : 50

Key

Site boundary

